


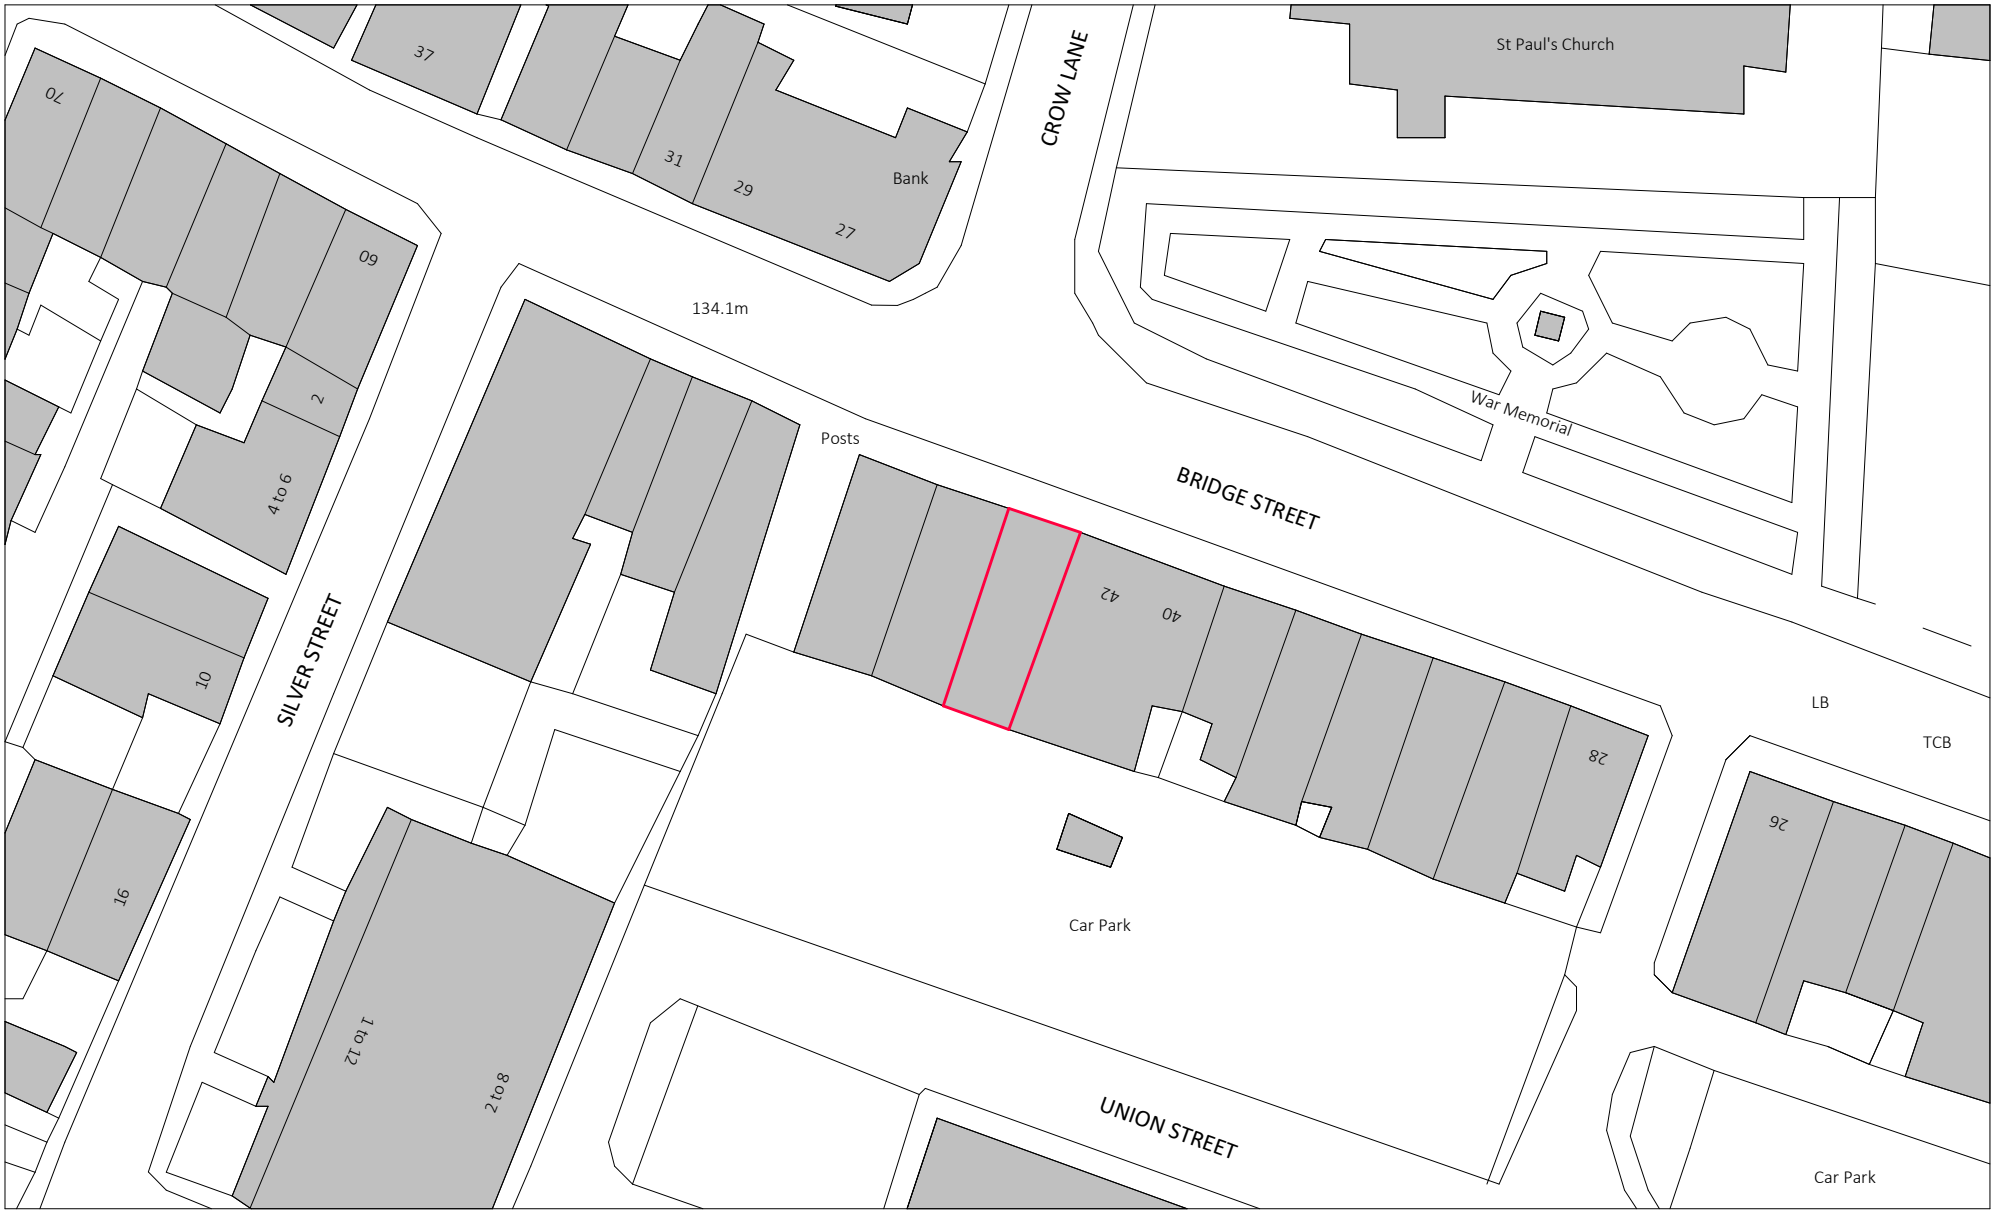

**Notes:**  
The contractor must verify all dimensions on site before commencing any work or fabrication drawings. If this drawing exceed the quantities taken in any way SDW Architectural Design are to be informed before the work is initiated. Only figured dimensions are to be taken from this drawing.

Do not scale from this drawing. All dimmeters are in millimeters unless noted otherwise.

Drawings are based on Ordnance Survey and / or existing record drawings - design and drawing content is subject to detailed Site Survey, Structural Survey, Site Investigations, Planning and Statutory Requirements and Approvals.

Authorised reproduction from Ordnance Survey Map with permission of the Controller of Her Majesty'd Stationery Office. Crown Copyright reserved.

SDW Architectural Design Copyright.

**Drawing Notes:**

0m5m10m15m20m25m

VISUAL SCALE 1:500 @ A3

B05/04/2024SDW

A21/03/2024SDW

Issued for PLANNING  
Issued for client comment

| ISSUE       | DATE | DRAWN | CHECKED | DESCRIPTION |
|-------------|------|-------|---------|-------------|
| <div></div> |      |       |         |             |

CLIENT

PROJECT

Mr Fayaz Patel  
Shopfront Replacement  
  
44 Bridge Street  
Ramsbottom  
BL0 9AQ

**DRAWING TITLE**  
Location Plan

DRAWING NO.

069 (01) 000

REVISION

B

DRAWN

SDW

DATE

22/03/2024

SIZE & SCALE

1 : 500 @ A3

**DRAWING STATUS** PLANNING