

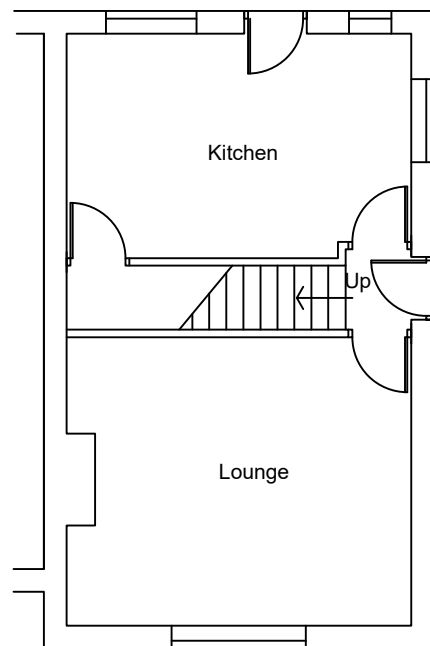


Ground Floor

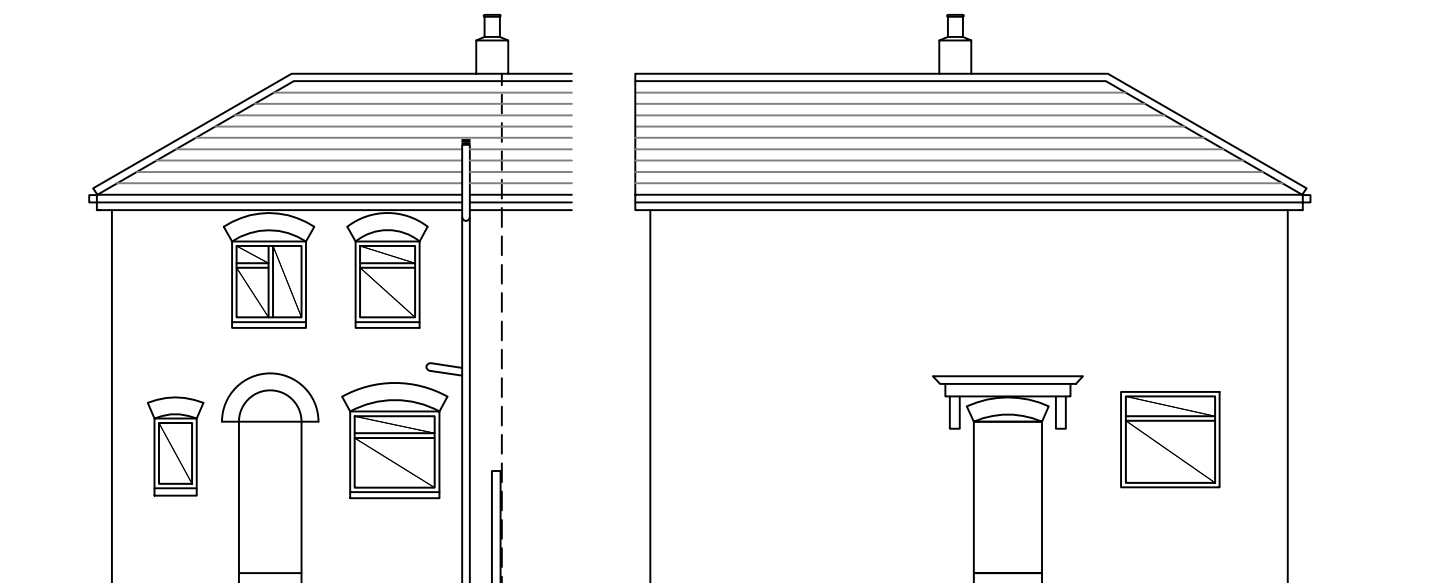

First Floor

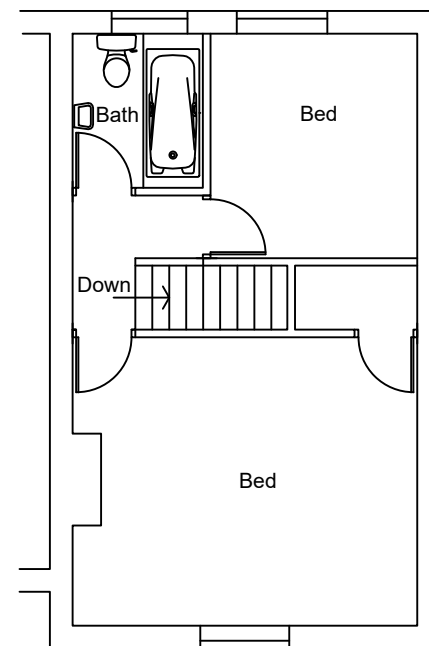

Rear

Side




Side

Front

Existing

Two-Storey
Rear Extension

45 Chestnut Avenue
Bury, BL9 7QW

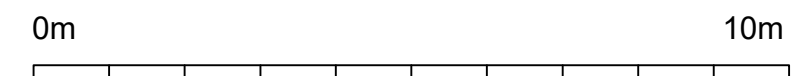

Scale Bar

Scale 1:100



Drawing Number CA-06-01-24