






Proposed Side (west) Elevation

Proposed Front (south) Elevation

Proposed Side (east) Elevation

Proposed Rear (north) Elevation

Static Caravan 1
Typical Floor Plan

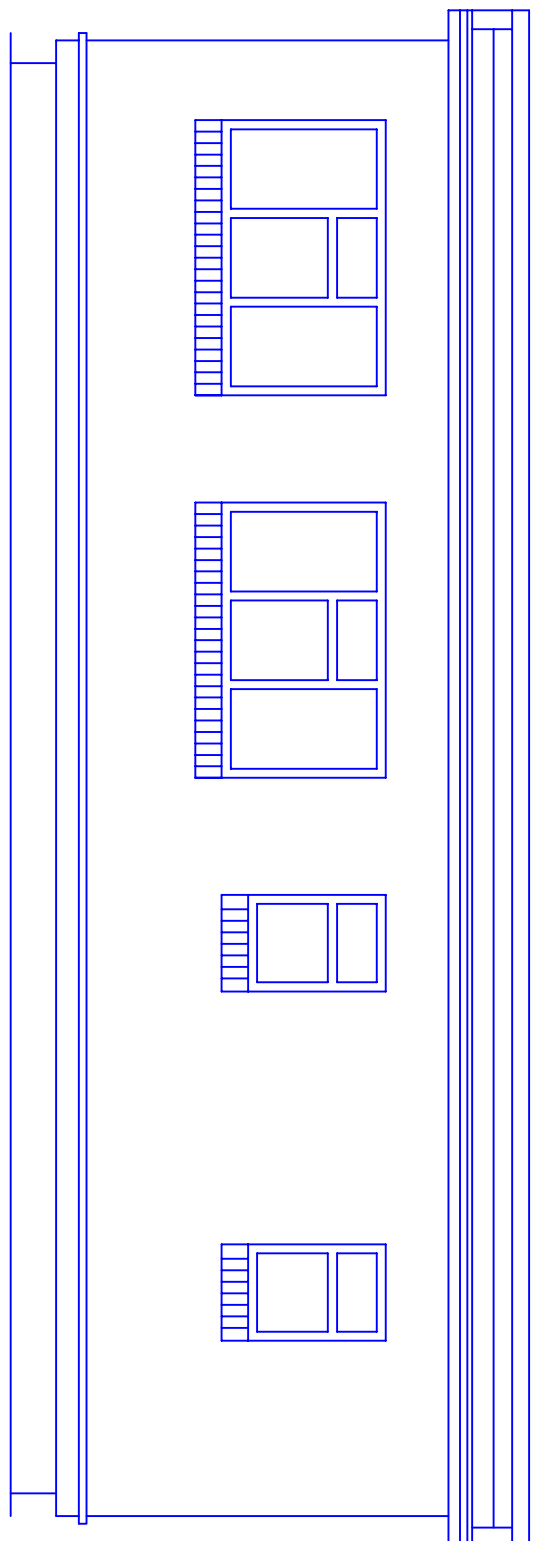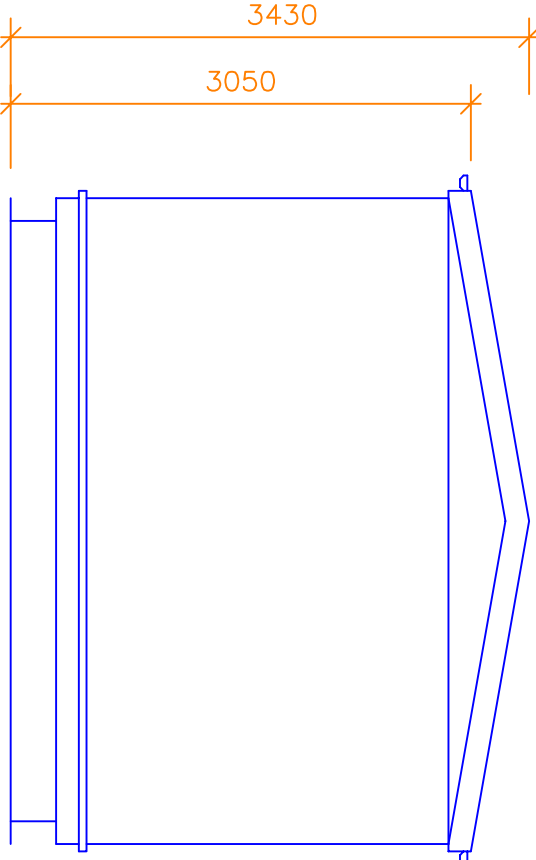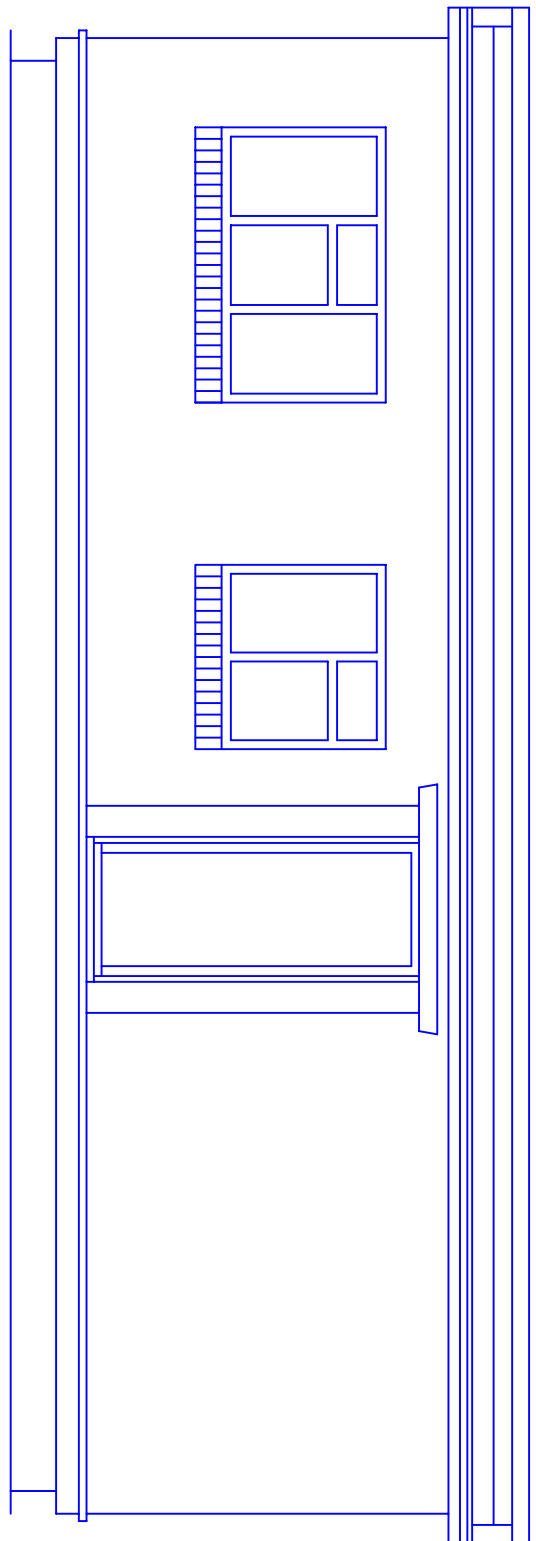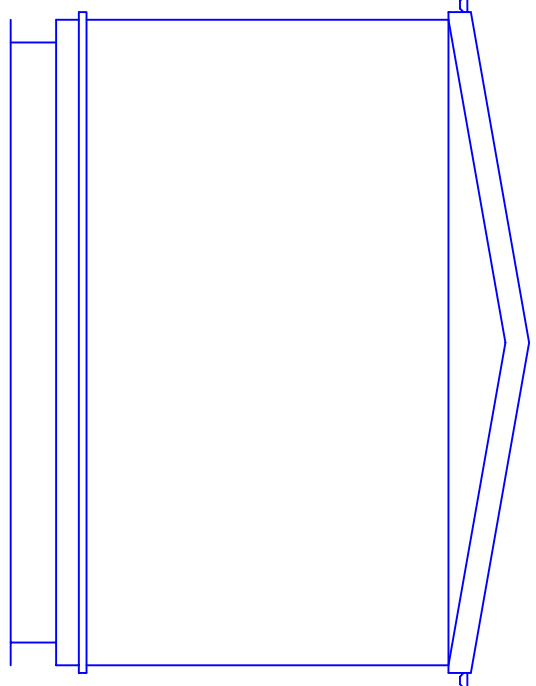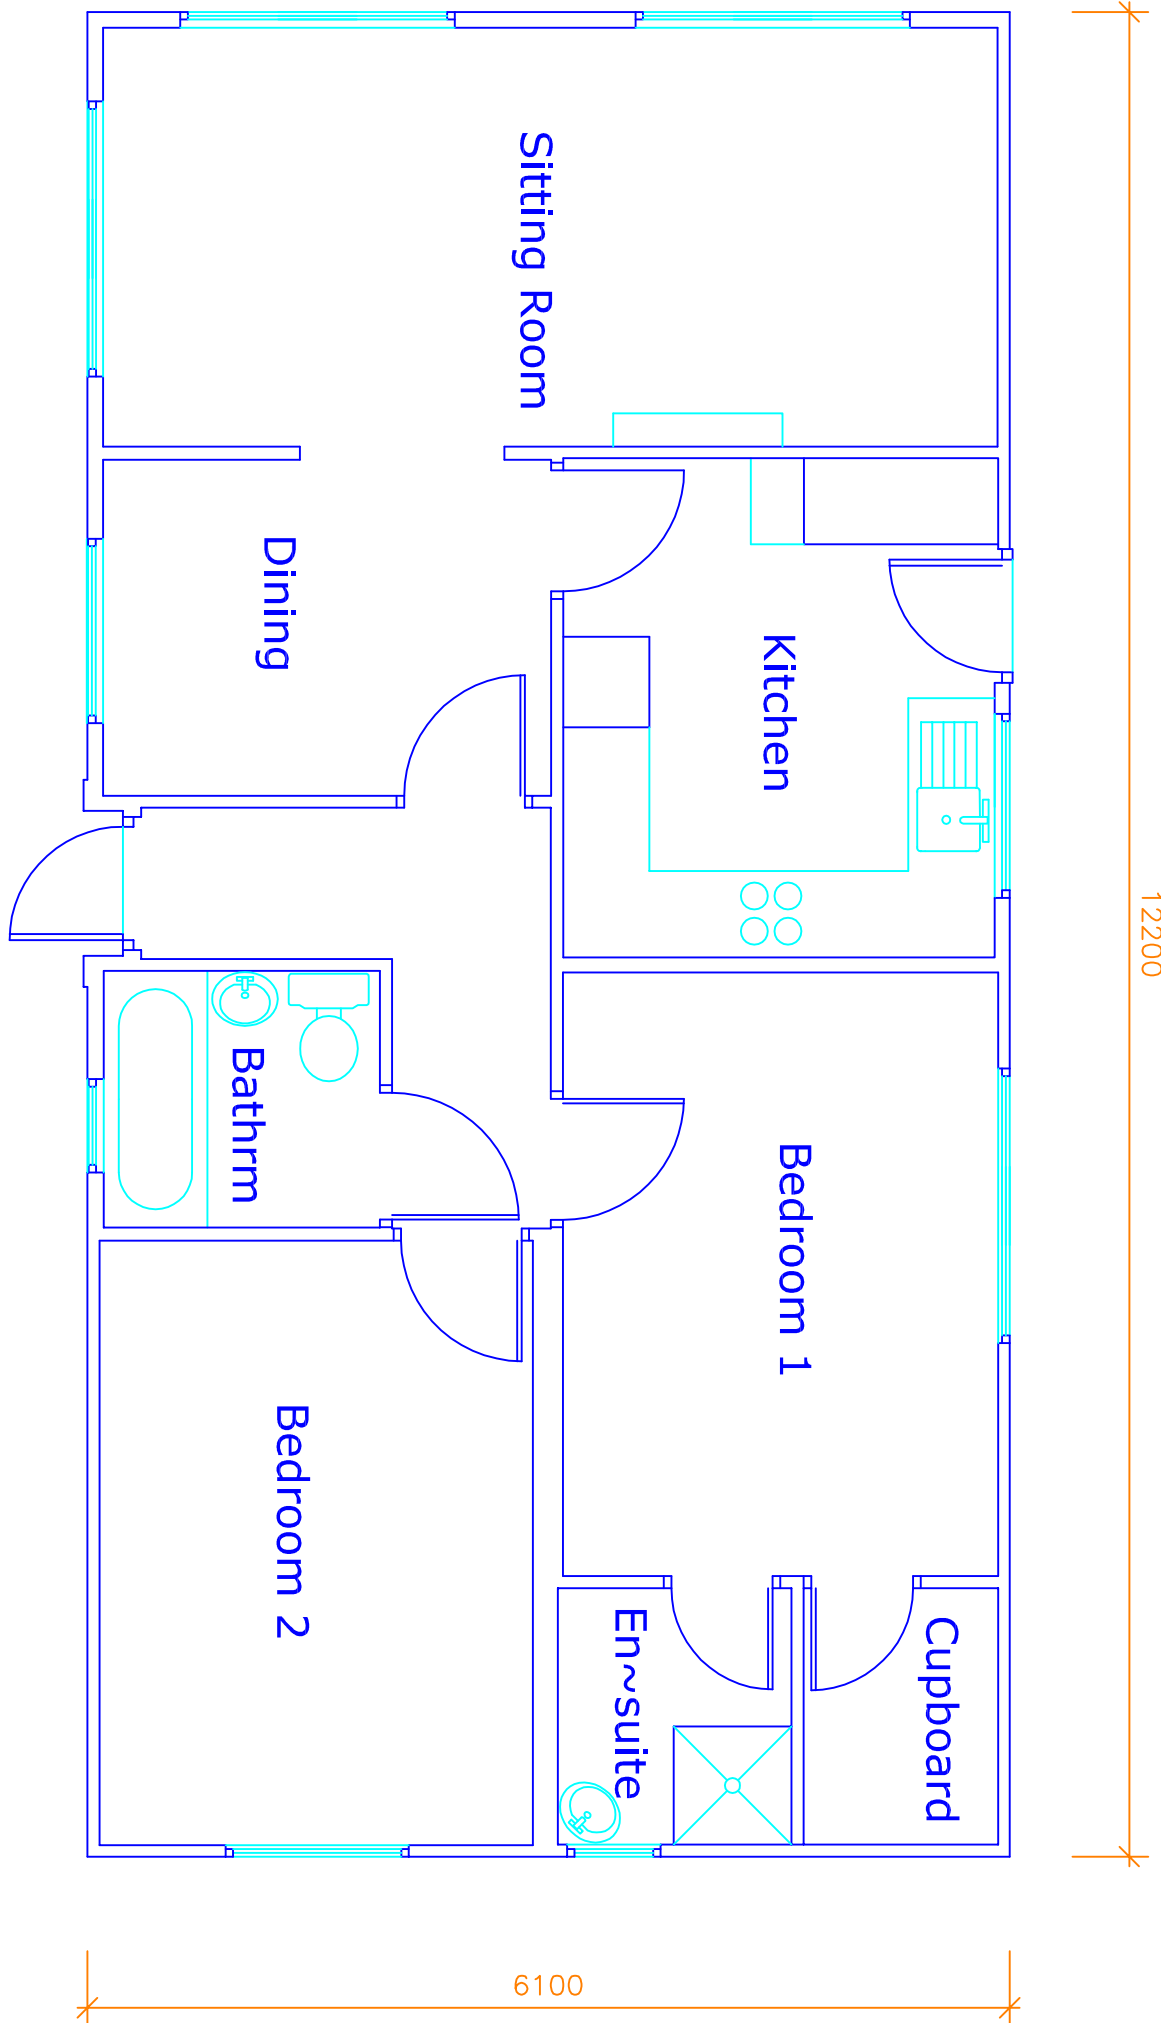


Proposed Side (west) Elevation

Proposed Front (south) Elevation

Proposed Side (east) Elevation

Proposed Rear (north) Elevation

Static Caravan 2
Typical Floor Plan

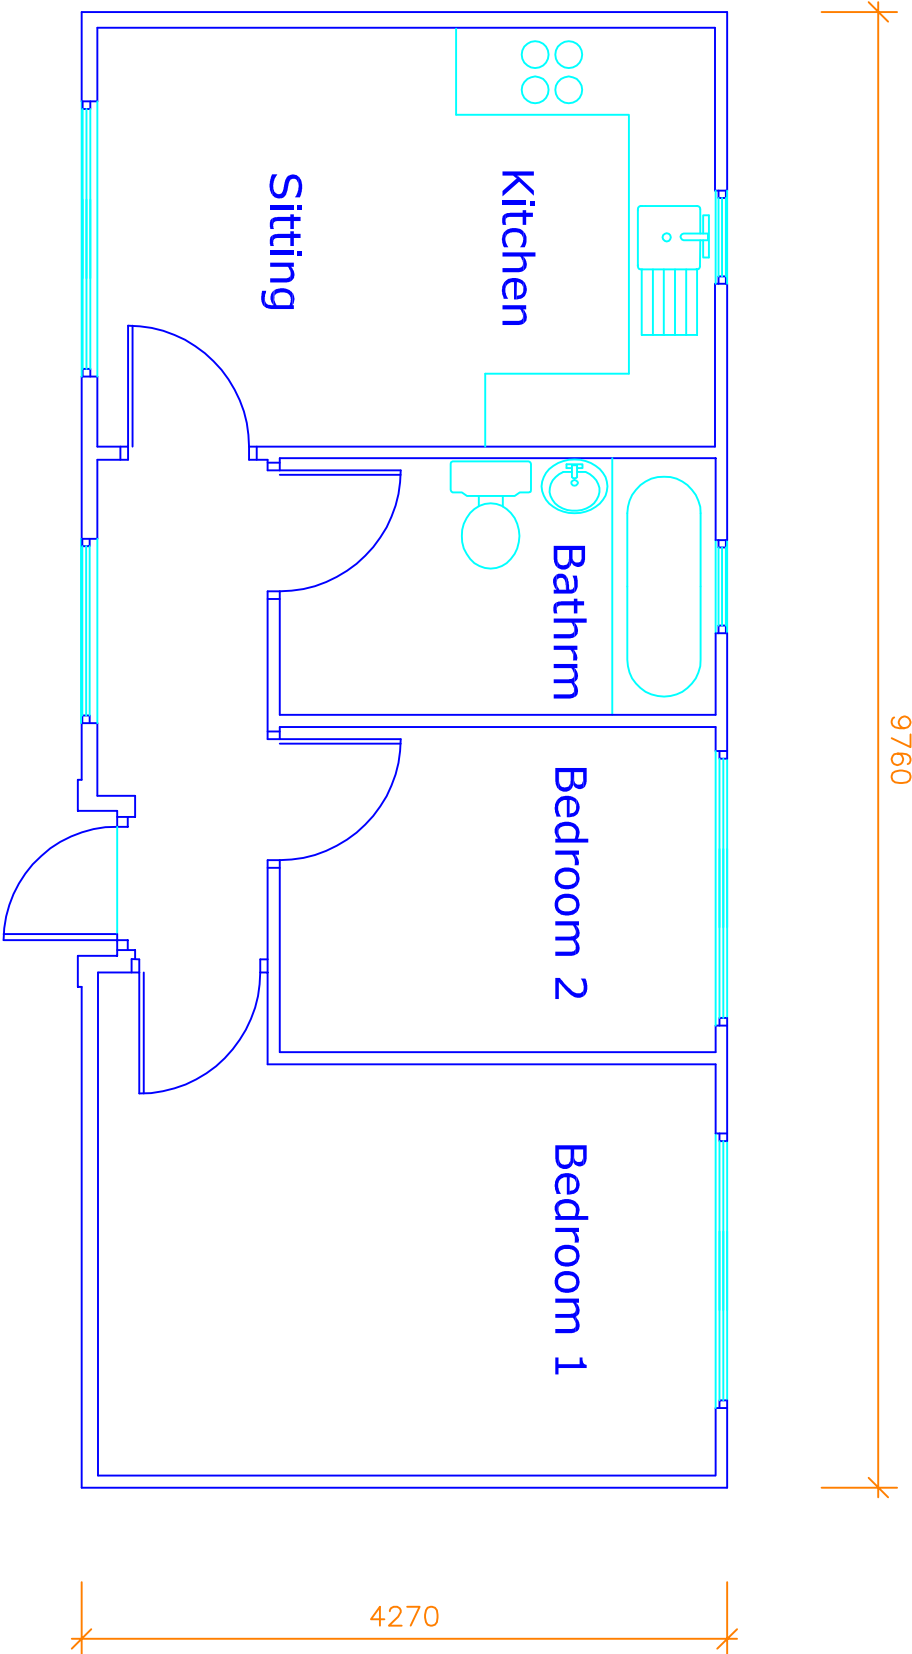

This drawing and design concept is the property of PPV design. It should not be reproduced without written permission

2 Helmsford Road, Holcombe Village
Ramsbottom, Lancashire BL8 4PA
Gary Dearden (3K hours) DpArch RIBA
g2rppvdesign@gmail.com
T: 0706 822751 M: 07712 669482