



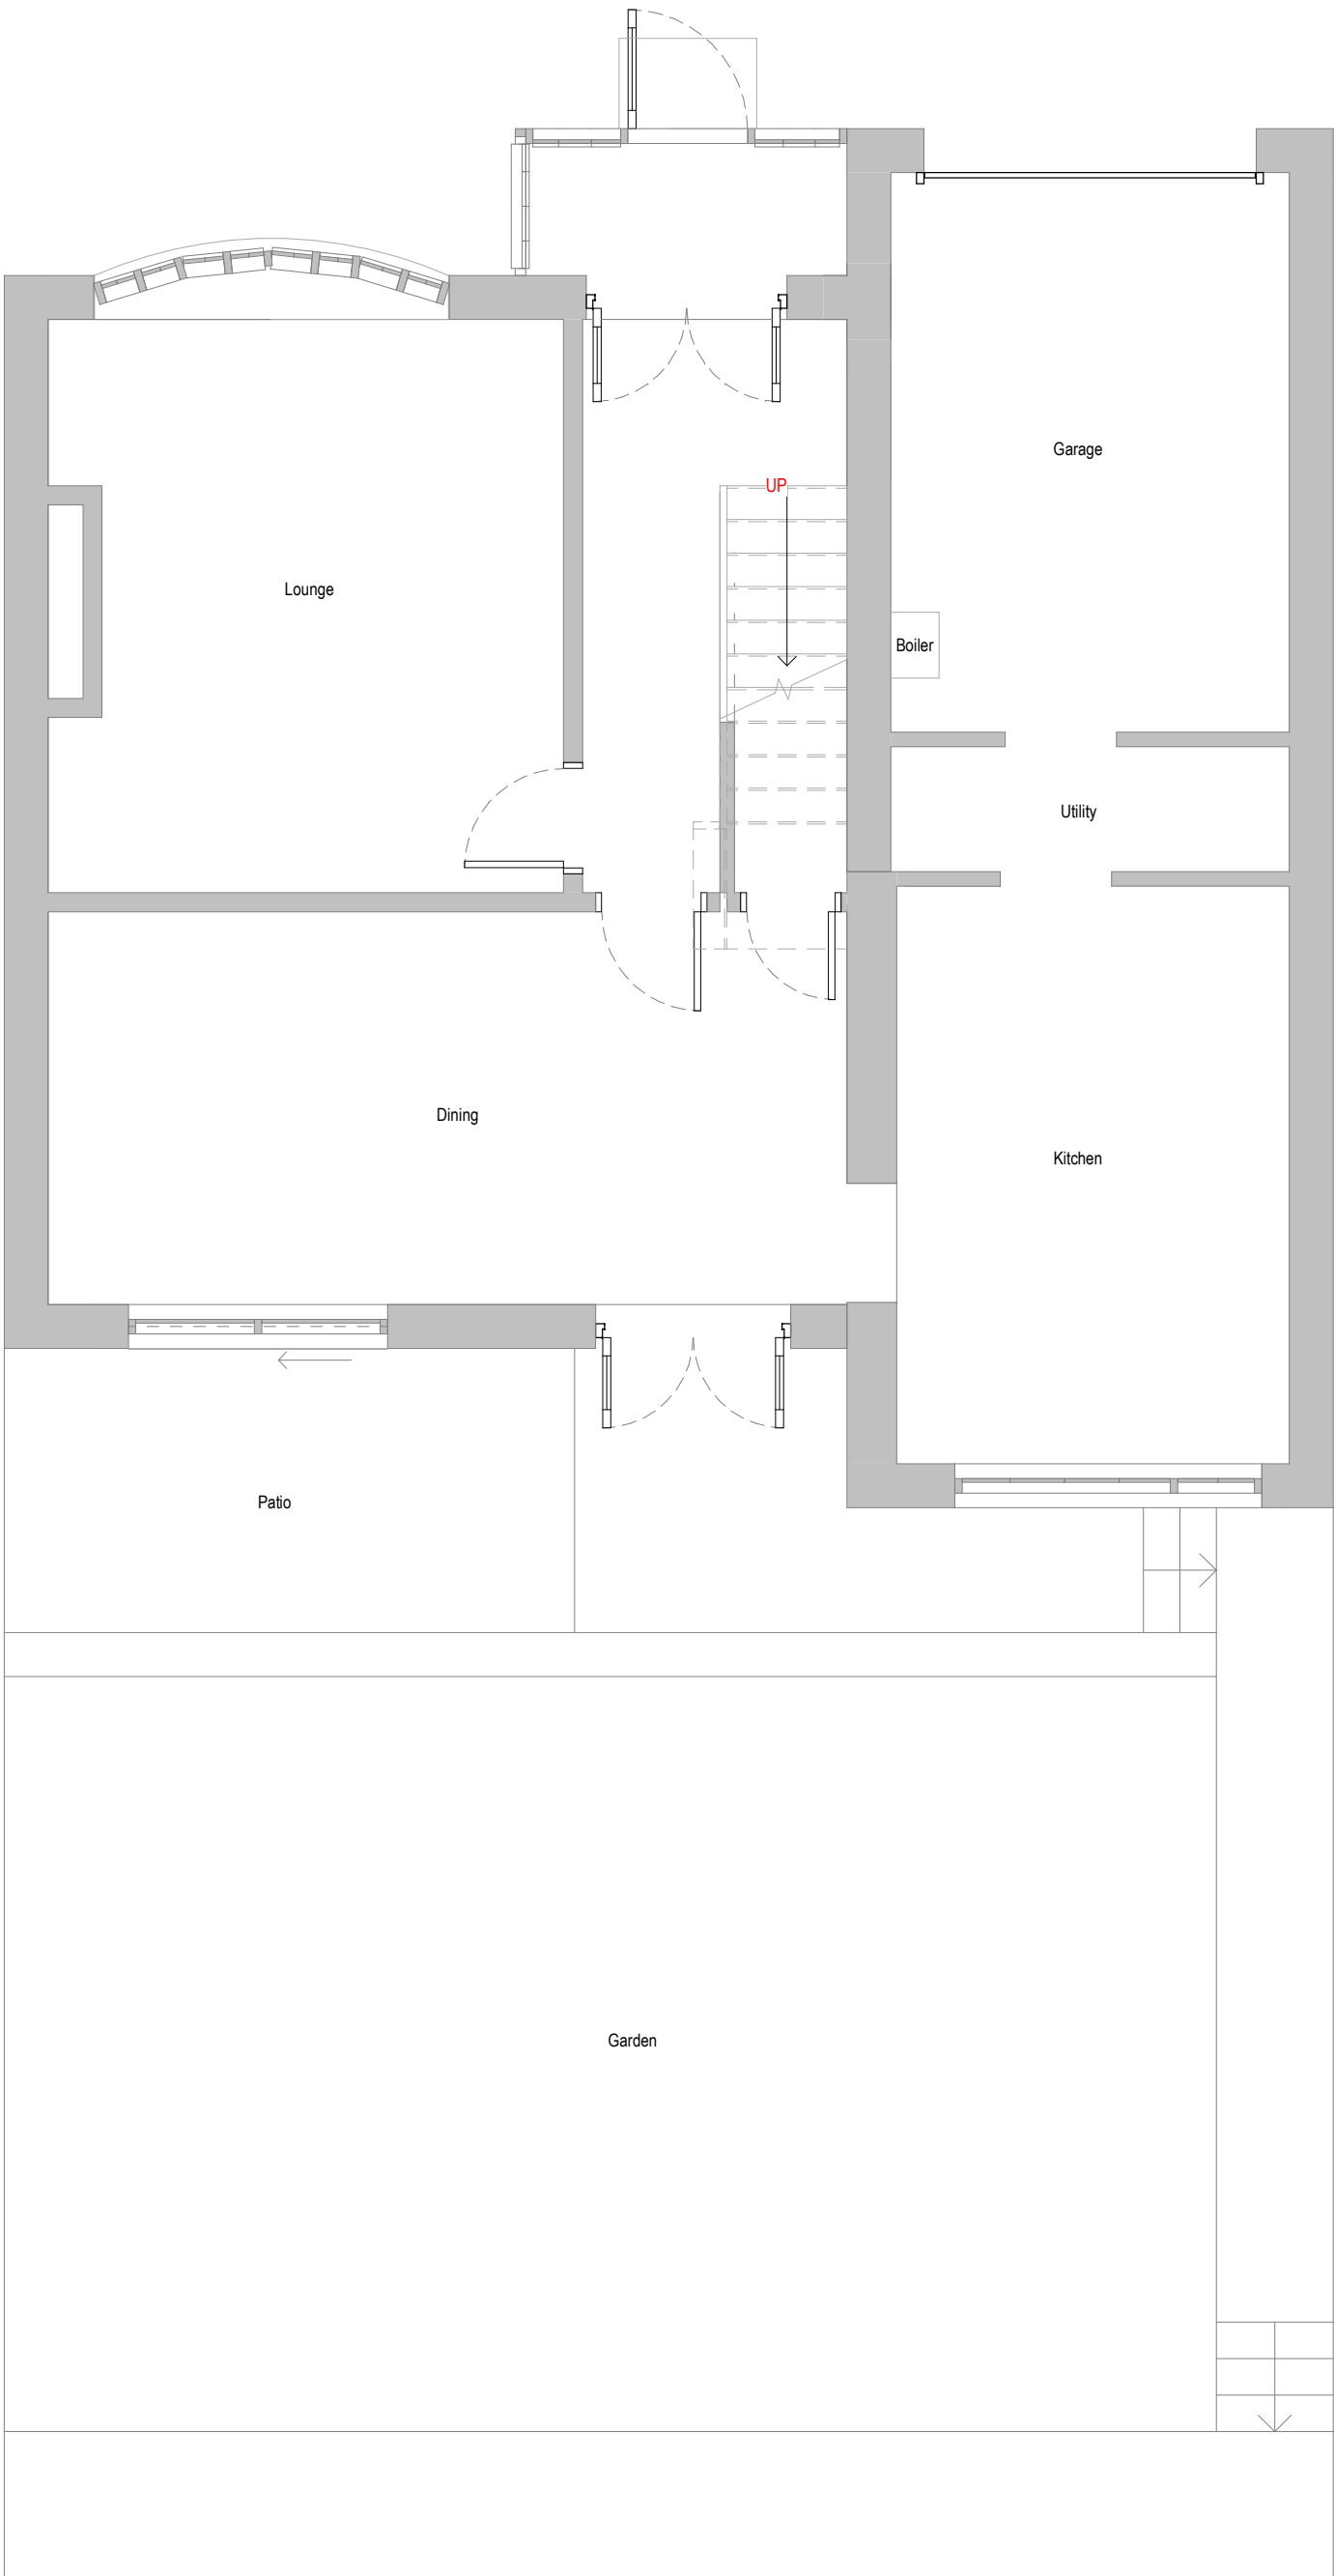

1: EXISTING GROUND FLOOR PLAN
1 : 50



2: EXISTING GA FRONT ELEVATION
1 : 100

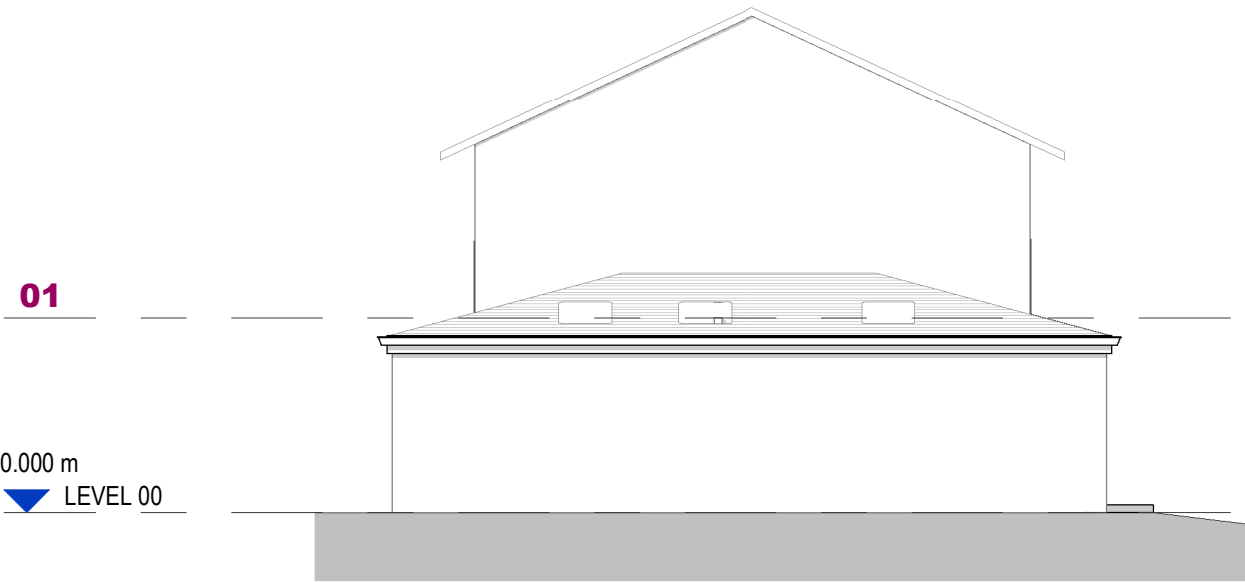

3: EXISTING GA SIDE ELEVATION
1 : 100



4: EXISTING GA REAR ELEVATION
1 : 100

P02	27.09.22	PLANNING ISSUE					GW
P01	30.05.22	First Issue					GW
Rev:	Date:	Description:					By: Auth:
Client:							
LINDSAY QUAR							
Project Address:							
13 BLENHEIM CLOSE, BURY BL9 8BY							
Reference:							
Project	Originator	Functional	Spatial	Form	Discipline	Number	
22D01	- ZZ	- ZZ	- XX	- DR	- A	- 0200	
Title:							
EXISTING PLAN AND ELEVATIONS							
Status:	Code	Description				Revision:	
		PLANNING				Code	
						P02	
Created By:	Authorised By:	Date:	Scale at A2:				
GW	MC	May. 22	As indicated				