



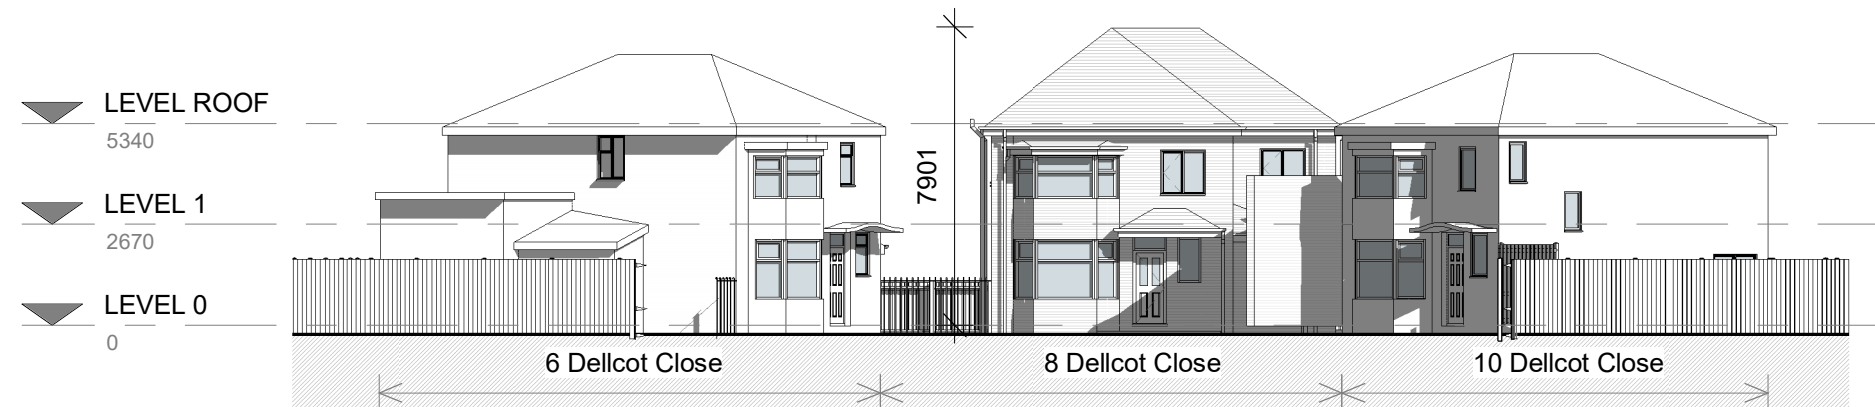

1 Streetscene - Existing
1 : 200

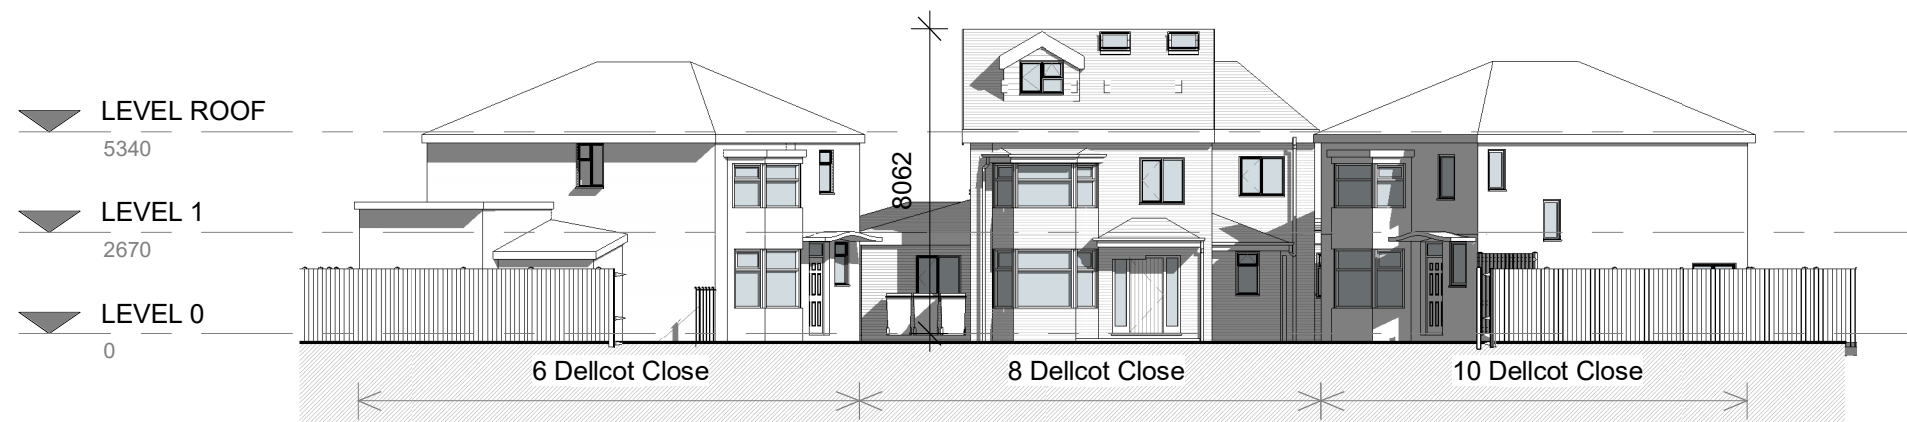

2 Streetscene - Proposed
1 : 200

2	Hip side roof	09/11/22	ER
1	Loft amendment	24/06/22	ER

DEBTAL ARCHITECTURE

72 Bury New Road, Manchester. M25 0JU.
Tel: 0161 773 1630
office@debtalarchitecture.co.uk
www.debtalarchitecture.co.uk

CLIENT

M. Moore

PROJECT

8 Dellcot Close

Streetscene Elevation

TITLE

PROJECT NO.	DRAWING NO.	REV.
DA18164.3.	301.	2

PLANNING

SCALE @ A3	DATE	DRAWN BY
1 : 200	19 JAN 2022	ER

© COPYRIGHT : ALL RIGHTS RESERVED. THIS DRAWING MUST NOT BE REPRODUCED WITHOUT PERMISSION. ALL DIMENSIONS RELATIVE TO THIS DRAWING TO BE CHECKED ON SITE. DESIGNER TO BE NOTIFIED OF ANY DISCREPANCIES. SEWER INVERT LEVELS MUST BE VERIFIED BEFORE WORK COMMENCES. THIS DRAWING MUST BE CHECKED AGAINST ANY OTHER STRUCTURAL/SPECIALIST DRAWINGS PROVIDED. THIS DRAWING MUST NOT BE USED FOR CONSTRUCTION UNLESS ISSUED FOR CONSTRUCTION. ALL DIMENSIONS ON THIS DRAWING ARE IN MILLIMETRES (UNLESS OTHERWISE STATED).