



This drawing and design concept is the property of PPY design. It should not be reproduced without written permission

2 Helmsford Road, Holcombe Village
Ramsbottom, Lancashire BL8 4PA

Garry Dearden (BAK hrs) DpArch RIBA
garrypydesign@gmail.com
T. 01706 822751 M. 07112 669482

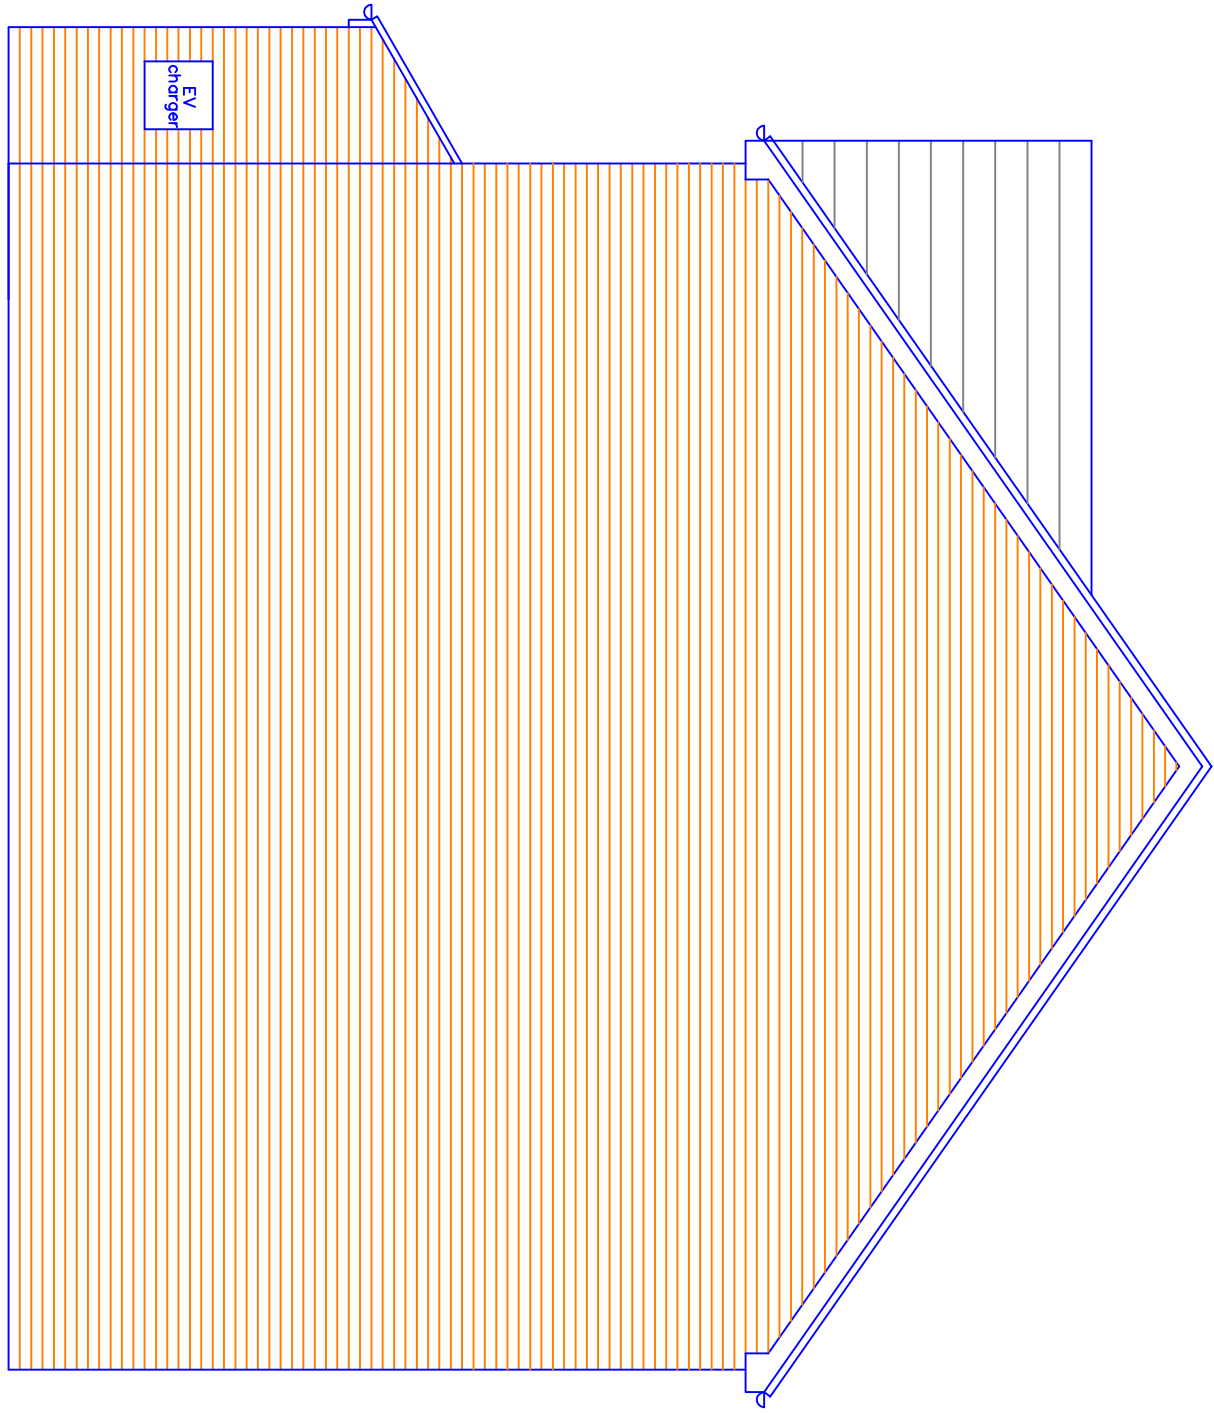


Proposed Side Elevation

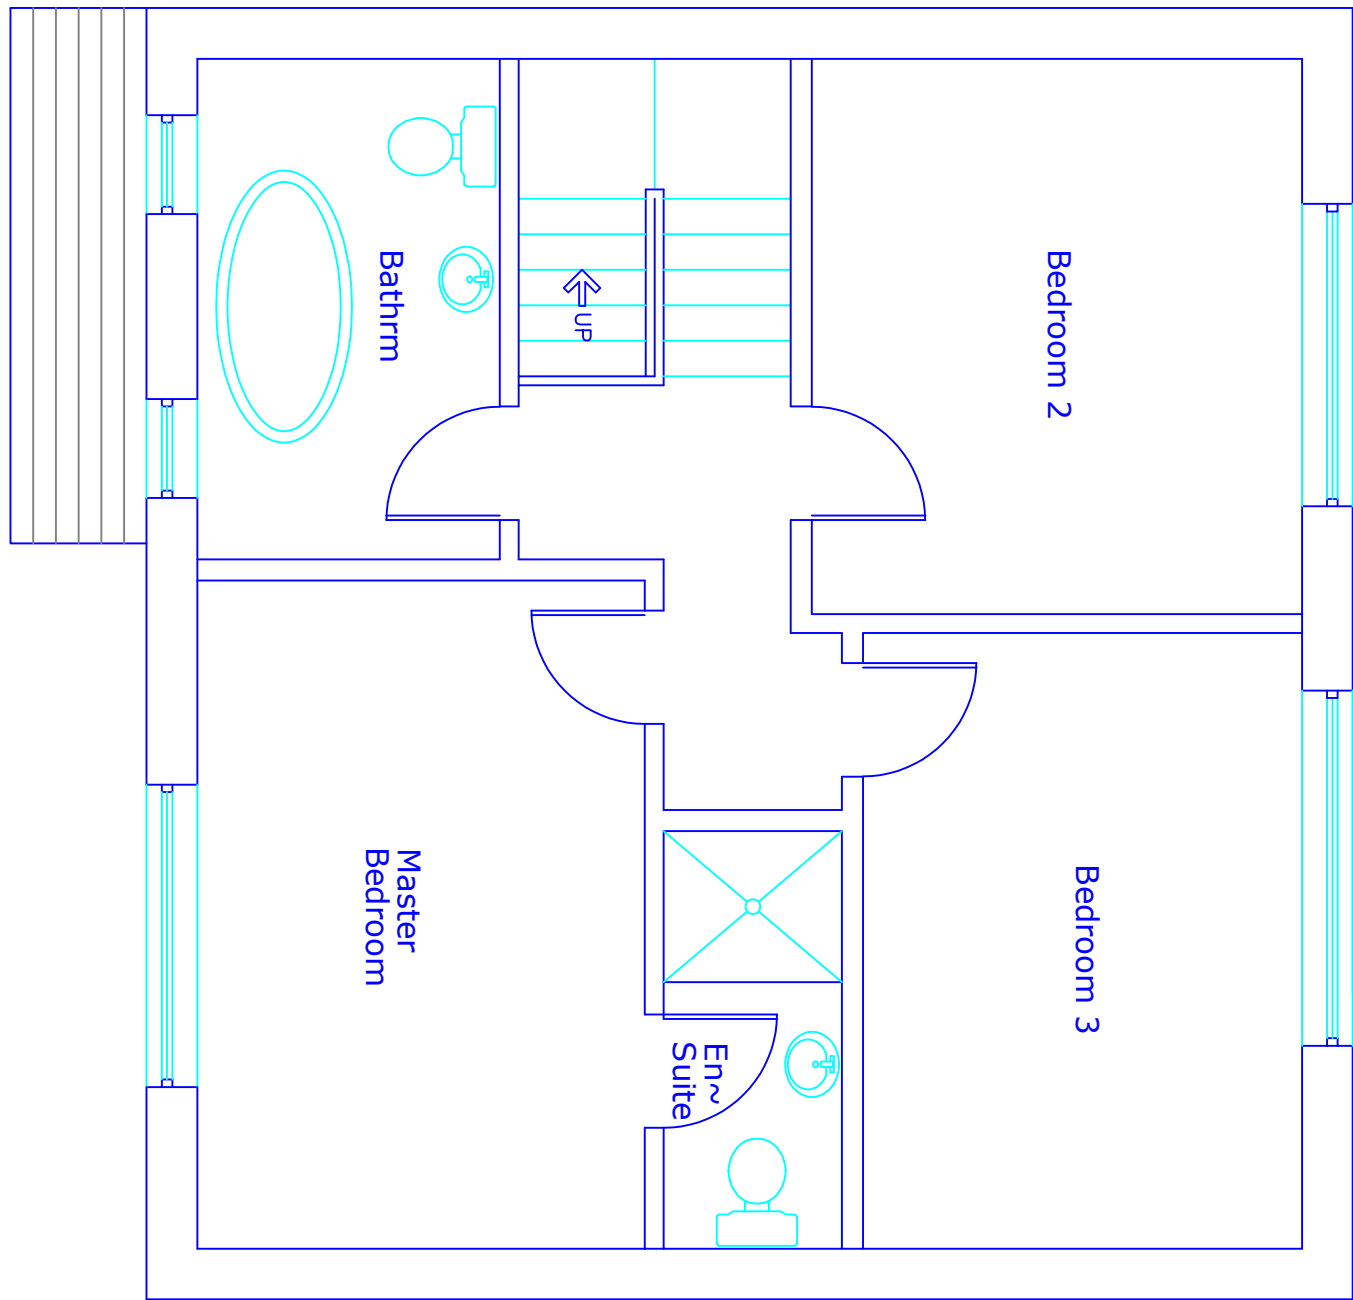


Proposed Plan
First Floor


Materials:
Roof: Morley interlocking roof tiles.
Walls: Red brown multi stock brick.
Windows: Black frames.

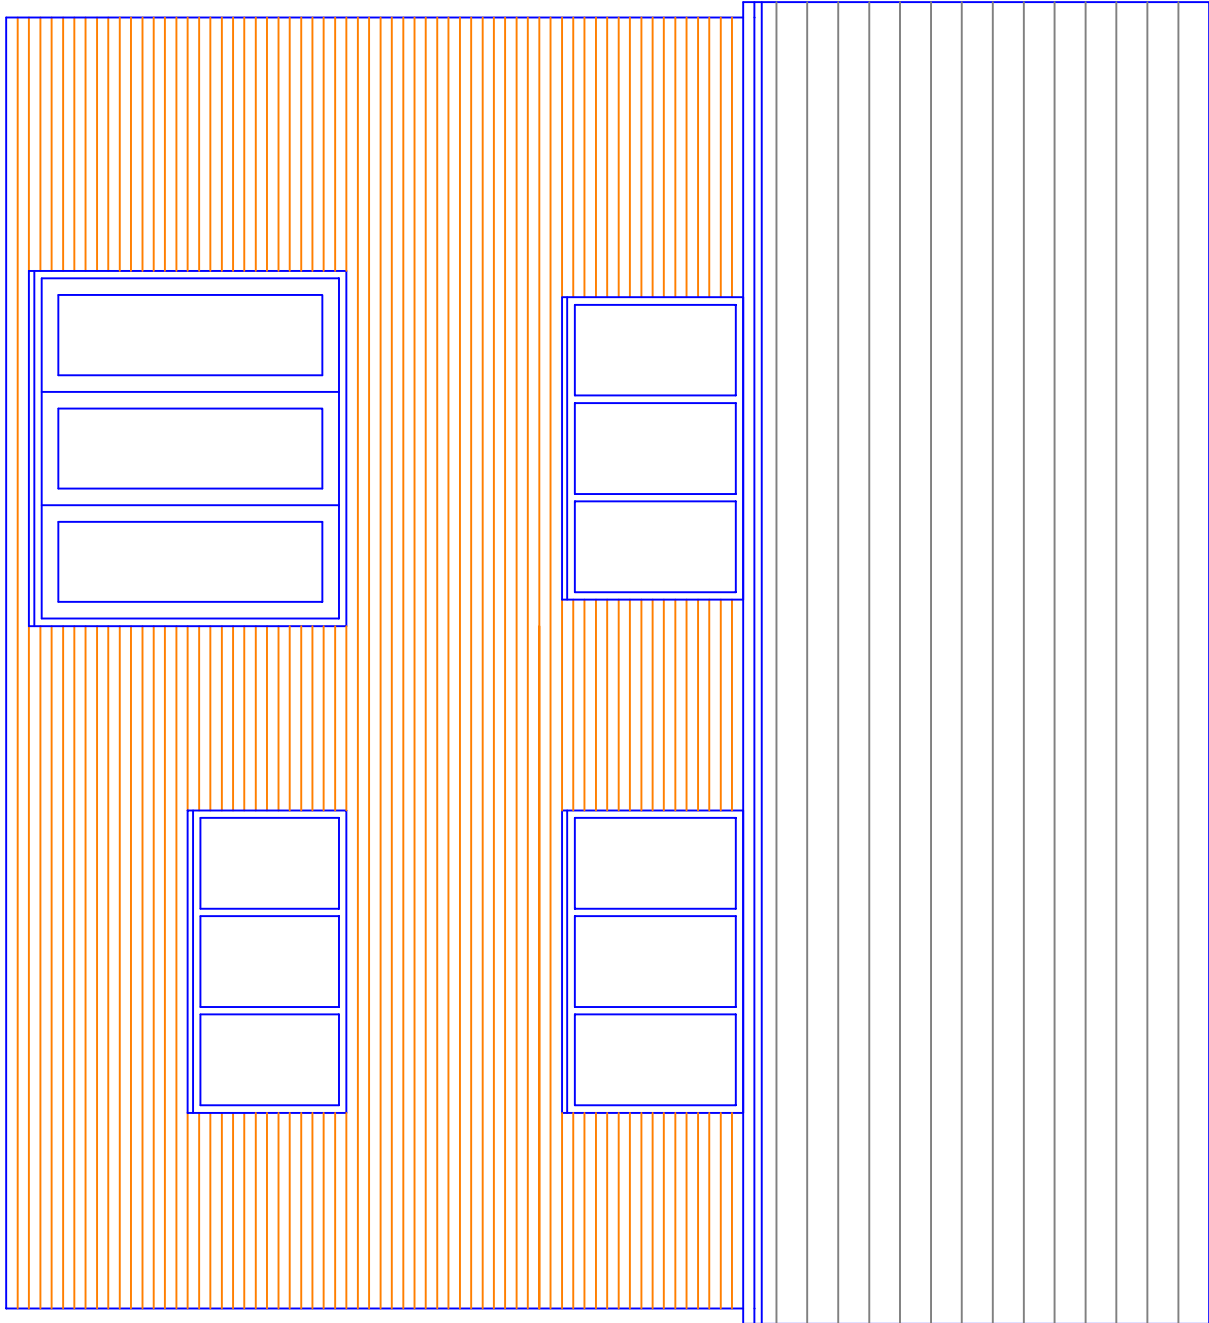


Proposed Rear Elevation

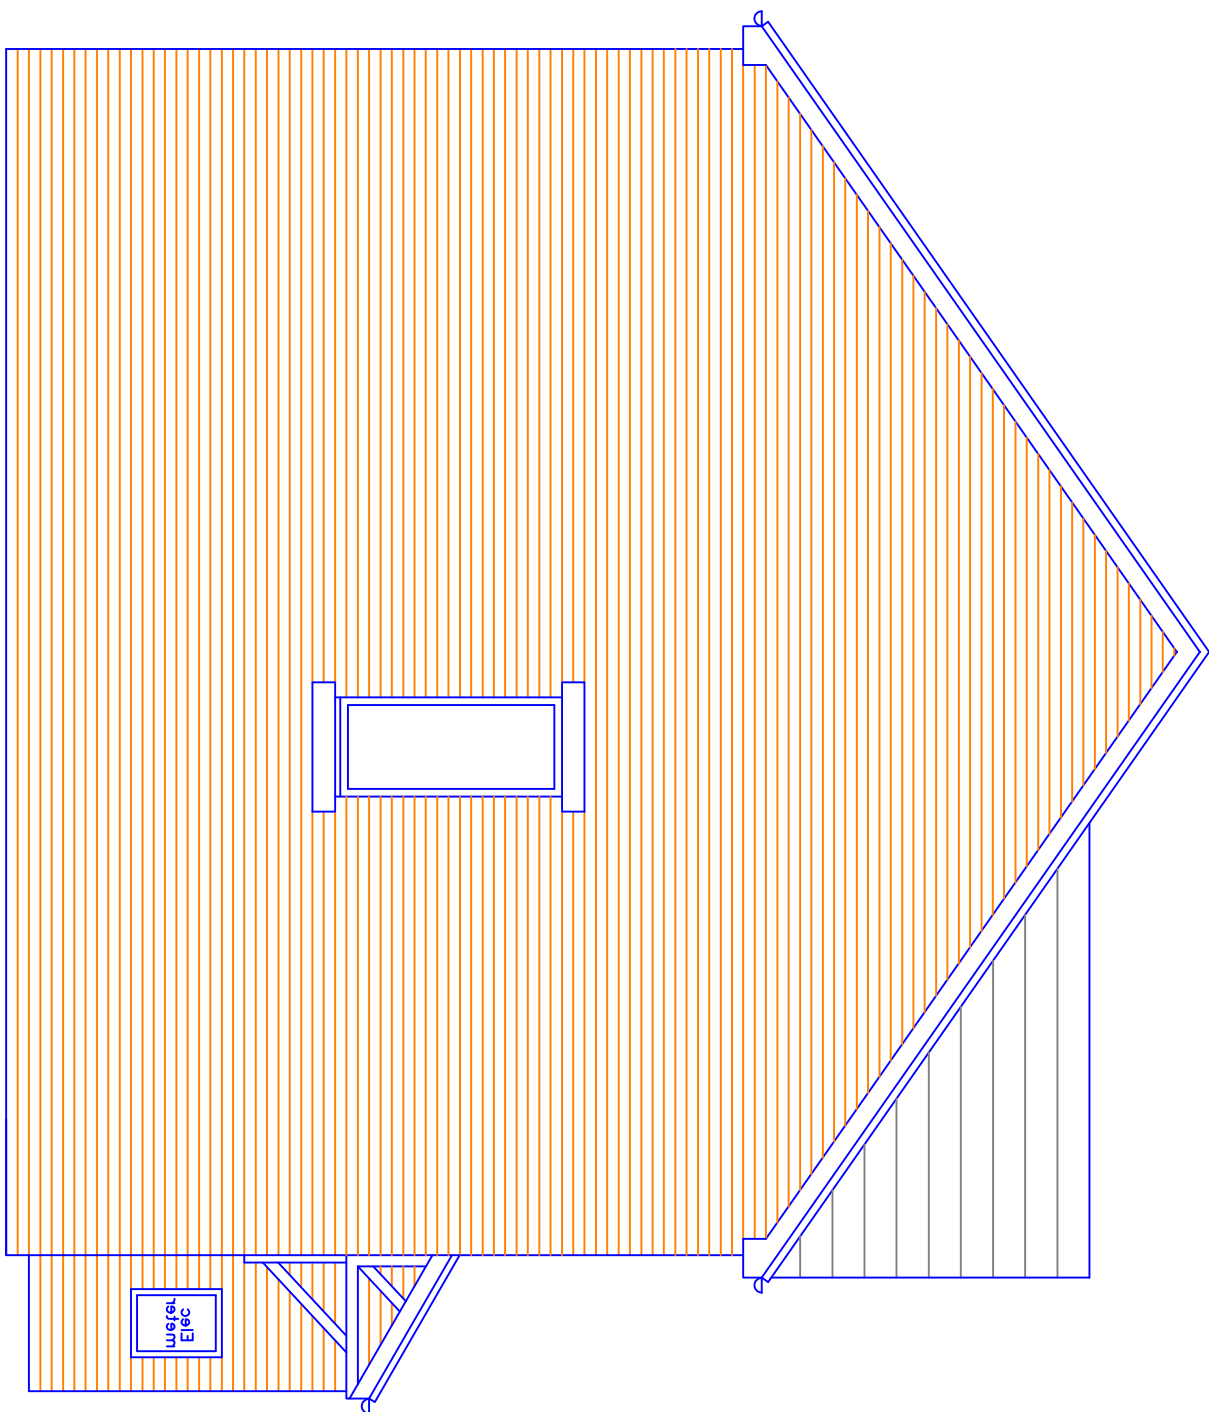

Proposed Side Elevation

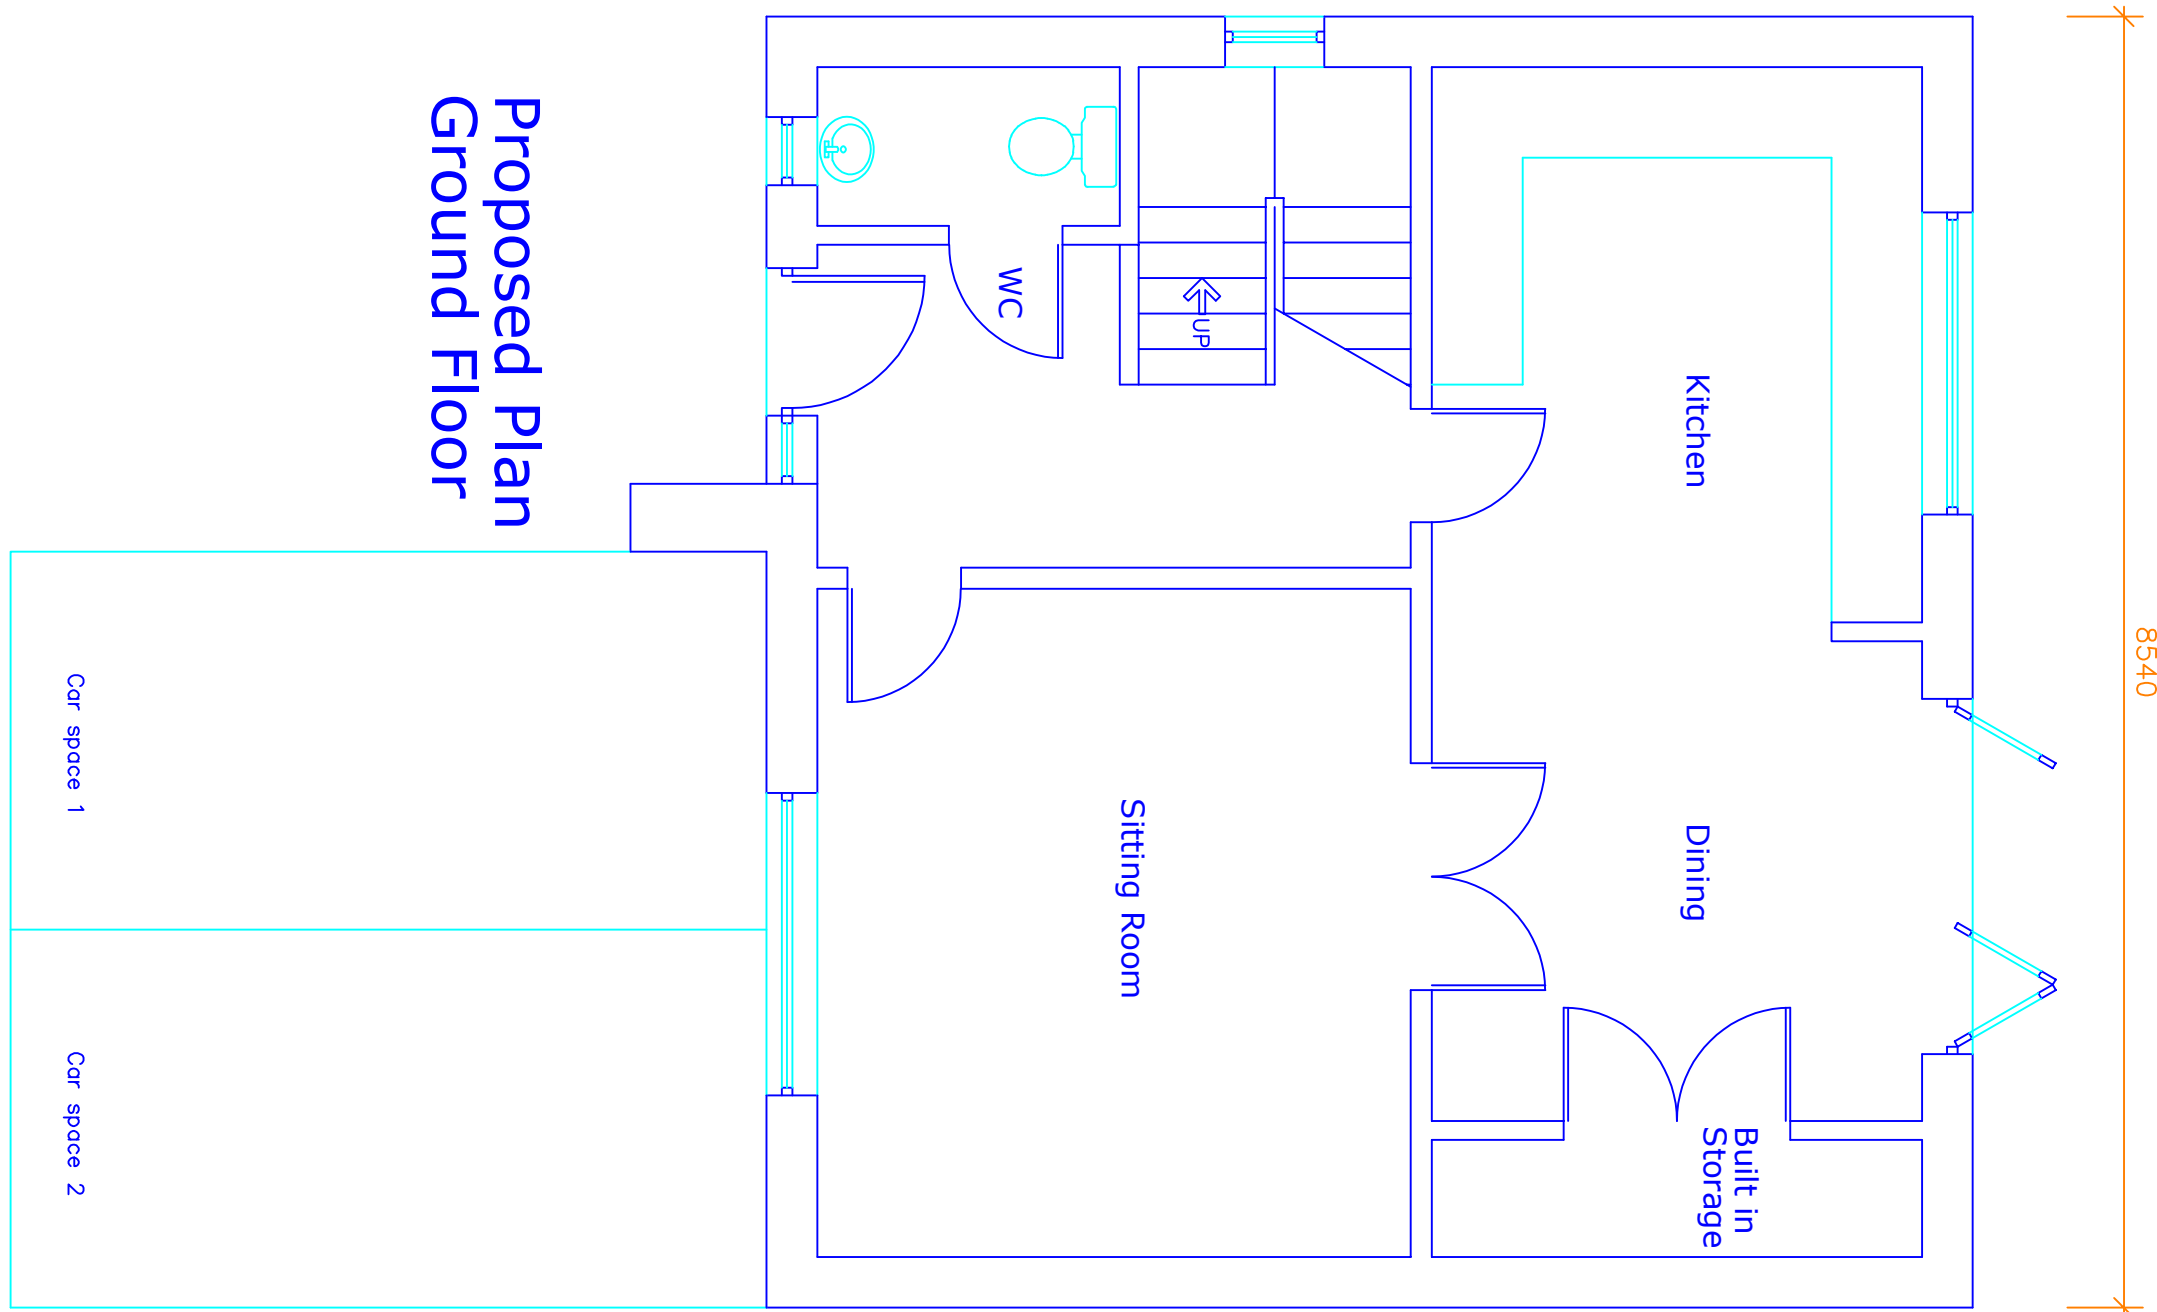

Proposed Plan
Ground Floor

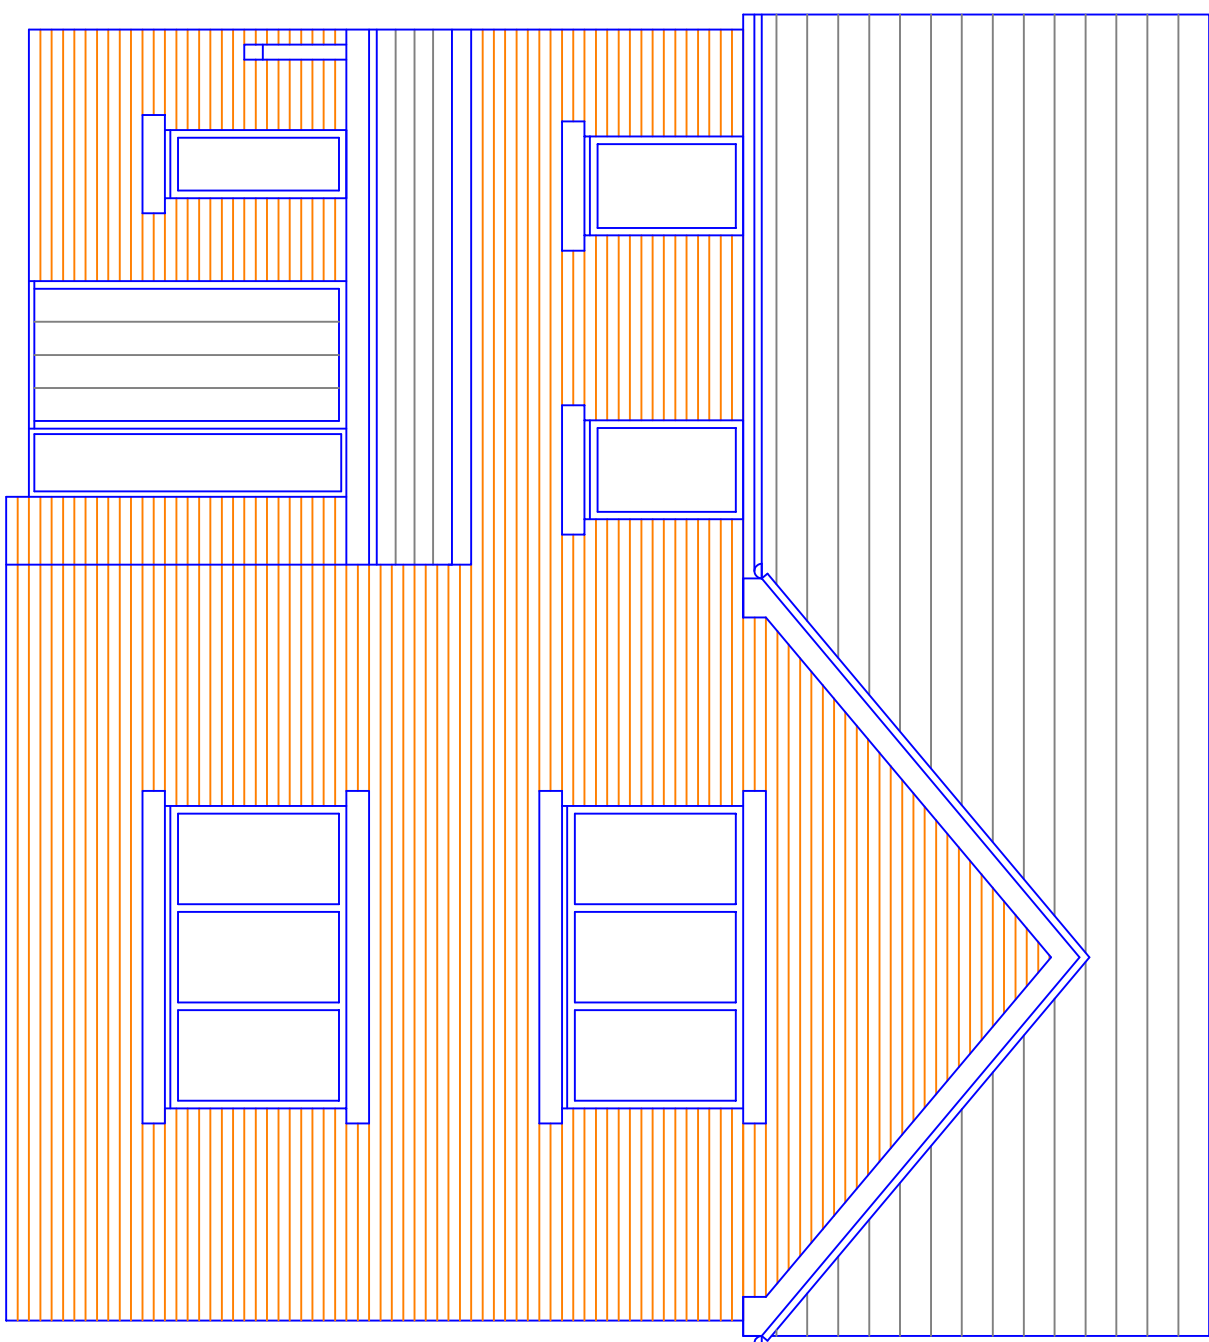

Proposed Front Elevation

5000

7960

8540

7977.5