


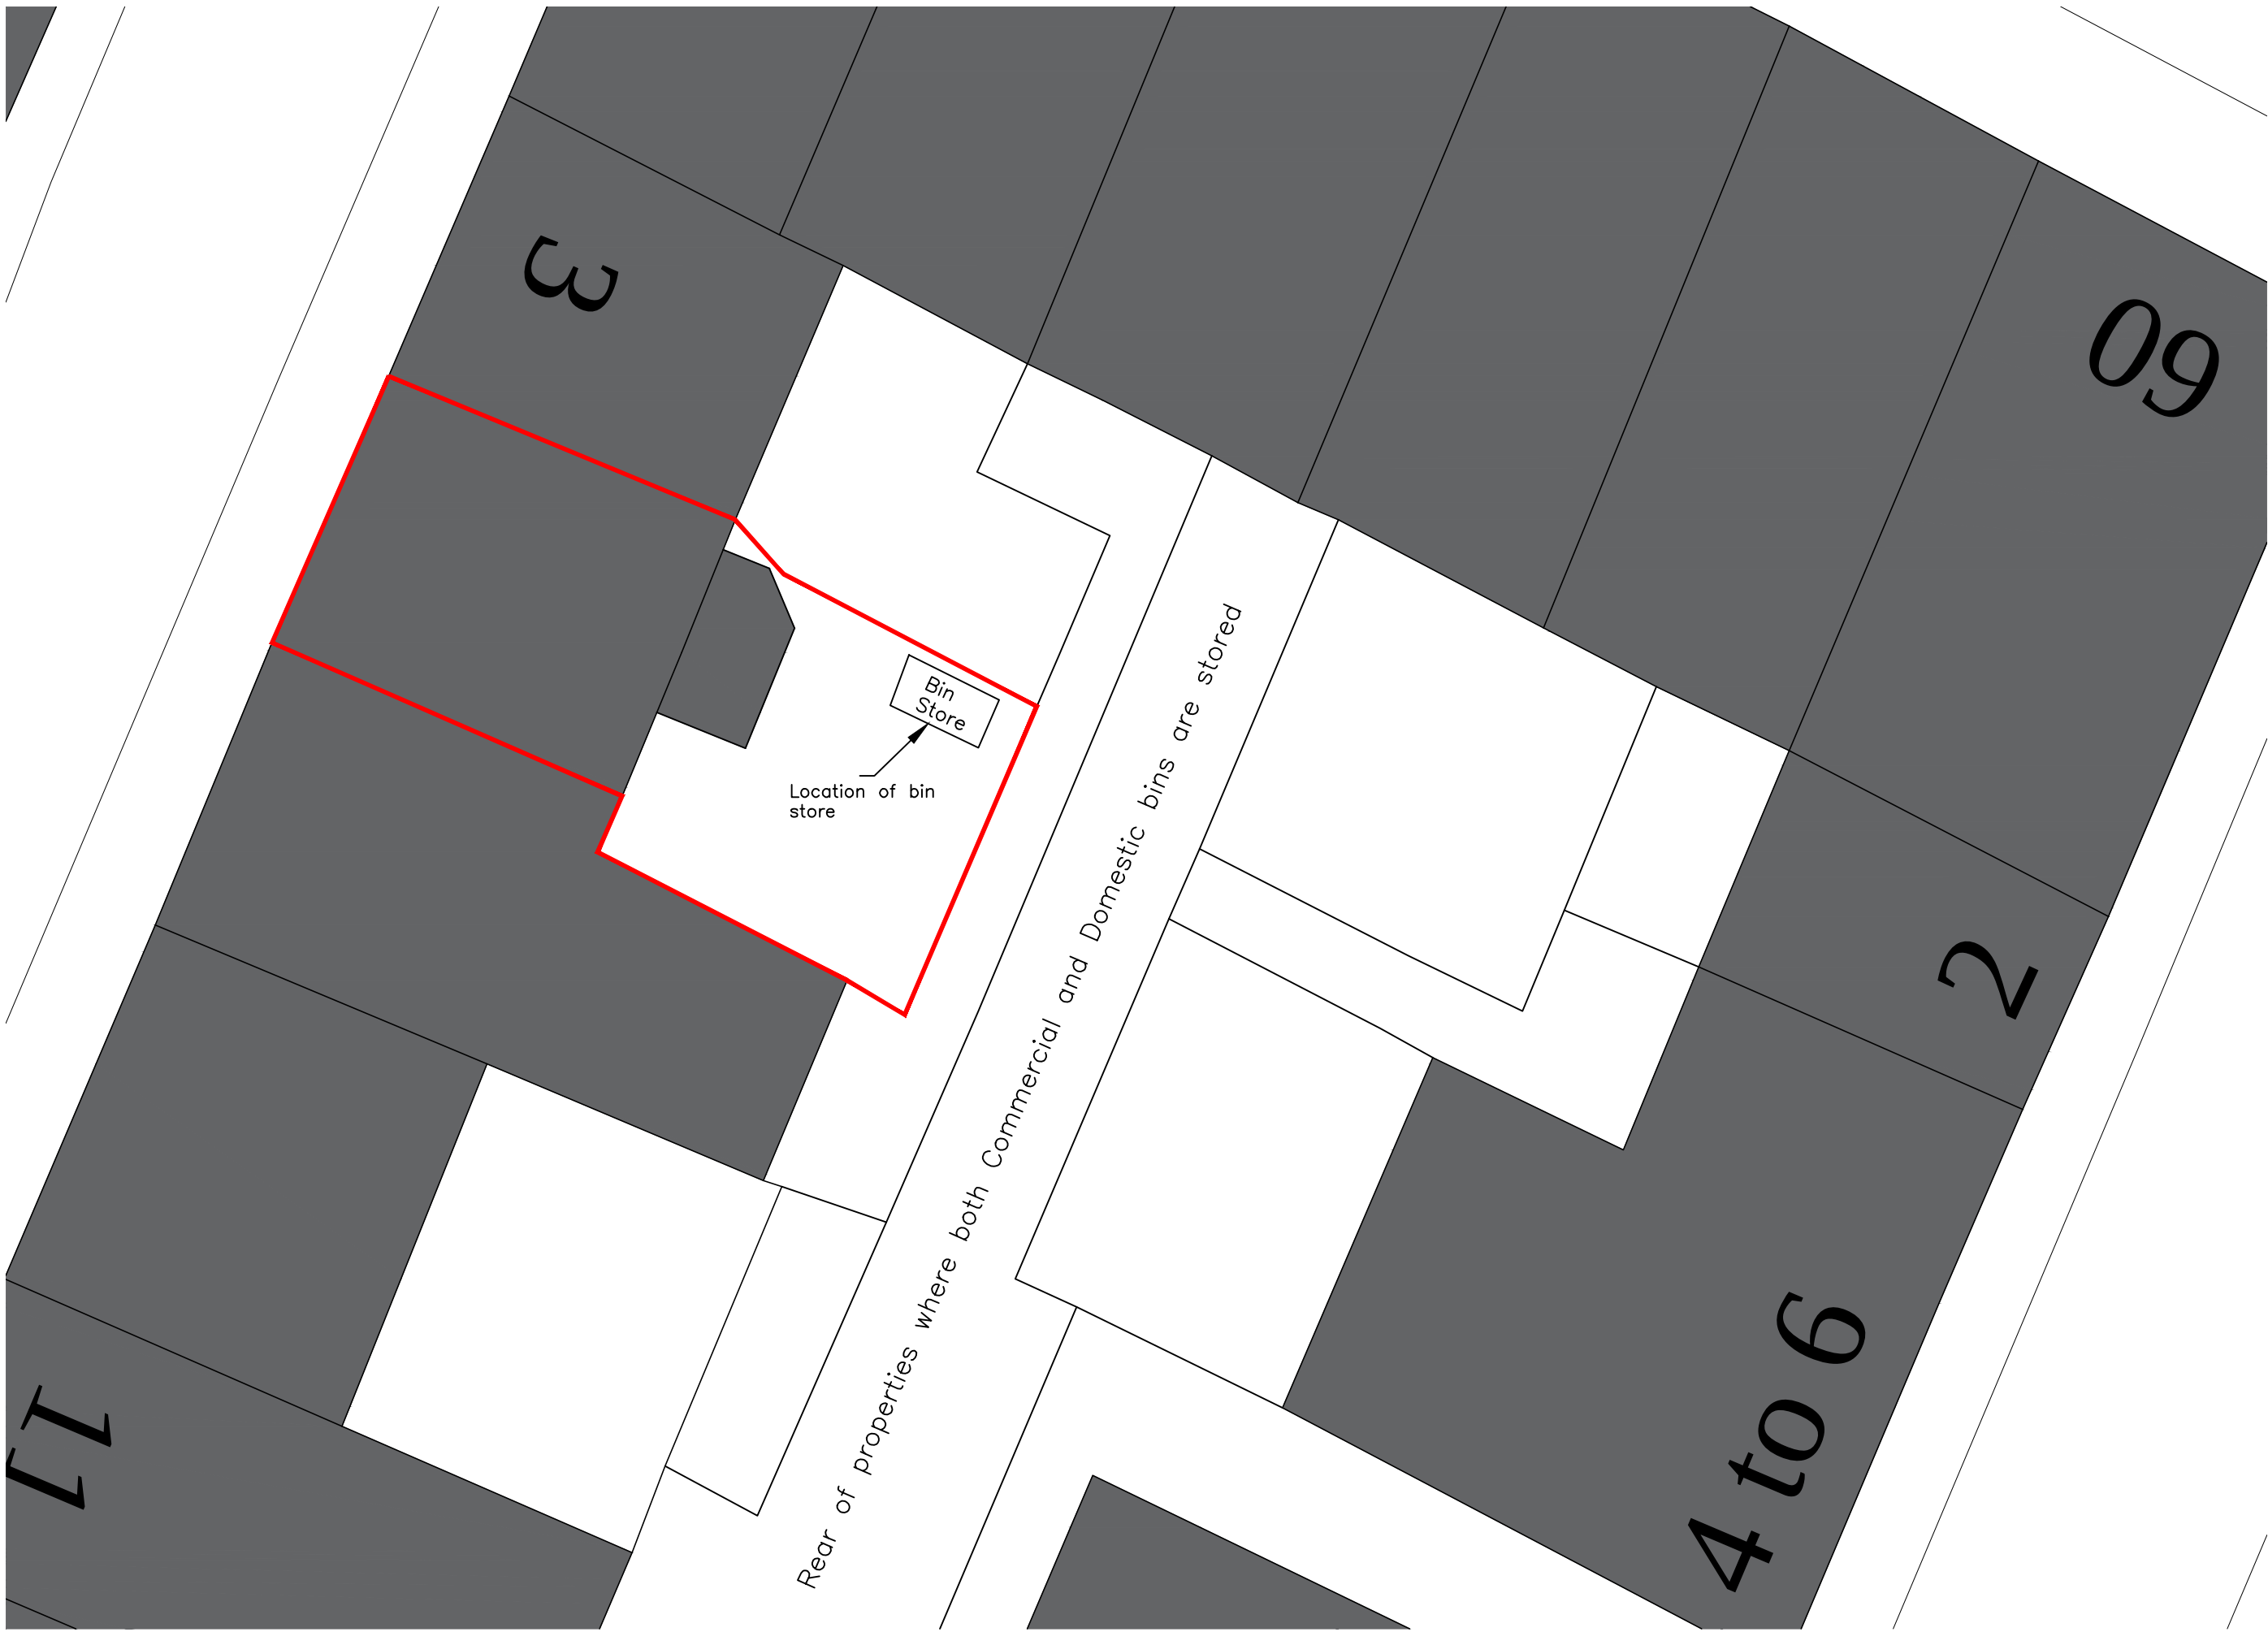


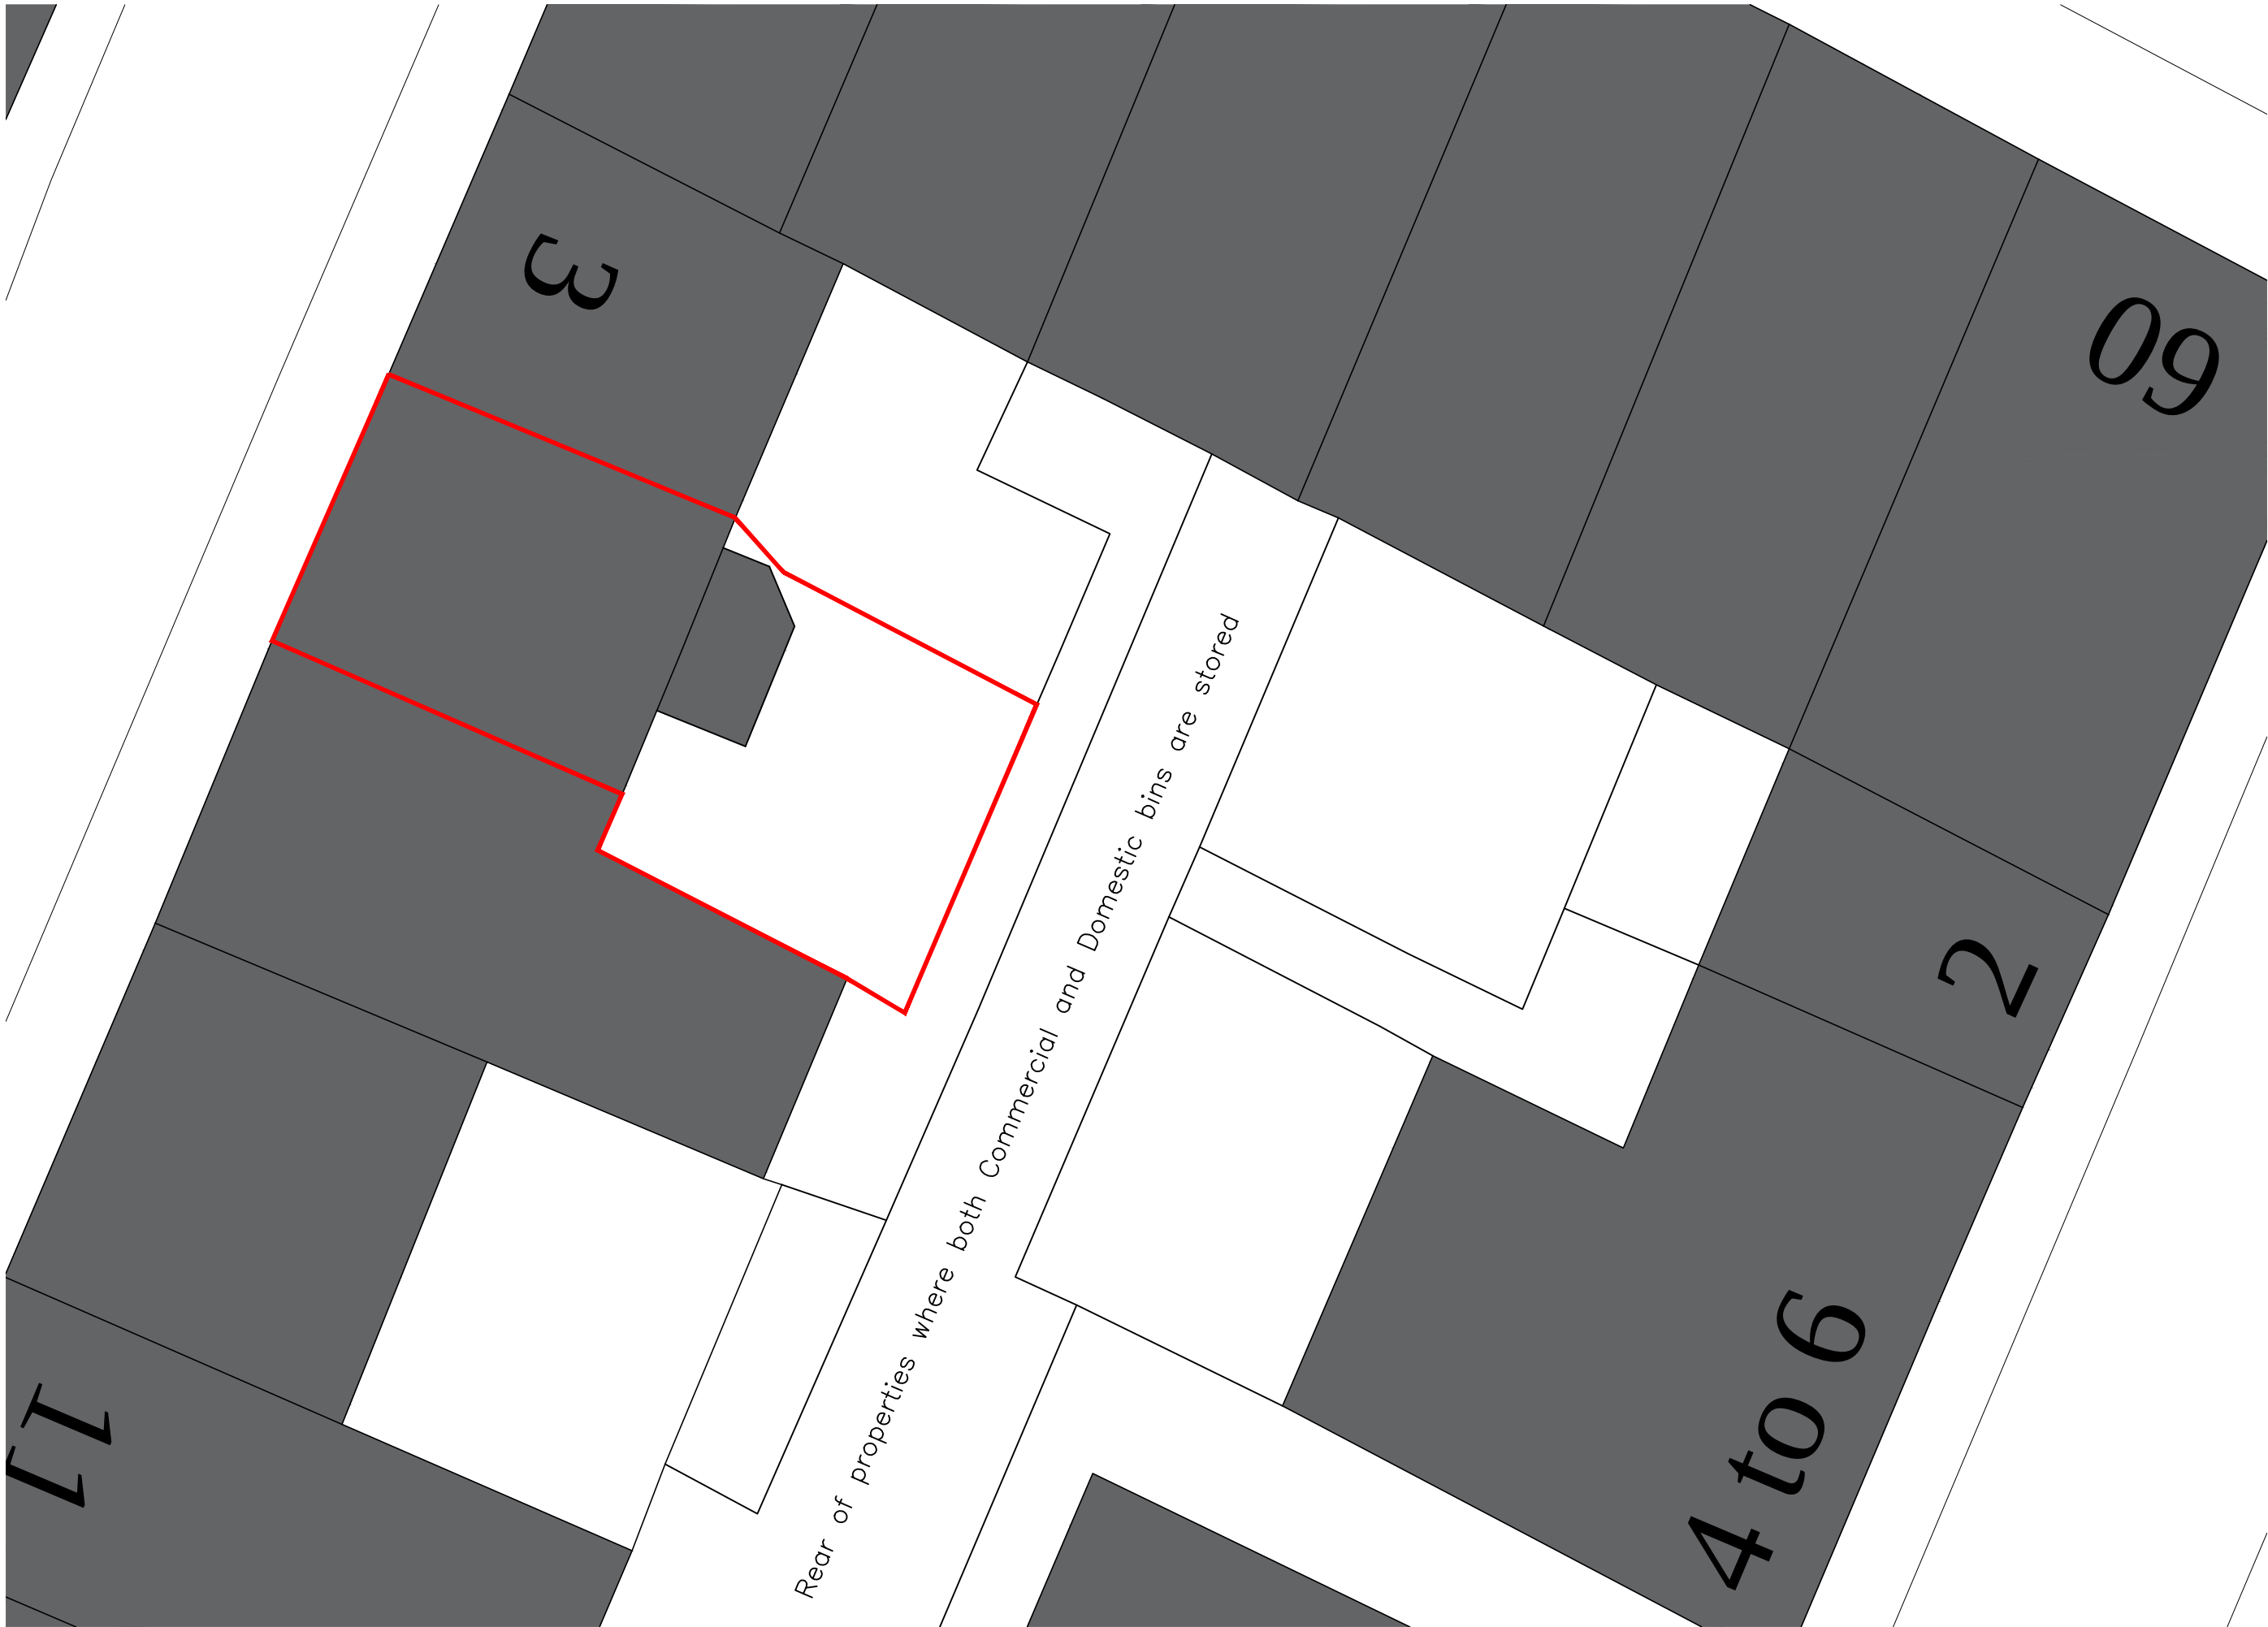

Site Plan (1:100)

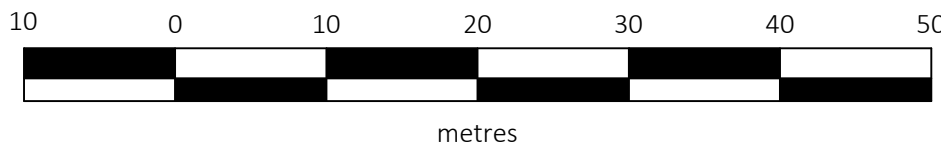

Site Plan (1:500)

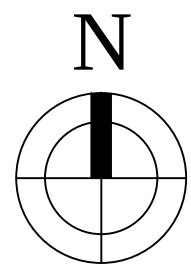

Client			
Mark Ainsworth			
Project			
Change of use of Chiropractor Class E(e) to Bar use (Sui Generis) 5 Square Street, Ramsbottom BL0 9BE			
Job No.	Area	File Ref	
2023/04			
Title			
Block Plans			
2023/04-02			rev. A
Date	Drn.	Scale	Checked
03.04.23	B. Edmondson	AS Noted@A1	

eds
edmondson
design services

20 Fernhill Drive
Stacksteads, Bacup
Lancashire
OL13 8JS
tel 01706 870944
mob: 07528809176
e:info@eds20.co.uk

This drawing is solely owned by edmondson design services and will remain so and approval of edmondson design services.