

Do not scale drawings. All dimensions to be verified on site before proceeding with the work. All dimensions given in millimetres unless stated otherwise. All drawings to be read in conjunction with other consultants' drawings and specifications.

| revision | drawn | date |
|----------|-------|------|
|----------|-------|------|

PLANNING


|   |                        |
|---|------------------------|
| PROJECT TITLE:<br>LAND TO SOUTH OF<br>DEARDENS STREET,<br>BURY. PROPOSED<br>TOWNHOUSES TO<br>VACANT LAND | PROJECT NO:<br>2411_02 |
|---|------------------------|

|                                    |                    |
|------------------------------------|--------------------|
| DRAWING TITLE:<br>LANDSCAPING PLAN | DRAWING NO:<br>005 |
|------------------------------------|--------------------|

|                    |                   |           |
|--------------------|-------------------|-----------|
| SCALE:<br>1:200@A3 | DATE:<br>13.12.24 | DRAWN BY: |
|--------------------|-------------------|-----------|

pettifer architecture

tel: 07973629158  
email: info@pettiferarchitecture.co.uk  
www.pettiferarchitecture.co.uk

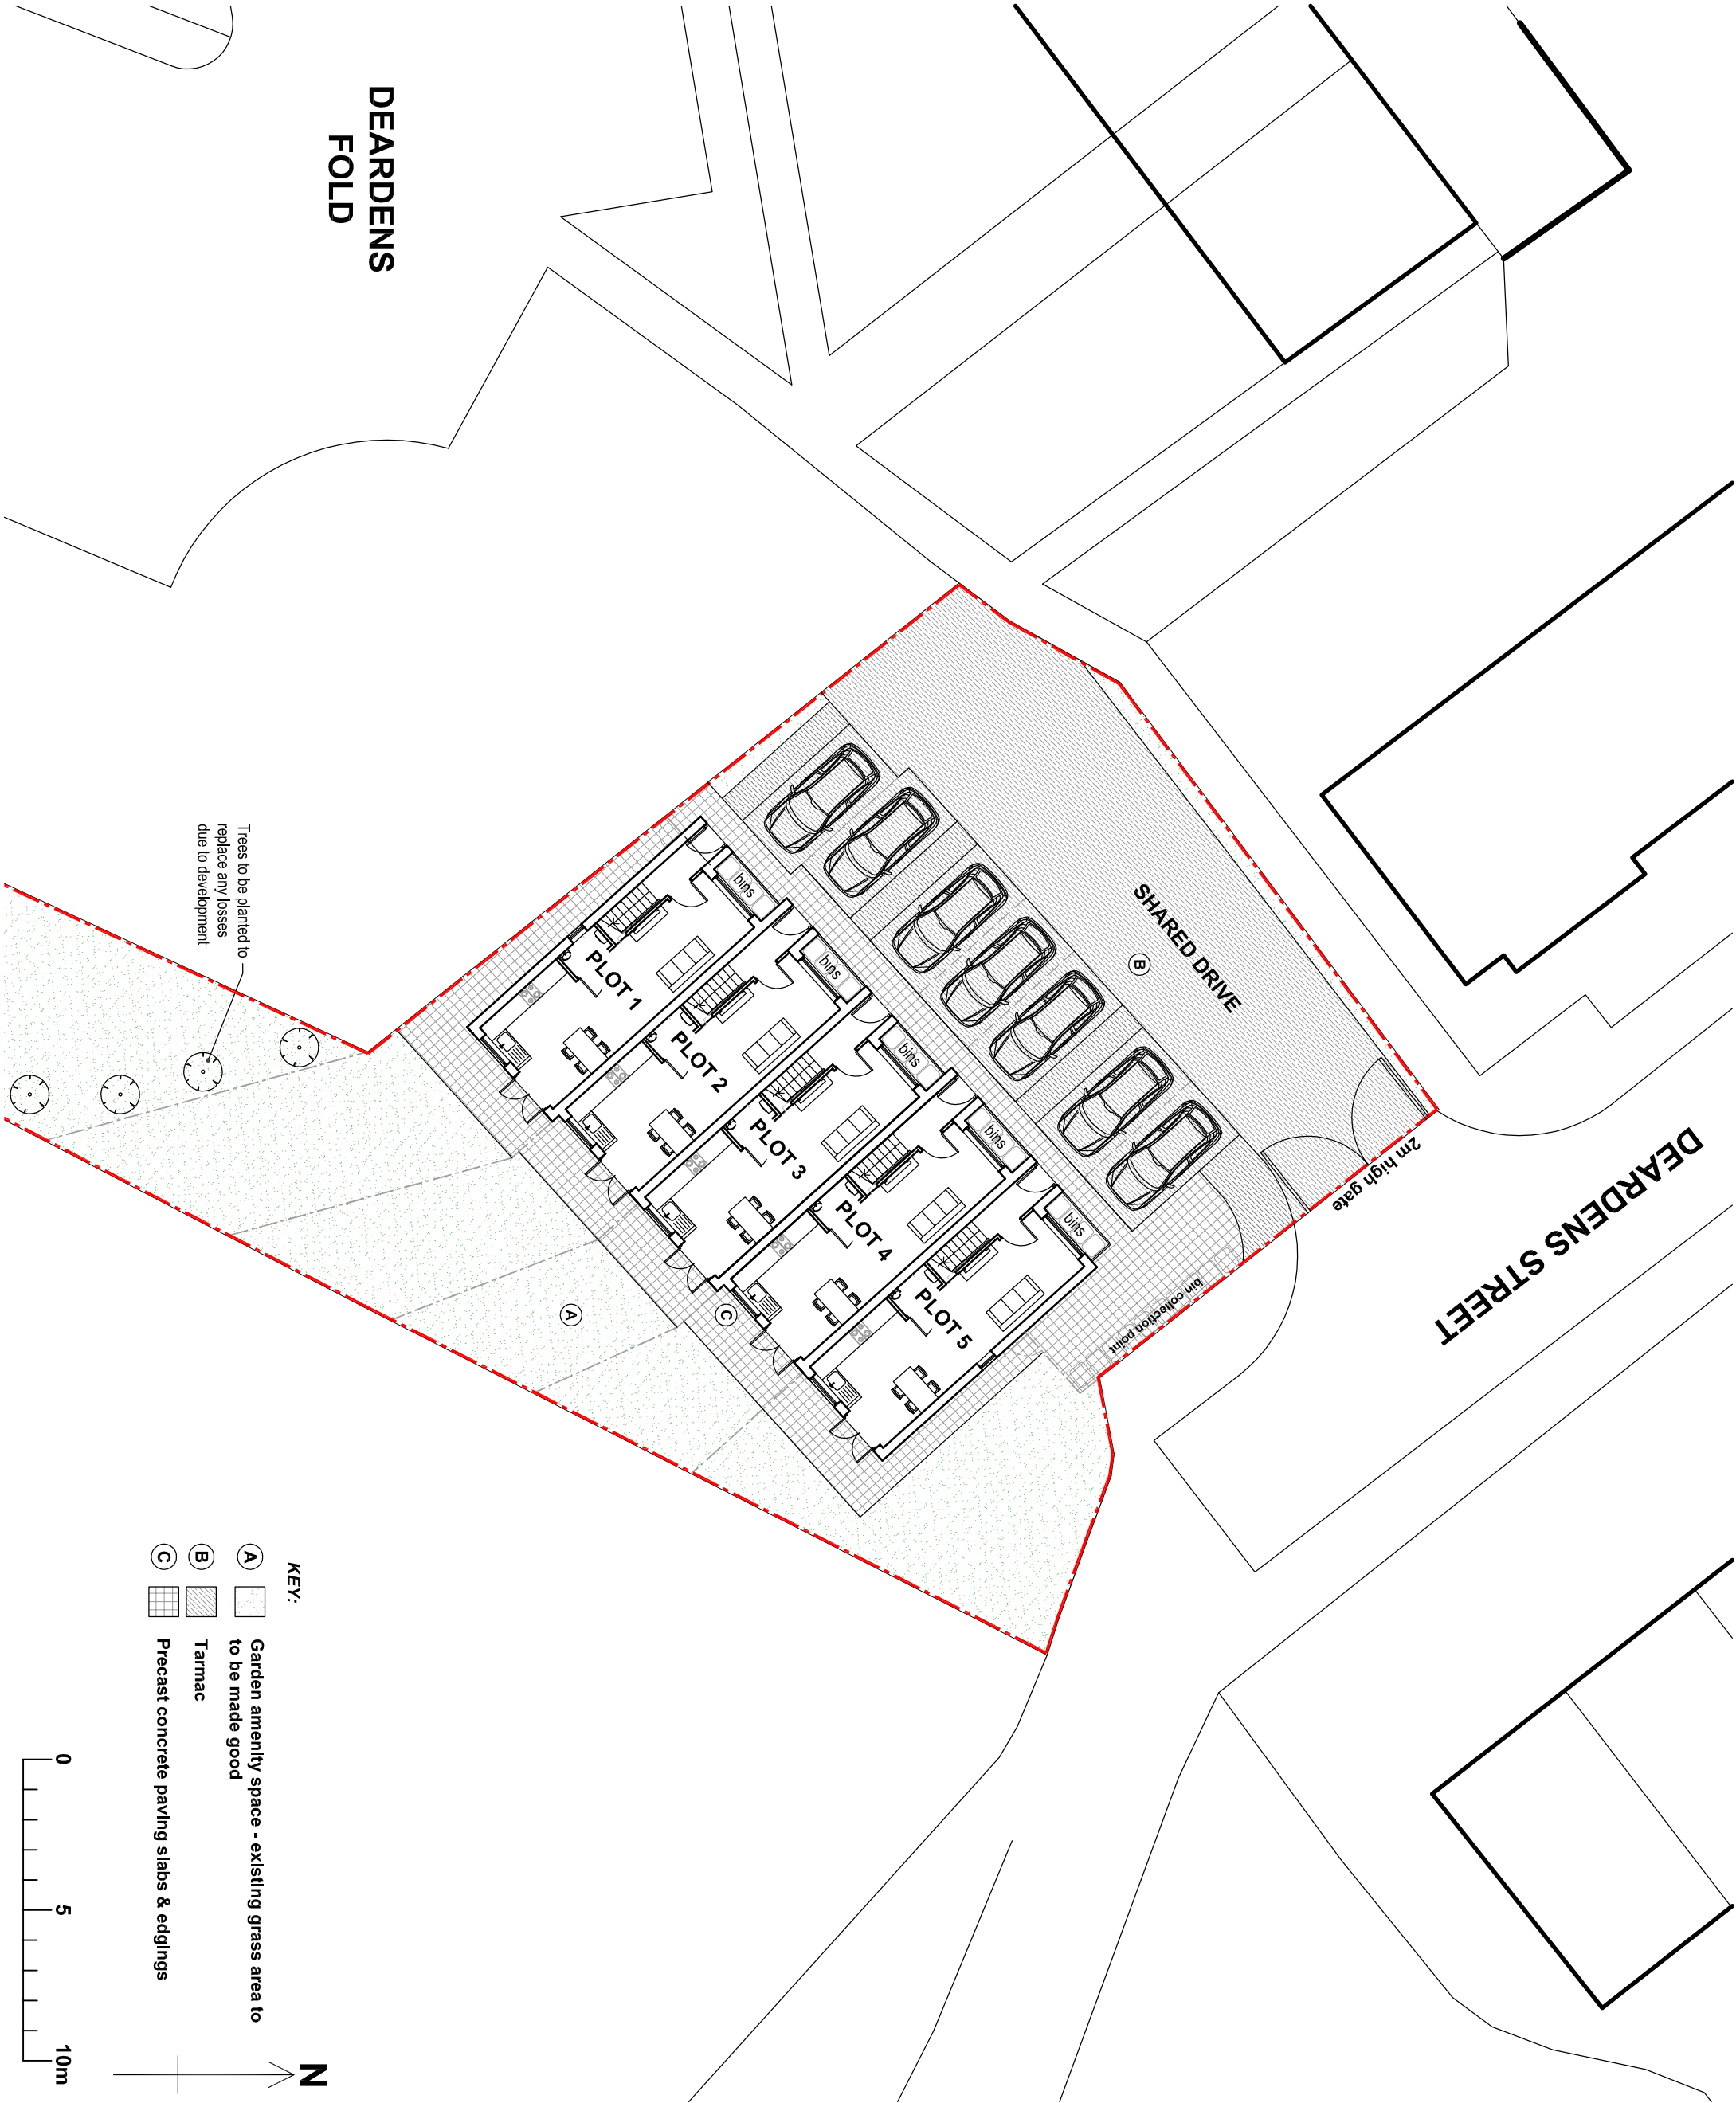

DEARDENS  
FOLD