

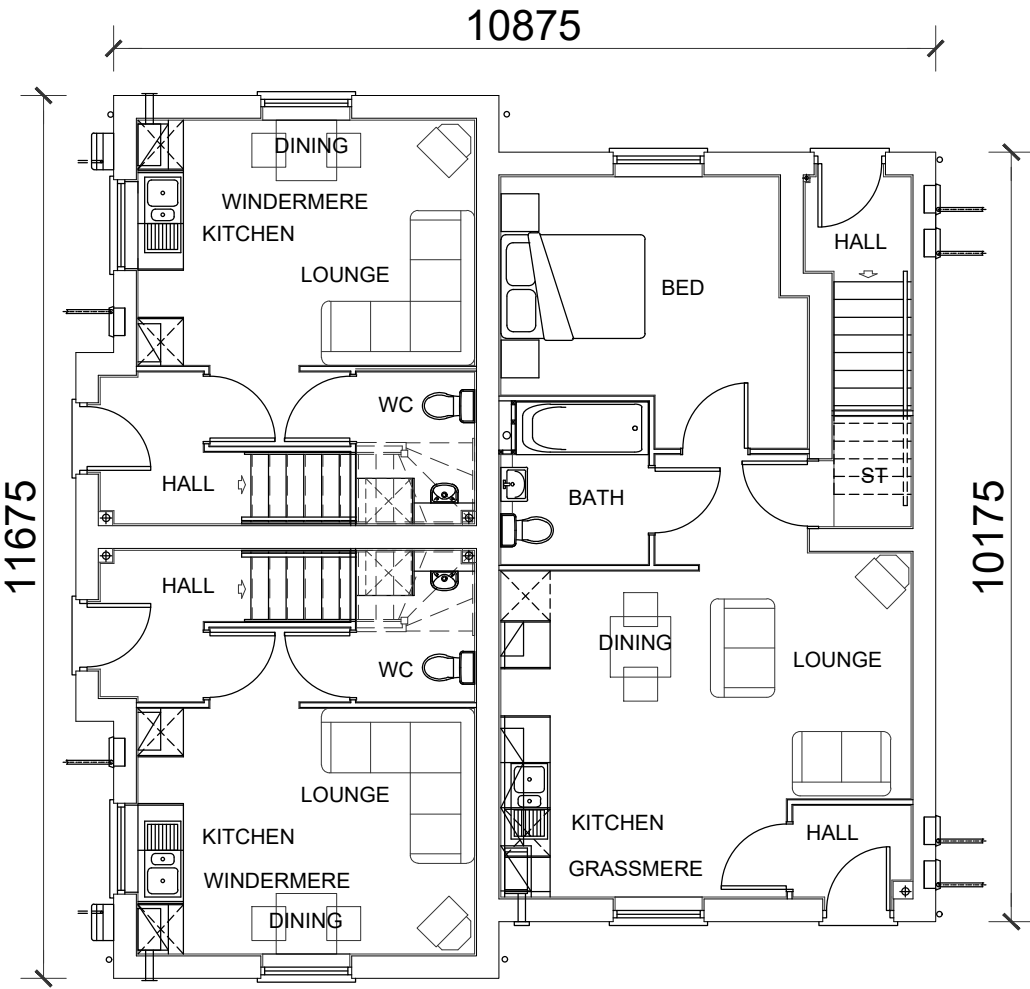


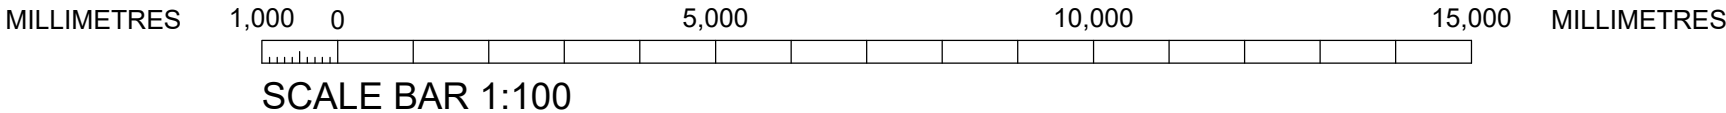

GROUND FLOOR PLAN

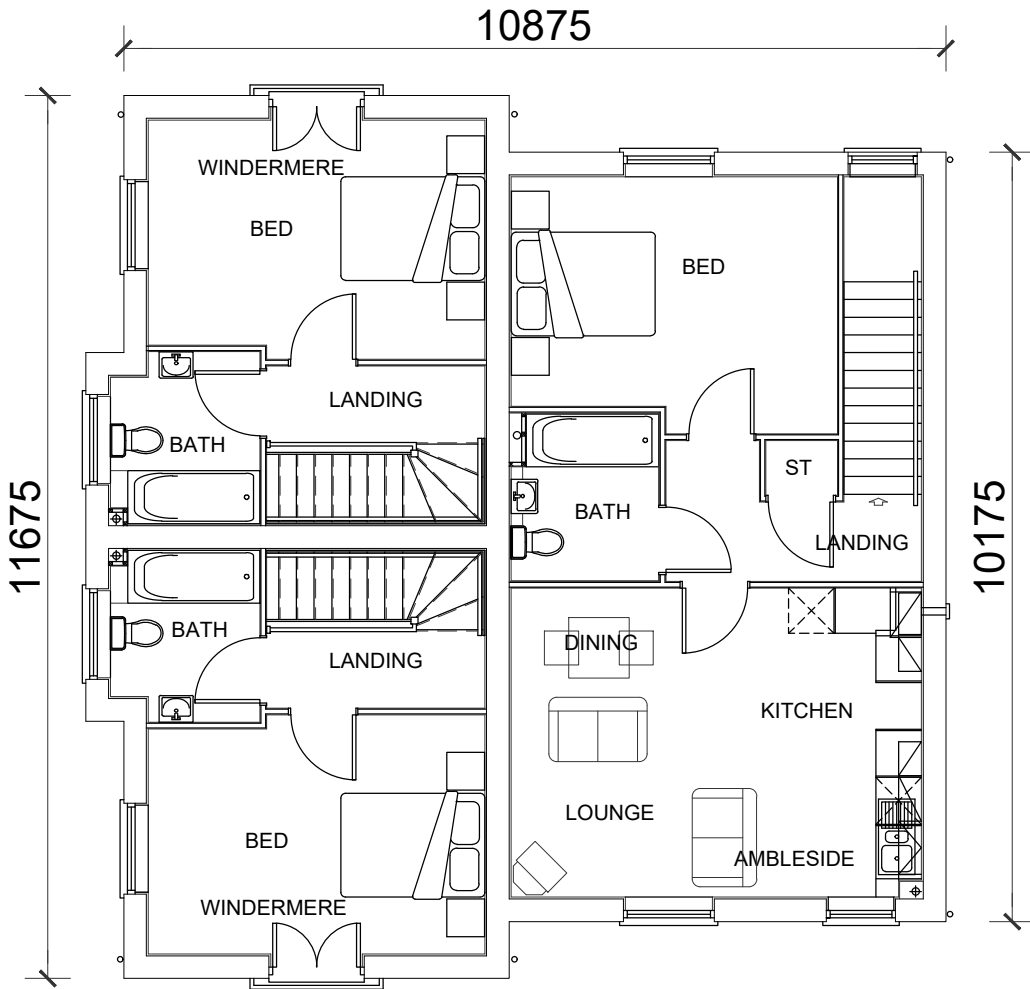

FIRST FLOOR LAYOUT

PLOT NUMBERS		- (AS) - (OPP)
--------------	--	-------------------

B	WINDOWS AMENDED AND COURSING ADDED	01.11.24	CW
A	WINDOW ADDED TO AMBLESIDE KITCHEN	15.11.22	RDL
REV	DESCRIPTION	DATE	INIT




Morris Homes (Group) Limited
Morland House
Altrincham Road
Wilmslow
Cheshire SK9 5NW
Tel: (01625) 544 444
Fax: (0845) 833 1845

Job. Title
**EAST LANCS PAPER MILL.
RADCLIFFE.**

Dwg. Title
**WINDERMERE, GRASSMERE,
AMBLESIDE HOUSE TYPE
PLANS**


date	drawn	checked	scale	dwg.no	rev
OCT 22	RDL	MF	1:100 @ A3	RAD/WGA/543/504/605/P/01	B

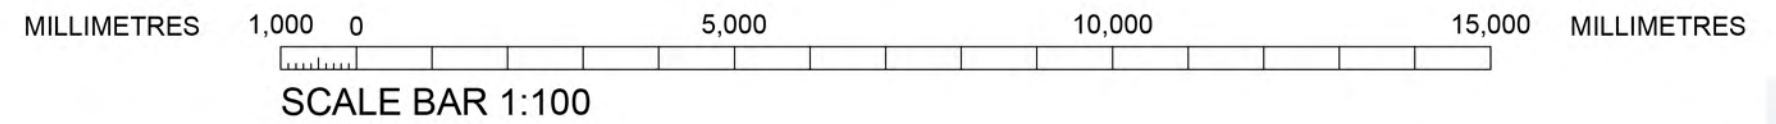

FRONT ELEVATION



SIDE ELEVATION

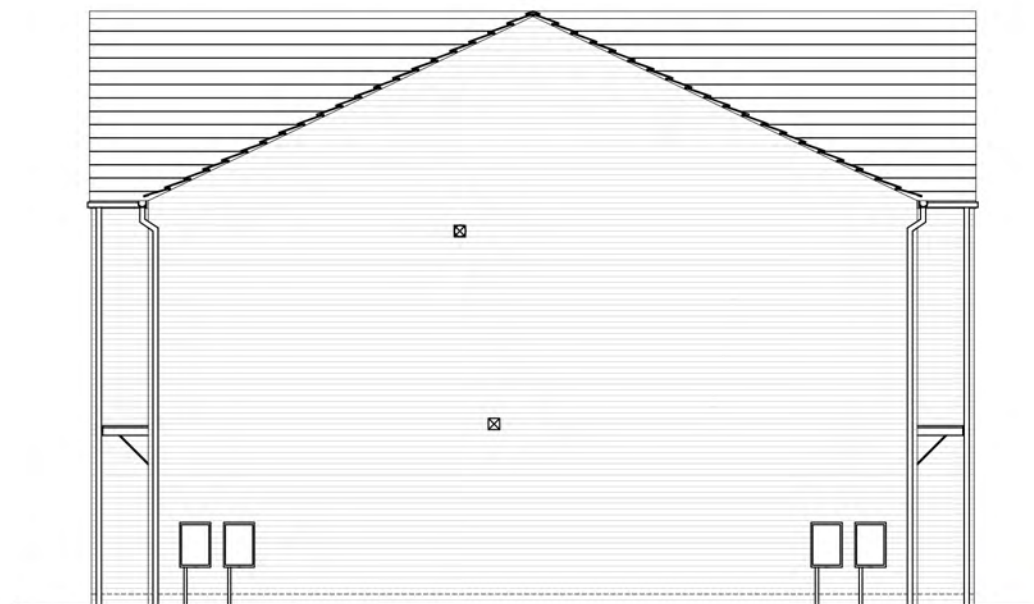

REAR ELEVATION



SIDE ELEVATION

PLOT NUMBERS	
- (AS)	
- (OPP)	

B	WINDOWS AMENDED AND COURSING ADDED	01.11.24	CW
A	WINDOW ADDED TO AMBLESIDE KITCHEN	15.11.22	RDL
REV	DESCRIPTION	DATE	INT

**MORRIS
HOMES**

Morris Homes (Group) Limited
Morland House
Altrincham Road
Wilmslow
Cheshire SK9 5NW
Tel: (01625) 544 444
Fax: (0845) 833 1845

Job. Title

**EAST LANCS PAPER MILL.
RADCLIFFE.**


Dwg. Title

**WINDERMERE, GRASSMERE,
AMBLESIDE HOUSE TYPE
ELEVATIONS**


date	drawn	checked	scale	dwg.no	rev
OCT 22	RDL	MF	1:100 @ A3	RAD/WGA/543/504/605/E/01	B

NOTES

1. Contractors must check all dimensions on site. Only figured dimensions are to be worked from. Discrepancies must be reported to the Architect or Engineer before proceeding.
© This drawing is copyright.
2. Direct scaling off the drawing is permissible for planning purposes only.

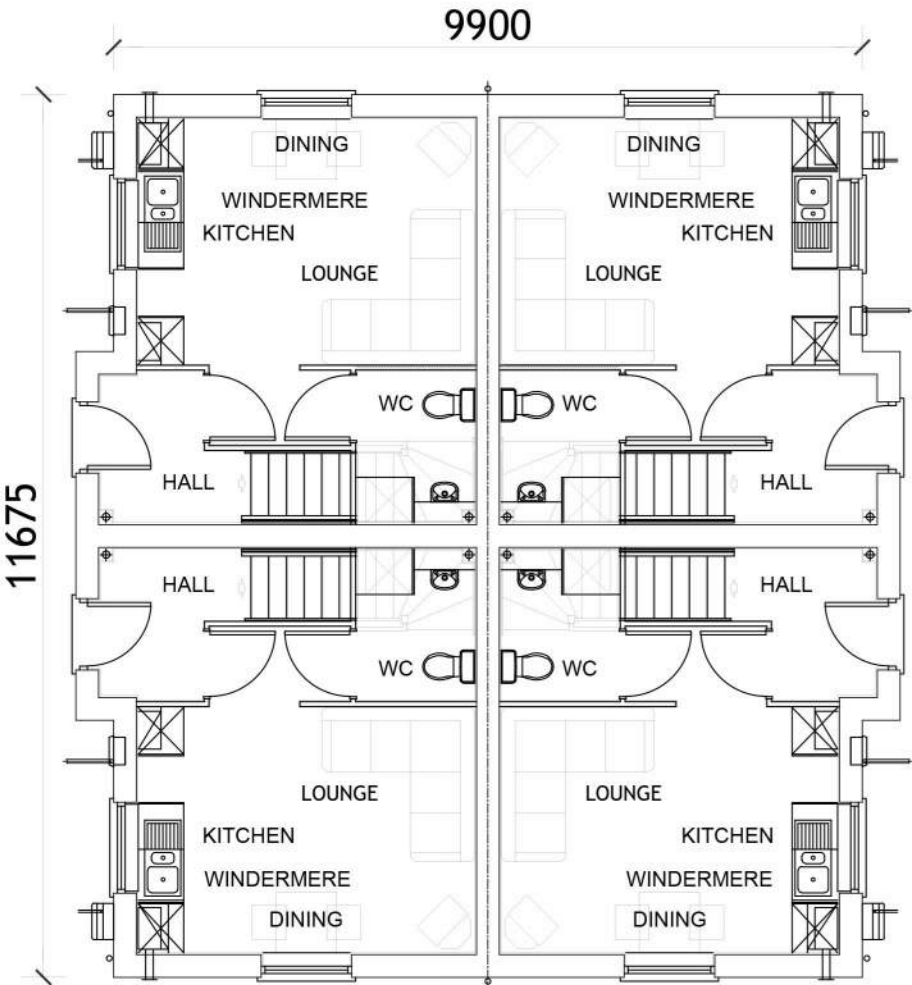

GROUND FLOOR PLAN

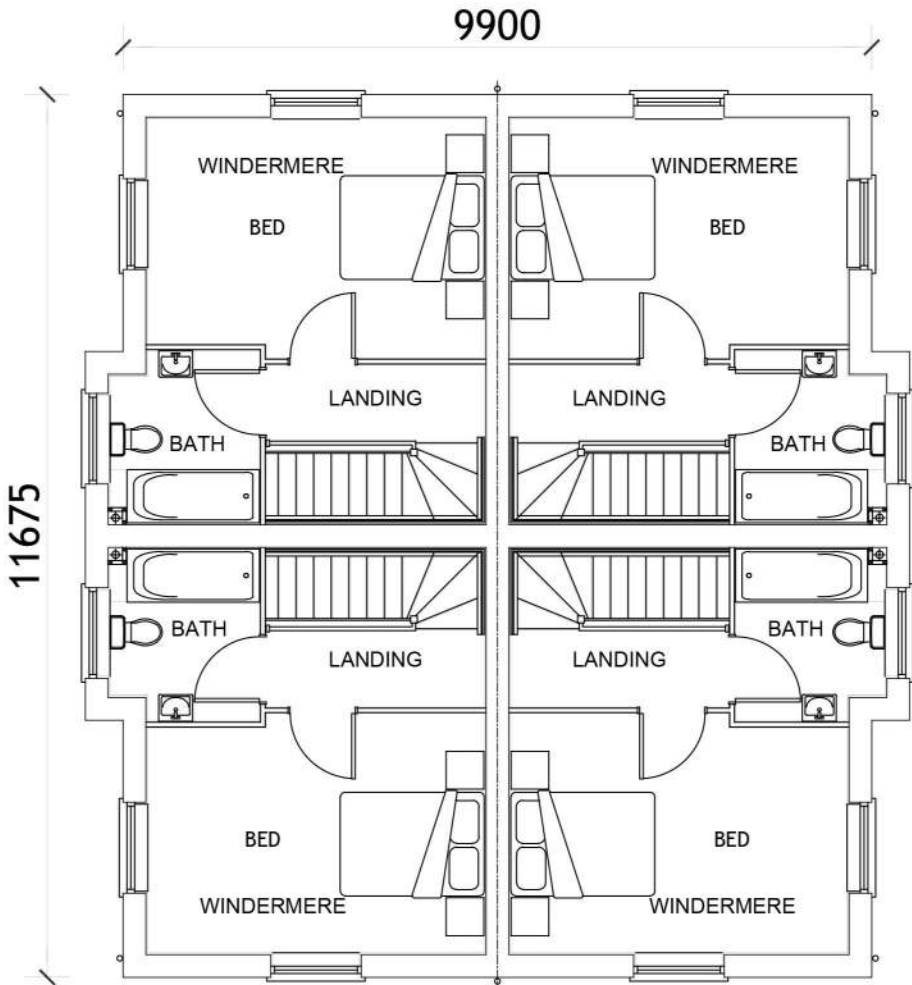

FIRST FLOOR LAYOUT

REV	DESCRIPTION	DRN	CHD	DATE	
☒	PRELIMINARY	☐	INFORMATION	☐	TENDER
☐	CONSTRUCTION	☐	AS BUILT		
SCALE	1:100 @ A3	DATE	NOV 2022		
DRAWN	JPG	CHK	CM		
DRAWING NO.	17194 187	REV			
TITLE	FORMER EAST LANCS PAPERMILL RADCLIFFE, BURY				
DETAILS	HT101 WINDERMERE FLOOR PLANS				

 **Woods Hardwick**
Architecture | Engineering | Planning | Surveying

BEDFORD : HEAD OFFICE
15-17 Goldington Road
Bedford MK40 3NH
T: +44 (0) 1234 268862

BIRMINGHAM
Fort Dunlop, Fort Parkway
Birmingham B24 9FE
T: +44 (0) 121 6297784

ONLINE: mail@woodshardwick.com | woodshardwick.com

PLEASE CONSIDER THE ENVIRONMENT BEFORE PRINTING THIS DRAWING





FRONT ELEVATION

SIDE ELEVATION



REAR ELEVATION



SIDE ELEVATION

NOTES

- Contractors must check all dimensions on site. Only figured dimensions are to be worked from. Discrepancies must be reported to the Architect or Engineer before proceeding.
© This drawing is copyright.
- Direct scaling off the drawing is permissible for planning purposes only.

REV	DESCRIPTION	DRN	CHD	DATE	
☒	PRELIMINARY	☐	INFORMATION	☐	TENDER
☐	CONSTRUCTION	☐	AS BUILT		
SCALE	1:100 @ A3	DATE	NOV 2022		
DRAWN	JPG	CHK	CM		
DRAWING NO.	17194 188	REV	-		
TITLE	FORMER EAST LANCS PAPERMILL RADCLIFFE, BURY				
DETAILS	HT101 WINDERMERE ELEVATIONS				

 **Woods Hardwick**
Architecture | Engineering | Planning | Surveying

BEDFORD : HEAD OFFICE
15-17 Goldington Road
Bedford MK40 3NH
T: +44 (0) 1234 268862
ONLINE: mail@woodshardwick.com | woodshardwick.com

BIRMINGHAM
Fort Dunlop, Fort Parkway
Birmingham B24 9FE
T: +44 (0) 121 6297784


PLEASE CONSIDER THE ENVIRONMENT BEFORE PRINTING THIS DRAWING




NOTES

1.
- Contractors must check all dimensions on site. Only figured dimensions are to be worked from. Discrepancies must be reported to the Architect or Engineer before proceeding.
© This drawing is copyright.

2.
- Direct scaling off the drawing is permissible for planning purposes only.

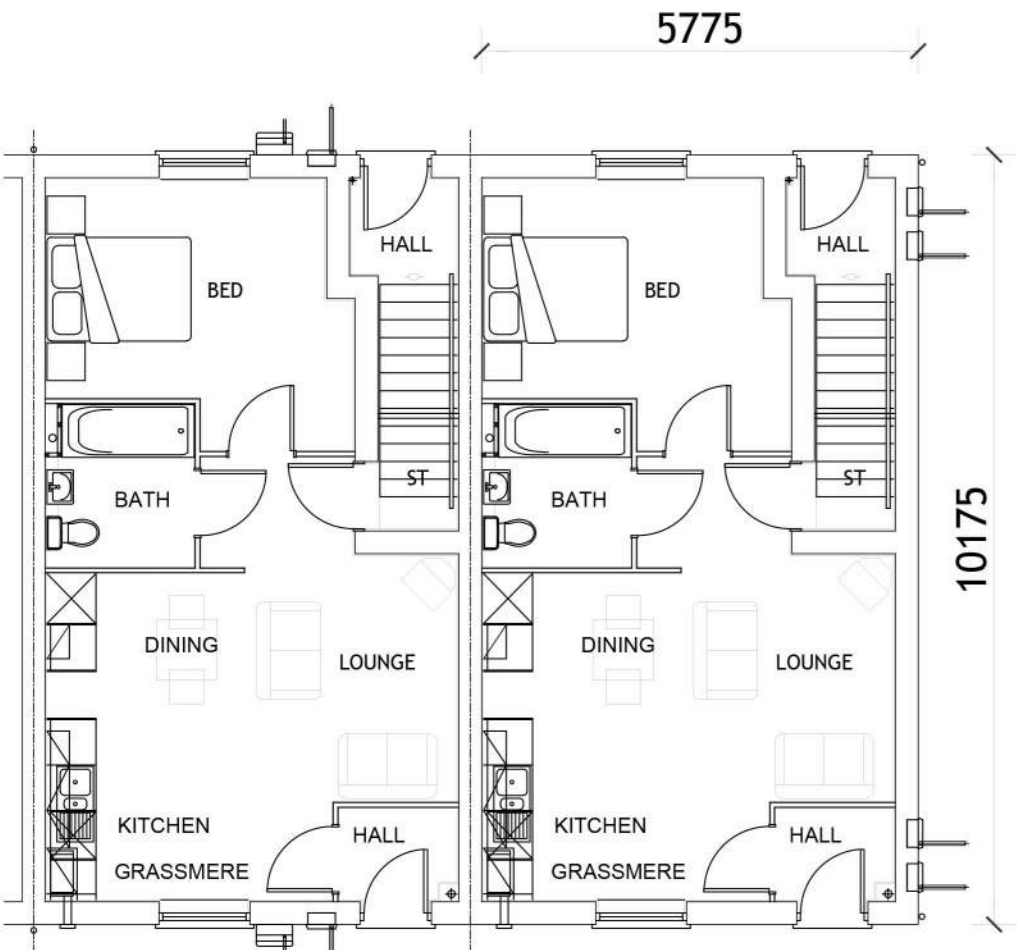

GROUND FLOOR PLAN

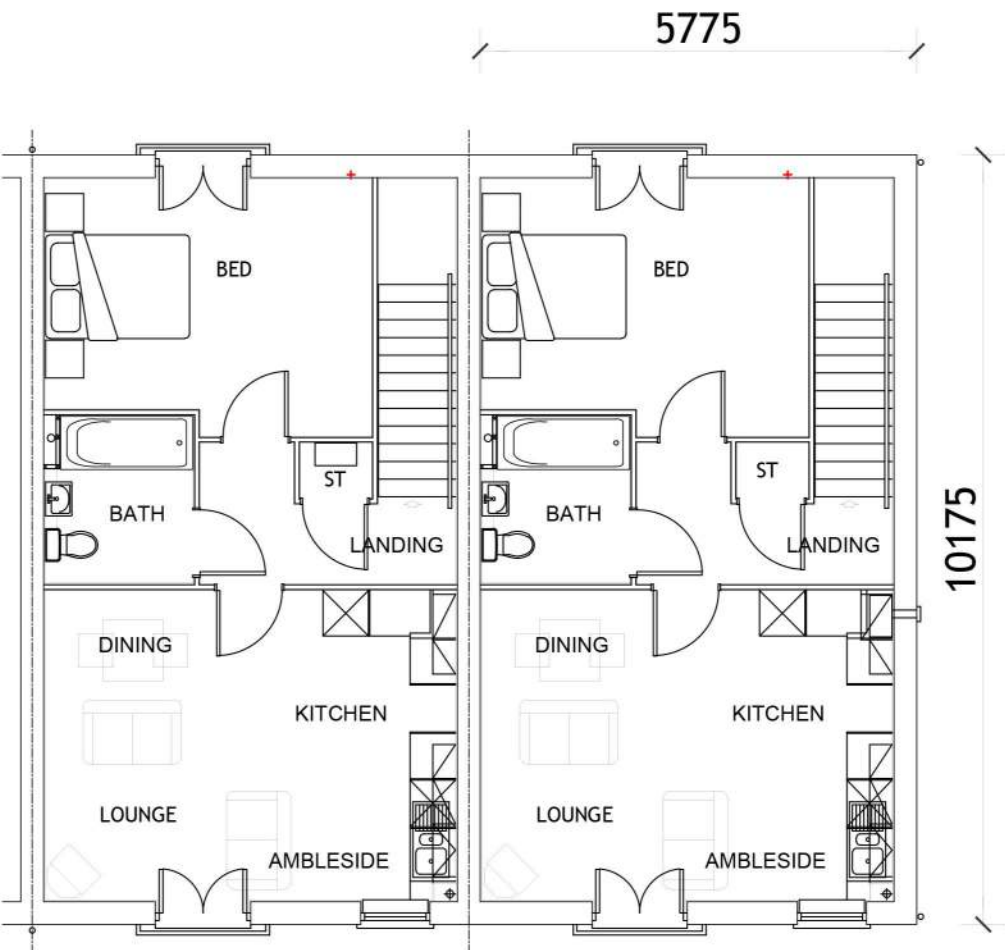

FIRST FLOOR LAYOUT

REV	DESCRIPTION		DRN	CHD	DATE
☒	PRELIMINARY	☐	INFORMATION	☐	TENDER
☐	CONSTRUCTION	☐	AS BUILT		
SCALE	1:100 @ A3		DATE	NOV 2022	
DRAWN	JPG		CHK	CM	
DRAWING NO.	17194 189		REV	-	
TITLE	FORMER EAST LANCS PAPERMILL RADCLIFFE, BURY				
DETAILS	HT101 GRASSMERE-AMBLESIDE FLOOR PLANS				

 **Woods Hardwick**
Architecture | Engineering | Planning | Surveying

BEDFORD : HEAD OFFICE
15-17 Goldington Road
Bedford MK40 3NH
T: +44 (0) 1234 268862


BIRMINGHAM
Fort Dunlop, Fort Parkway
Birmingham B24 9FE
T: +44 (0) 121 6297784

ONLINE: mail@woodshardwick.com | woodshardwick.com






FRONT ELEVATION

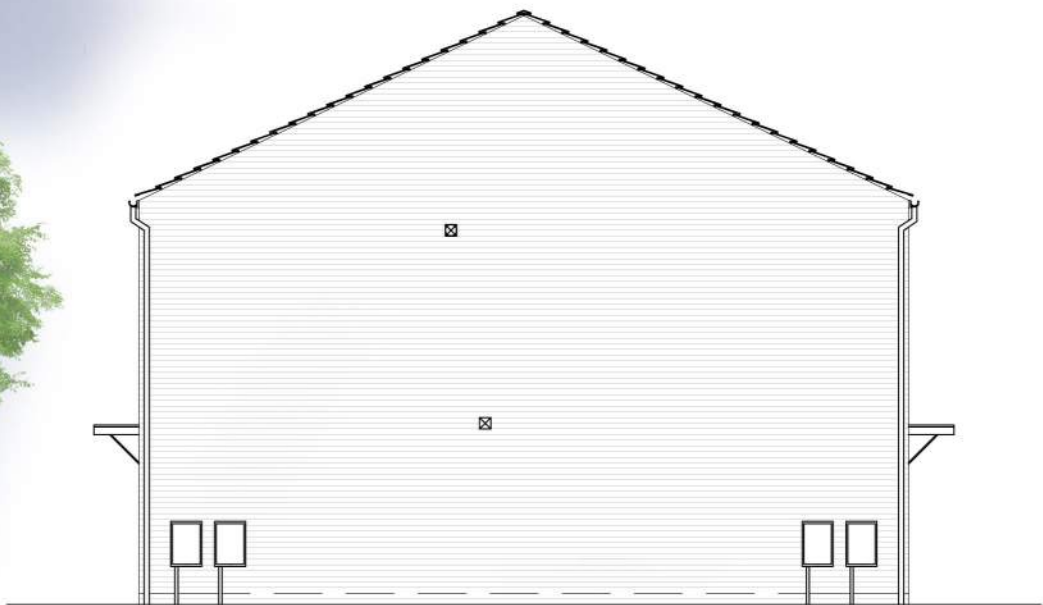


SIDE ELEVATION



REAR ELEVATION

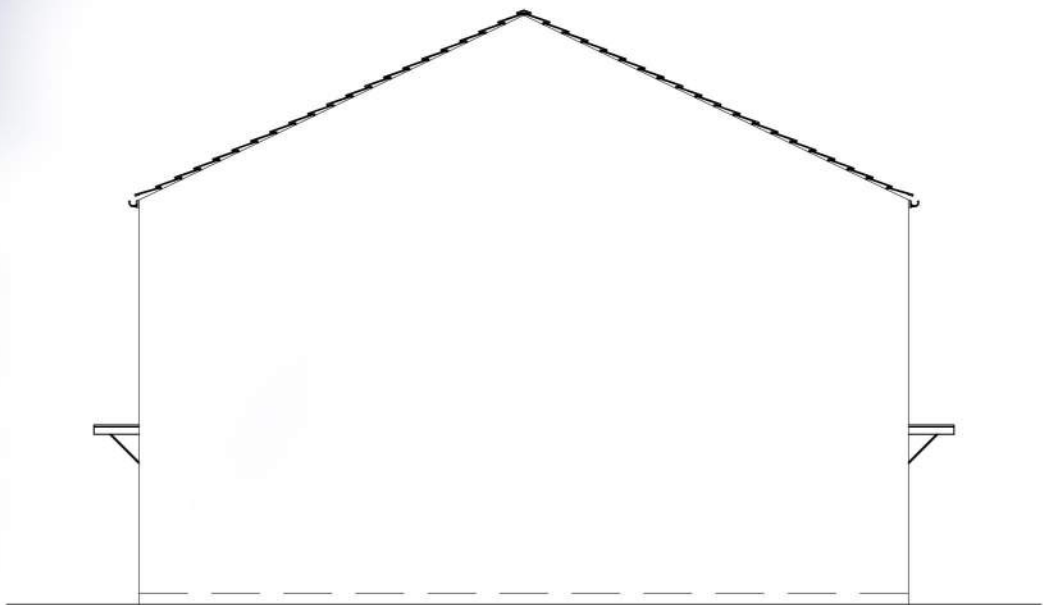

SIDE ELEVATION

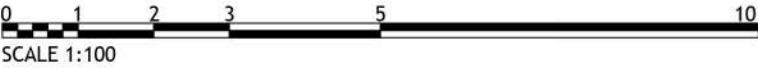



- NOTES
- Contractors must check all dimensions on site. Only figured dimensions are to be worked from. Discrepancies must be reported to the Architect or Engineer before proceeding.
© This drawing is copyright.
 - Direct scaling off the drawing is permissible for planning purposes only.

REV	DESCRIPTION	DRN	CHD	DATE	
☒	PRELIMINARY	☐	INFORMATION	☐	TENDER
☐	CONSTRUCTION	☐	AS BUILT		
SCALE	1:100 @ A3	DATE	NOV 2022		
DRAWN	JPG	CHK	CM		
DRAWING NO.	17194 190	REV	-		
TITLE	FORMER EAST LANCS PAPERMILL RADCLIFFE, BURY				
DETAILS	HT101 GRASSMERE-AMBLESIDE ELEVATIONS				

 **Woods Hardwick**
Architecture | Engineering | Planning | Surveying

BEDFORD : HEAD OFFICE
15-17 Goldington Road
Bedford MK40 3NH
T: +44 (0) 1234 268862
ONLINE: mail@woodshardwick.com | woodshardwick.com

BIRMINGHAM
Fort Dunlop, Fort Parkway
Birmingham B24 9FE
T: +44 (0) 121 6297784

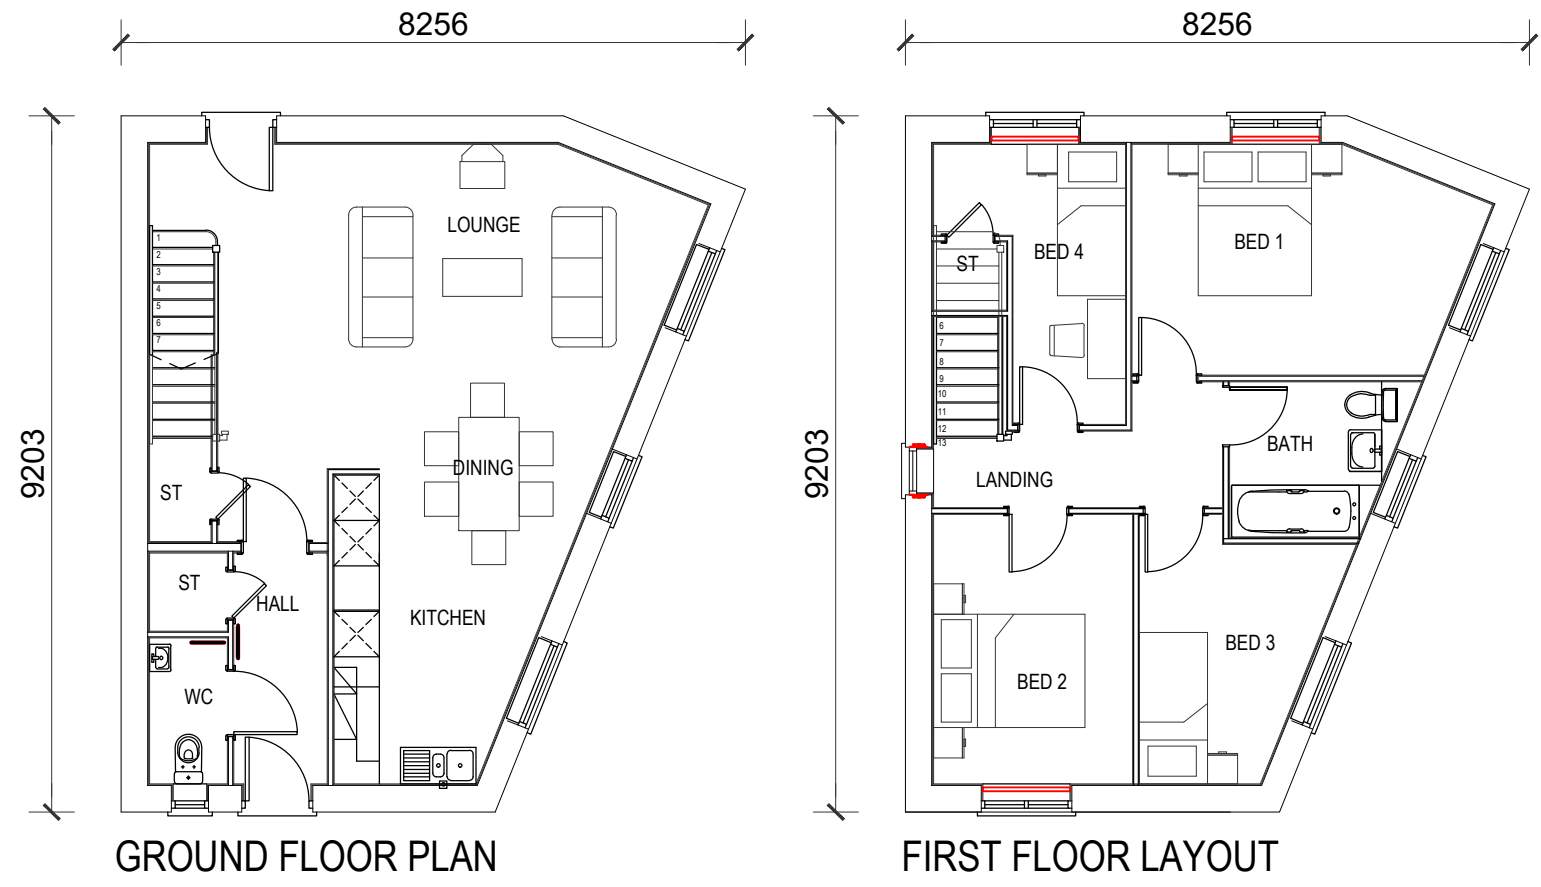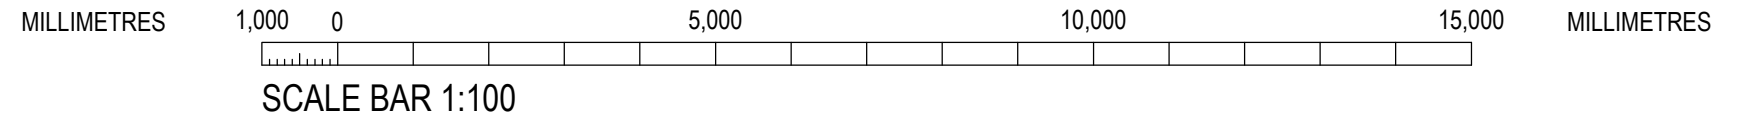

PLOT NUMBERS	- (AS) - (OPP)
--------------	-------------------

--	--	--	--


REV	DESCRIPTION	DATE	INIT
-----	-------------	------	------

	Morris Homes (Group) Limited Morland House Altrincham Road Wilmslow Cheshire SK9 5NW Tel: (01625) 544 444 Fax: (0845) 833 1845
---	--


Job Title	EAST LANCS PAPER MILL. RADCLIFFE.
-----------	--------------------------------------

Dwg. Title	CALDBECK SP HOUSE TYPE PLANS
------------	---------------------------------

date	drawn	checked	scale	dwg.no	rev
OCT 22	RDL	MF	1:100 @ A3	RAD/CALDSP/1062/P/01	-

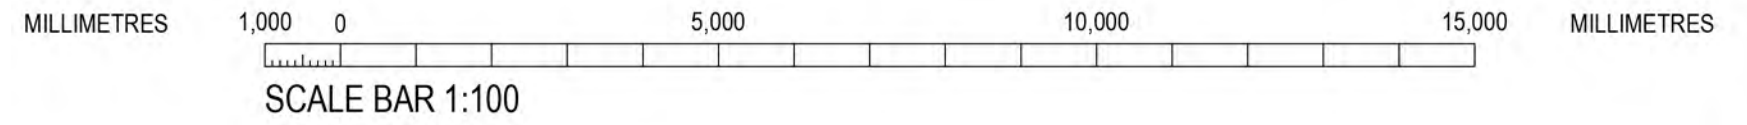

FRONT ELEVATION

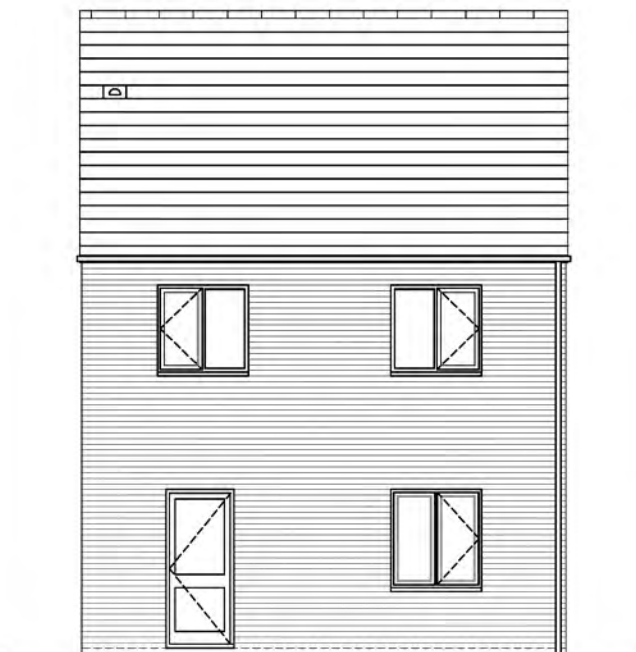

REAR ELEVATION



SIDE ELEVATION

PLOT NUMBERS		- (AS) - (OPP)				
REV		DESCRIPTION	DATE	INT		
OCT 22		RDL	MF	1:100 @ A3		
date		drawn	checked	scale	dwg no	rev
OCT 22		RDL	MF	1:100 @ A3	RAD/CALDSP/1062/E/01	-


Morris Homes (Group) Limited
Morland House
Altrincham Road
Wilmslow
Cheshire SK9 5NW
Tel: (01625) 544 444
Fax: (0845) 833 1845

Job Title
**EAST LANCS PAPER MILL.
RADCLIFFE.**

Dwg. Title
**CALDBECK SP HOUSE TYPE
ELEVATIONS**

NOTES

1.
- Contractors must check all dimensions on site. Only figured dimensions are to be worked from. Discrepancies must be reported to the Architect or Engineer before proceeding.
© This drawing is copyright.
2.
- Direct scaling off the drawing is permissible for planning purposes only.

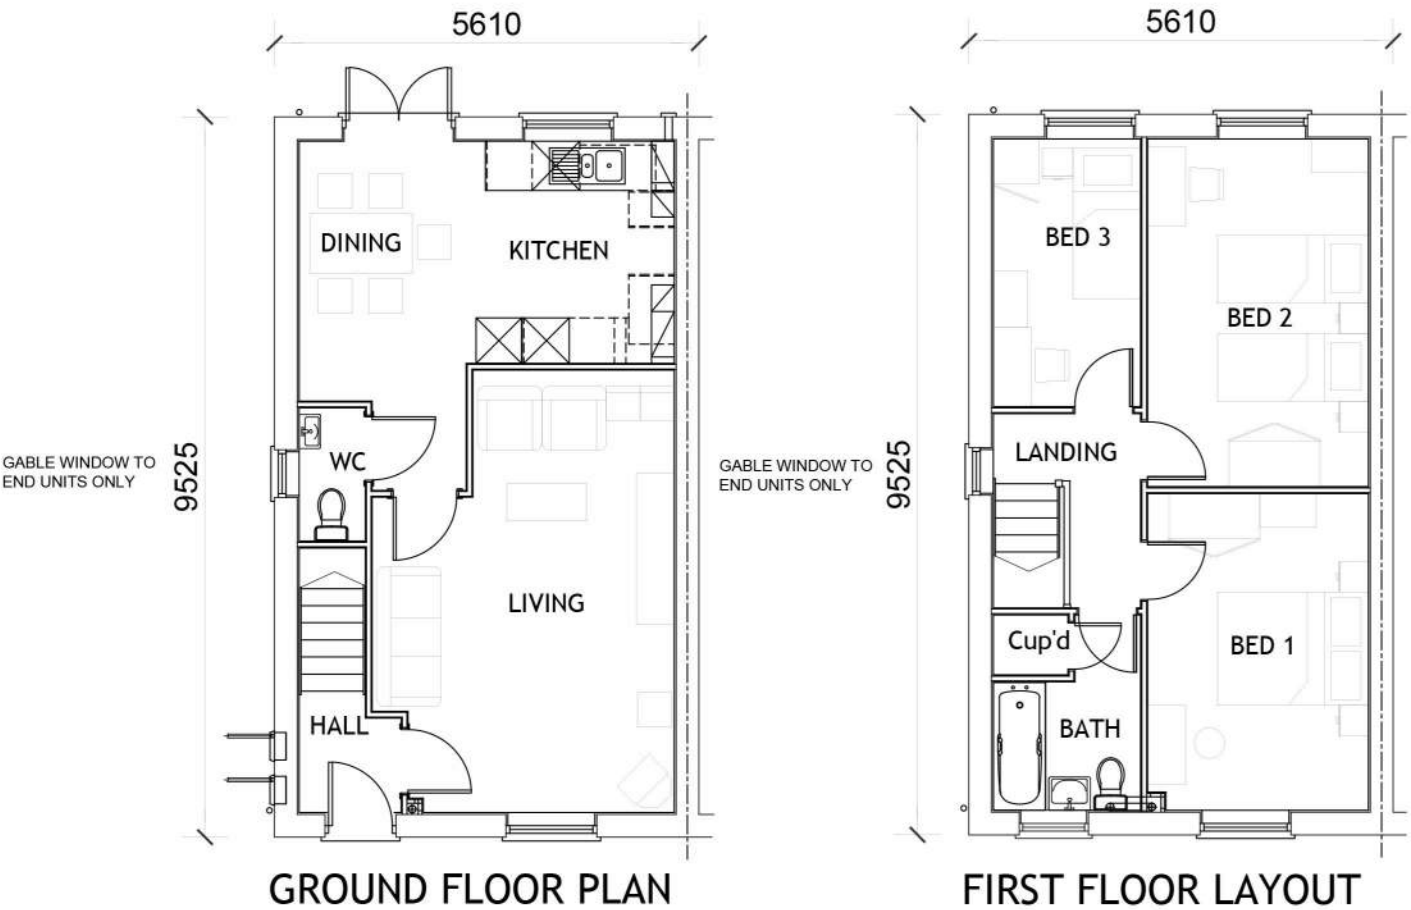

REV	DESCRIPTION	DRN	CHD	DATE	
☒	PRELIMINARY	☐	INFORMATION	☐	TENDER
☐	CONSTRUCTION	☐	AS BUILT		
SCALE	1:100 @ A3	DATE	NOV 2022		
DRAWN	JPG	CHK	CM		
DRAWING NO.	17194 193	REV			
TITLE	FORMER EAST LANCS PAPERMILL RADCLIFFE, BURY				
DETAILS	BUXTON FLOOR PLANS				

Woods Hardwick

Architecture | Engineering | Planning | Surveying

BEDFORD : HEAD OFFICE

15-17 Goldington Road

Bedford MK40 3NH

T: +44 (0) 1234 268862

ONLINE: mail@woodshardwick.com | woodshardwick.com

BIRMINGHAM

Fort Dunlop, Fort Parkway

Birmingham B24 9FE


T: +44 (0) 121 6297784

PLEASE CONSIDER THE ENVIRONMENT BEFORE PRINTING THIS DRAWING






FRONT ELEVATION

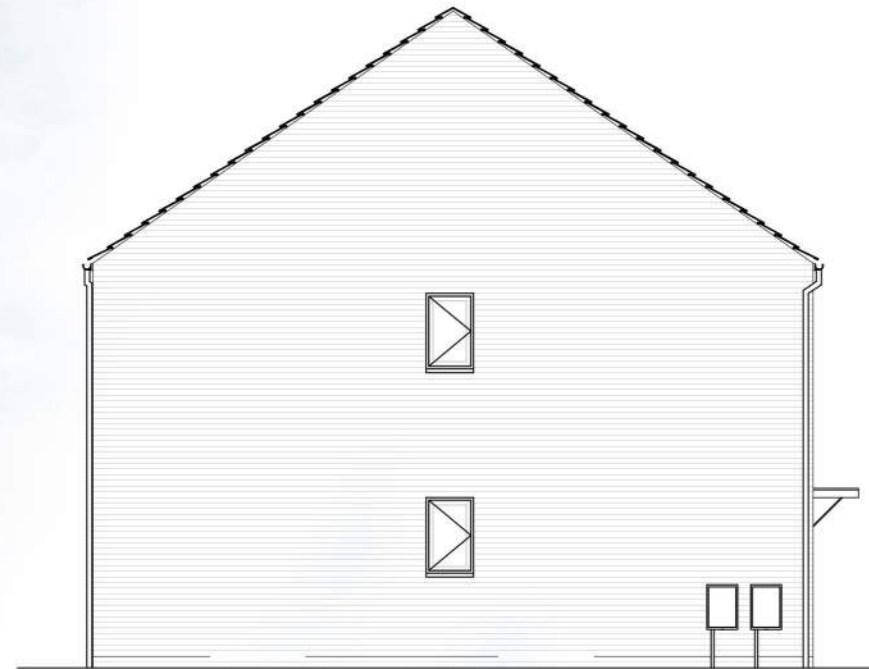


SIDE ELEVATION

GABLE WINDOWS TO
END UNITS ONLY

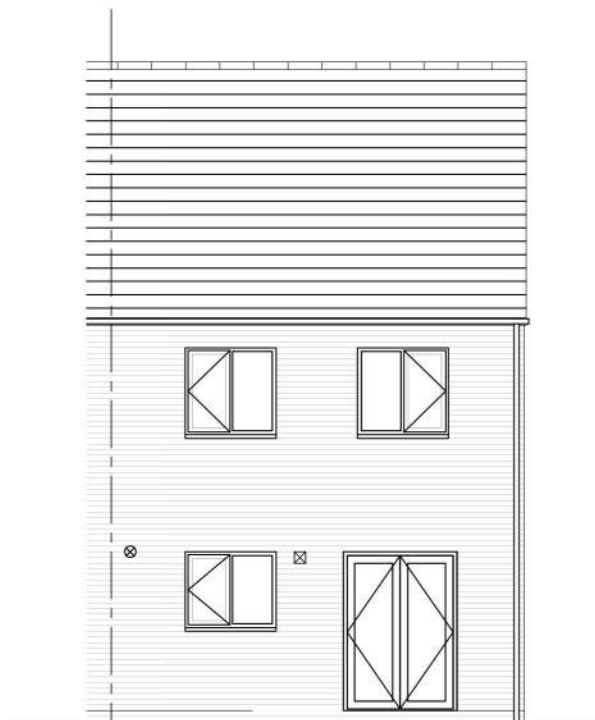

REAR ELEVATION

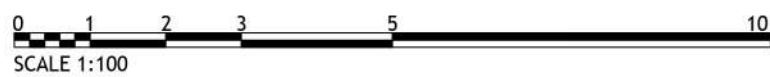

NOTES

- Contractors must check all dimensions on site. Only figured dimensions are to be worked from. Discrepancies must be reported to the Architect or Engineer before proceeding.
© This drawing is copyright.
- Direct scaling off the drawing is permissible for planning purposes only.

REV	DESCRIPTION	DRN	CHD	DATE	
☒	PRELIMINARY	☐	INFORMATION	☐	TENDER
☐	CONSTRUCTION	☐	AS BUILT		
SCALE	1:100 @ A3	DATE	NOV 2022		
DRAWN	JPG	CHK	CM		
DRAWING NO.	17194 194	REV	-		
TITLE	FORMER EAST LANCS PAPERMILL RADCLIFFE, BURY				
DETAILS	BUXTON ELEVATIONS				

 **Woods Hardwick**
Architecture | Engineering | Planning | Surveying


BEDFORD : HEAD OFFICE
15-17 Goldington Road
Bedford MK40 3NH
T: +44 (0) 1234 268862
ONLINE: mail@woodshardwick.com | woodshardwick.com

BIRMINGHAM
Fort Dunlop, Fort Parkway
Birmingham B24 9FE
T: +44 (0) 121 6297784


PLEASE CONSIDER THE ENVIRONMENT BEFORE PRINTING THIS DRAWING

NOTES

1.
- Contractors must check all dimensions on site. Only figured dimensions are to be worked from. Discrepancies must be reported to the Architect or Engineer before proceeding.
© This drawing is copyright.
2.
- Direct scaling off the drawing is permissible for planning purposes only.

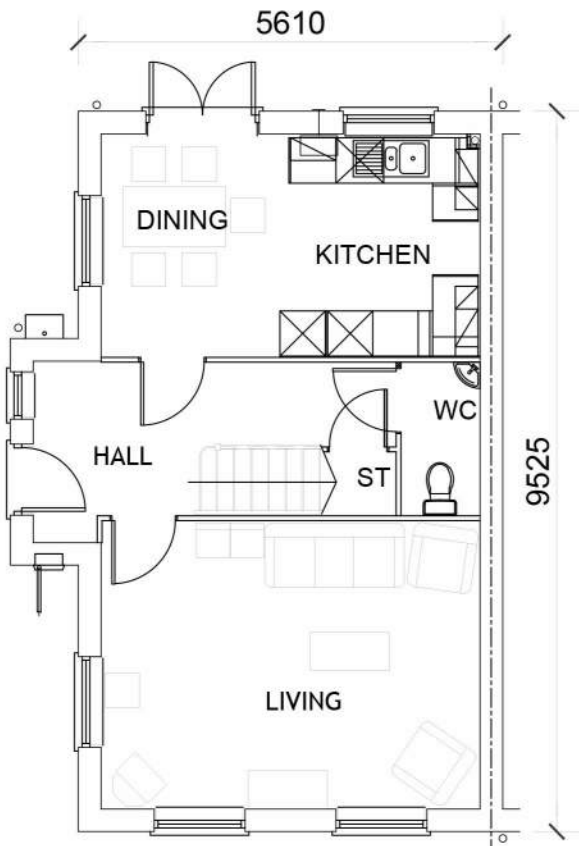

GROUND FLOOR PLAN

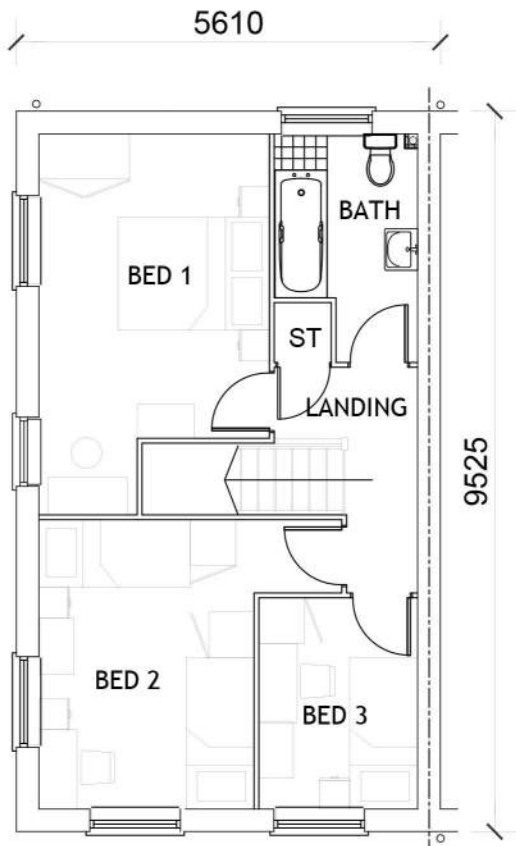

FIRST FLOOR LAYOUT

REV	DESCRIPTION	DRN	CHD	DATE	
☒	PRELIMINARY	☐	INFORMATION	☐	TENDER
☐	CONSTRUCTION	☐	AS BUILT		
SCALE	1:100 @ A3	DATE	NOV 2022		
DRAWN	JPG	CHK	CM		
DRAWING NO.	17194 195	REV			
TITLE	FORMER EAST LANCS PAPERMILL RADCLIFFE, BURY				
DETAILS	BRAMLEY FLOOR PLANS				

 **Woods Hardwick**
Architecture | Engineering | Planning | Surveying

BEDFORD : HEAD OFFICE
15-17 Goldington Road
Bedford MK40 3NH
T: +44 (0) 1234 268862

BIRMINGHAM
Fort Dunlop, Fort Parkway
Birmingham B24 9FE
T: +44 (0) 121 6297784

ONLINE: mail@woodshardwick.com | woodshardwick.com

PLEASE CONSIDER THE ENVIRONMENT BEFORE PRINTING THIS DRAWING







FRONT ELEVATION




SIDE ELEVATION

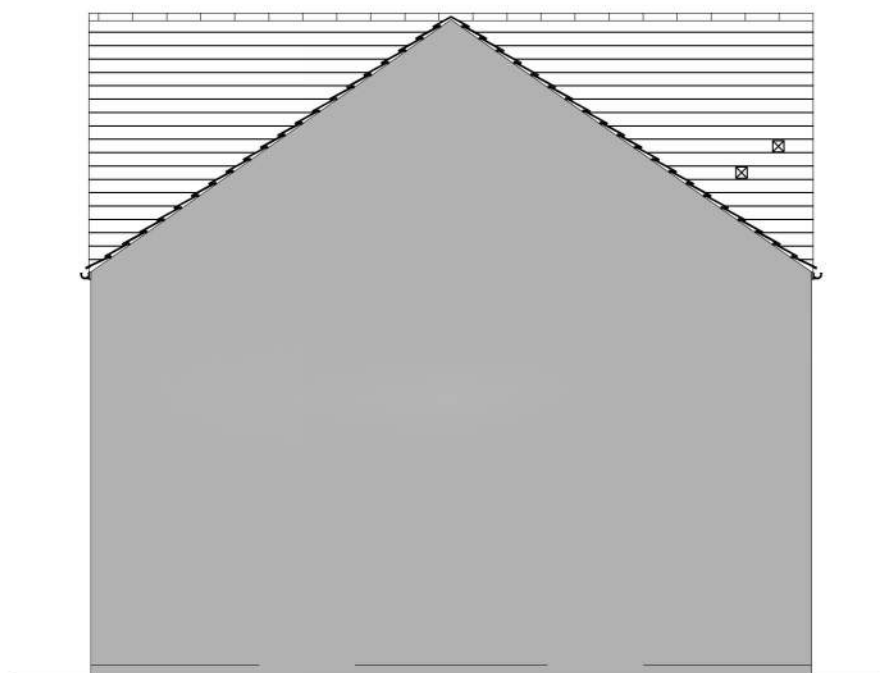

REAR ELEVATION

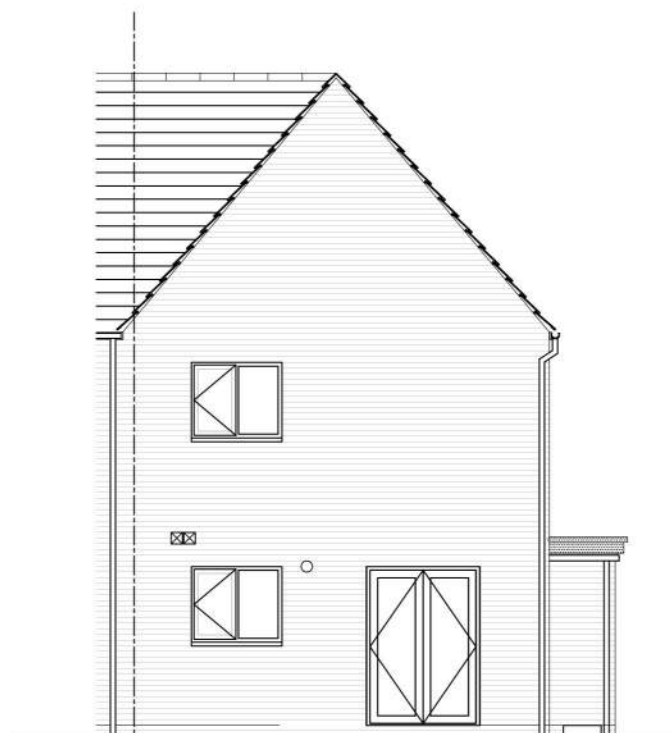

SIDE ELEVATION

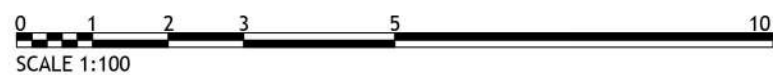

NOTES

- Contractors must check all dimensions on site. Only figured dimensions are to be worked from. Discrepancies must be reported to the Architect or Engineer before proceeding.
© This drawing is copyright.
- Direct scaling off the drawing is permissible for planning purposes only.

REV	DESCRIPTION	DRN	CHD	DATE	
☒	PRELIMINARY	☐	INFORMATION	☐	TENDER
☐	CONSTRUCTION	☐	AS BUILT		
SCALE	1:100 @ A3	DATE	NOV 2022		
DRAWN	JPG	CHK	CM		
DRAWING NO.	17194 196	REV	-		
TITLE	FORMER EAST LANCS PAPERMILL RADCLIFFE, BURY				
DETAILS	BRAMLEY ELEVATIONS				

 **Woods Hardwick**
Architecture | Engineering | Planning | Surveying

BEDFORD : HEAD OFFICE
15-17 Goldington Road
Bedford MK40 3NH
T: +44 (0) 1234 268862
ONLINE: mail@woodshardwick.com | woodshardwick.com

BIRMINGHAM
Fort Dunlop, Fort Parkway
Birmingham B24 9FE
T: +44 (0) 121 6297784


PLEASE CONSIDER THE ENVIRONMENT BEFORE PRINTING THIS DRAWING

NOTES

1.
- Contractors must check all dimensions on site. Only figured dimensions are to be worked from. Discrepancies must be reported to the Architect or Engineer before proceeding.
© This drawing is copyright.
2.
- Direct scaling off the drawing is permissible for planning purposes only.



GROUND FLOOR PLAN

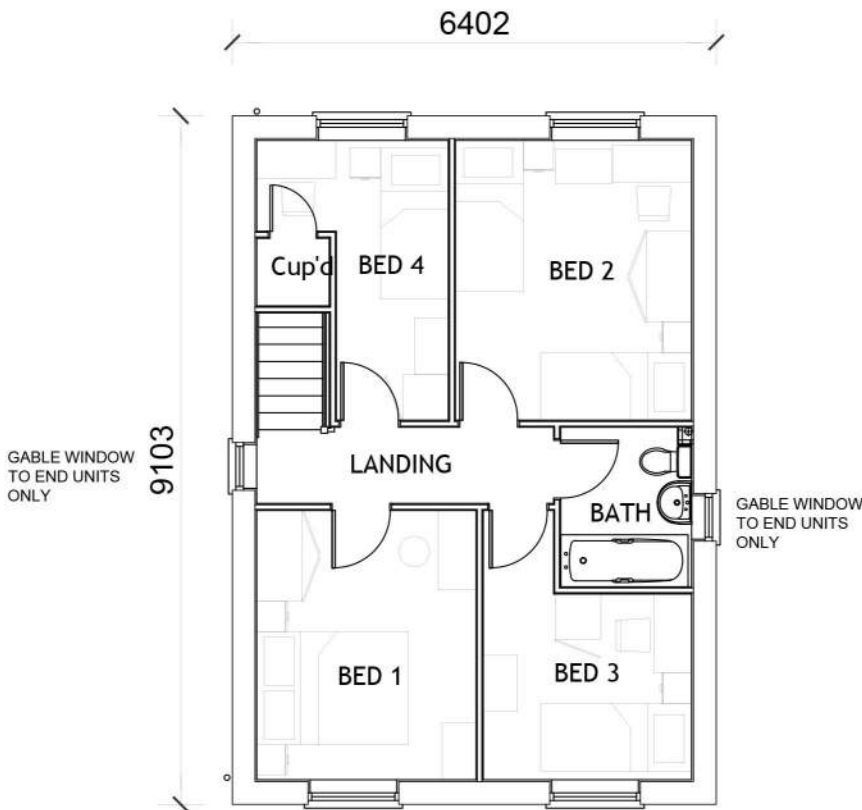

FIRST FLOOR LAYOUT

REV	DESCRIPTION	DRN	CHD	DATE	
☒	PRELIMINARY	☐	INFORMATION	☐	TENDER
☐	CONSTRUCTION	☐	AS BUILT		
SCALE	1:100 @ A3	DATE	NOV 2022		
DRAWN	JPG	CHK	CM		
DRAWING NO.	17194 197	REV	-		
TITLE	FORMER EAST LANCS PAPERMILL RADCLIFFE, BURY				
DETAILS	CALDBECK FLOOR PLANS				

 **Woods Hardwick**
Architecture | Engineering | Planning | Surveying

BEDFORD : HEAD OFFICE
15-17 Goldington Road
Bedford MK40 3NH
T: +44 (0) 1234 268862

BIRMINGHAM
Fort Dunlop, Fort Parkway
Birmingham B24 9FE
T: +44 (0) 121 6297784


ONLINE: mail@woodshardwick.com | woodshardwick.com

PLEASE CONSIDER THE ENVIRONMENT BEFORE PRINTING THIS DRAWING






FRONT ELEVATION

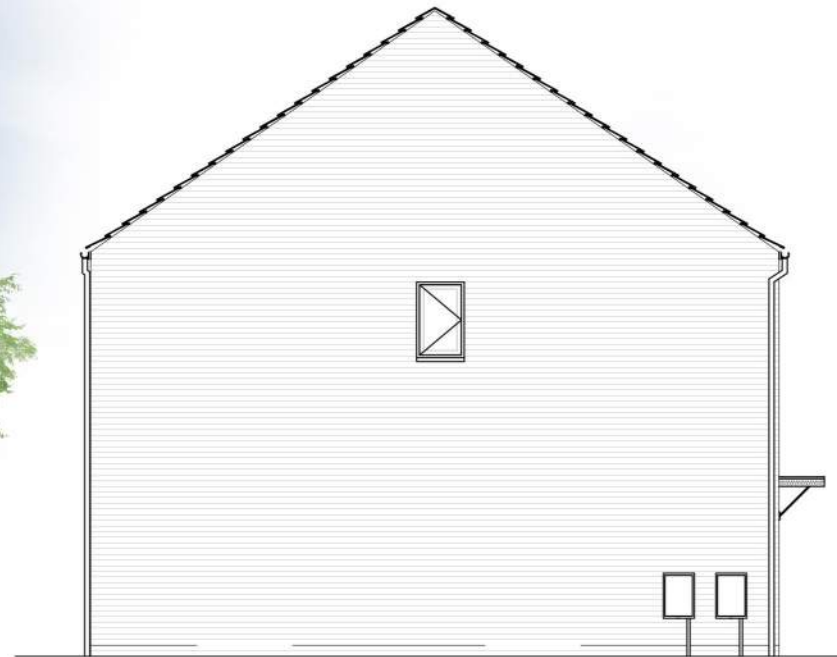


SIDE ELEVATION

GABLE WINDOW
TO END UNITS
ONLY

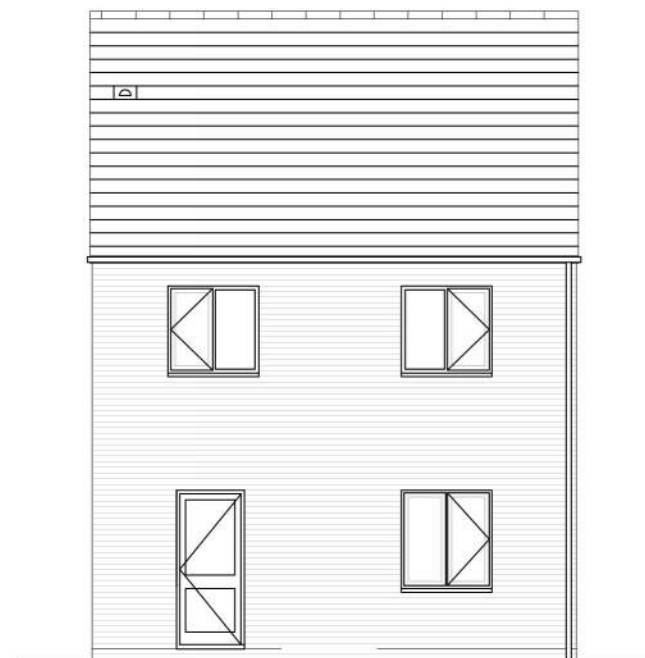

REAR ELEVATION

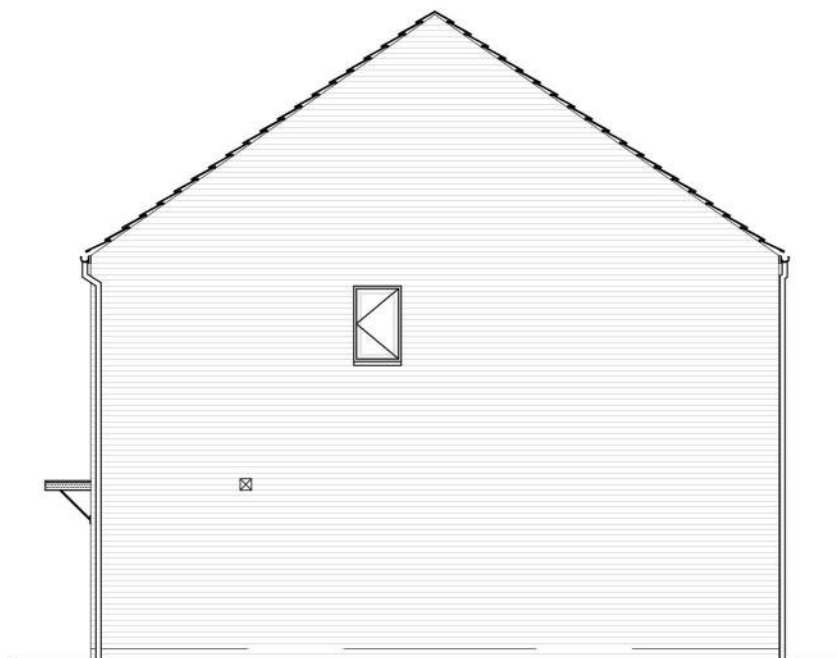

SIDE ELEVATION

GABLE WINDOW
TO END UNITS
ONLY

NOTES

- Contractors must check all dimensions on site. Only figured dimensions are to be worked from. Discrepancies must be reported to the Architect or Engineer before proceeding.
© This drawing is copyright.
- Direct scaling off the drawing is permissible for planning purposes only.

REV	DESCRIPTION	DRN	CHD	DATE
■	PRELIMINARY	□	INFORMATION	□ TENDER
□	CONSTRUCTION	□	AS BUILT	
SCALE	1:100 @ A3	DATE	NOV 2022	
DRAWN	JPG	CHK	CM	
DRAWING NO.	17194 198	REV	-	
TITLE	FORMER EAST LANCS PAPERMILL RADCLIFFE, BURY			
DETAILS	CALDBECK ELEVATIONS			

 **Woods Hardwick**
Architecture | Engineering | Planning | Surveying

BEDFORD : HEAD OFFICE
15-17 Goldington Road
Bedford MK40 3NH
T: +44 (0) 1234 268862
ONLINE: mail@woodshardwick.com | woodshardwick.com

BIRMINGHAM
Fort Dunlop, Fort Parkway
Birmingham B24 9FE
T: +44 (0) 121 6297784

PLEASE CONSIDER THE ENVIRONMENT BEFORE PRINTING THIS DRAWING

