


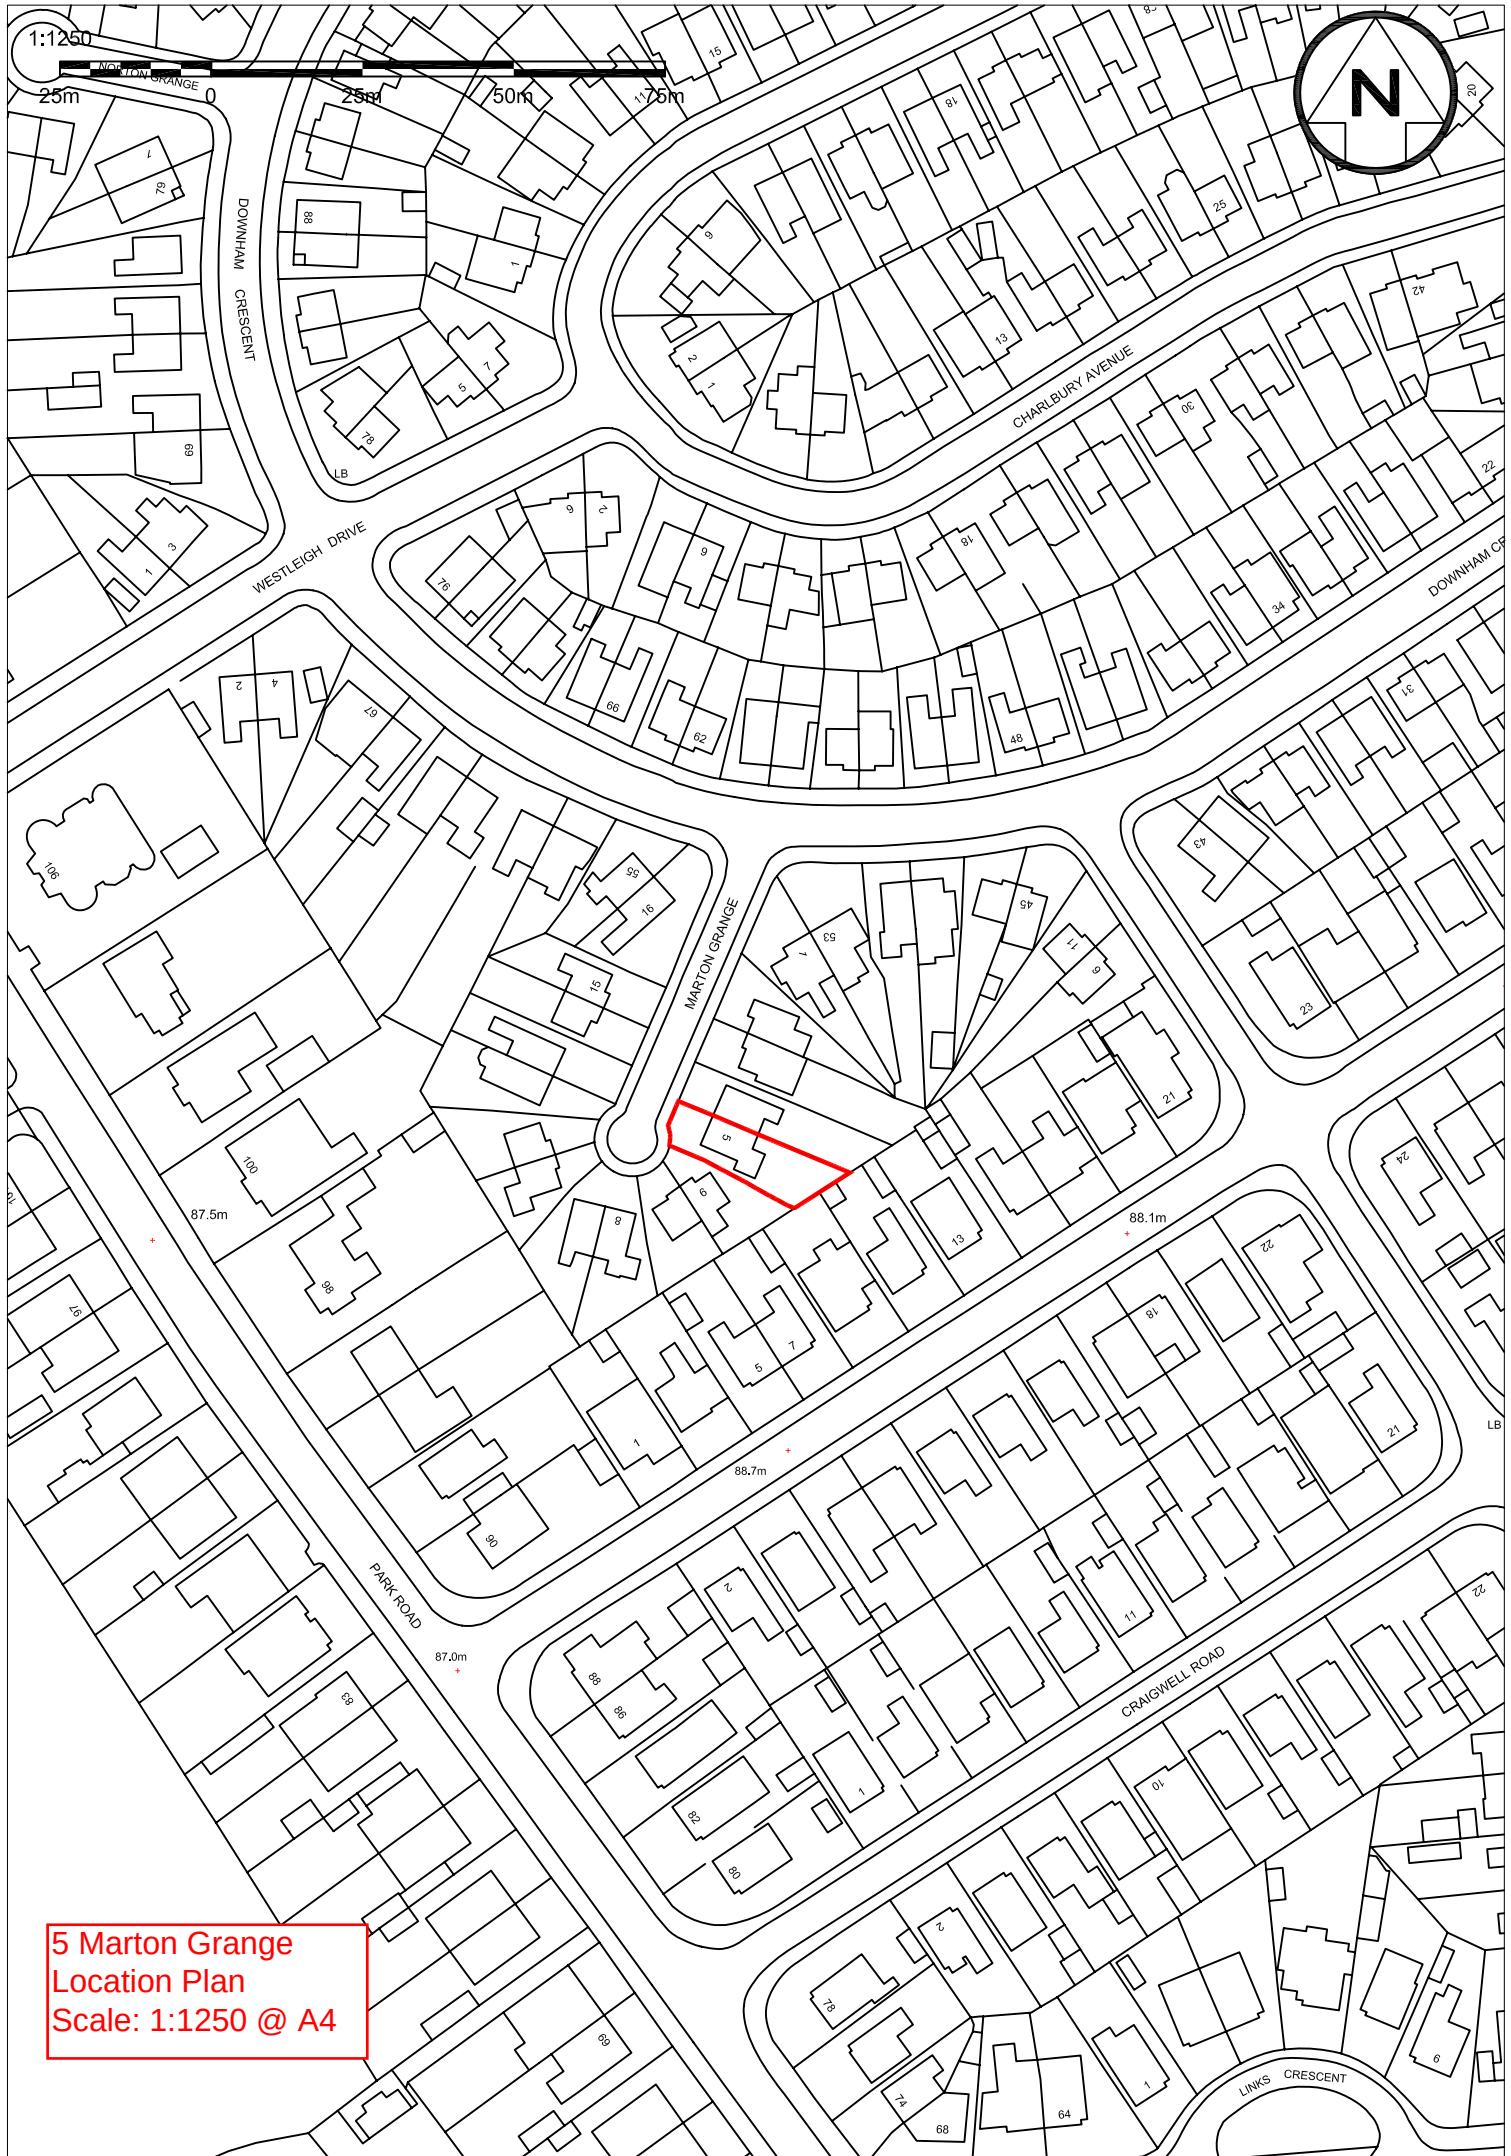

5 Marton Grange
Location Plan
Scale: 1:1250 @ A4