


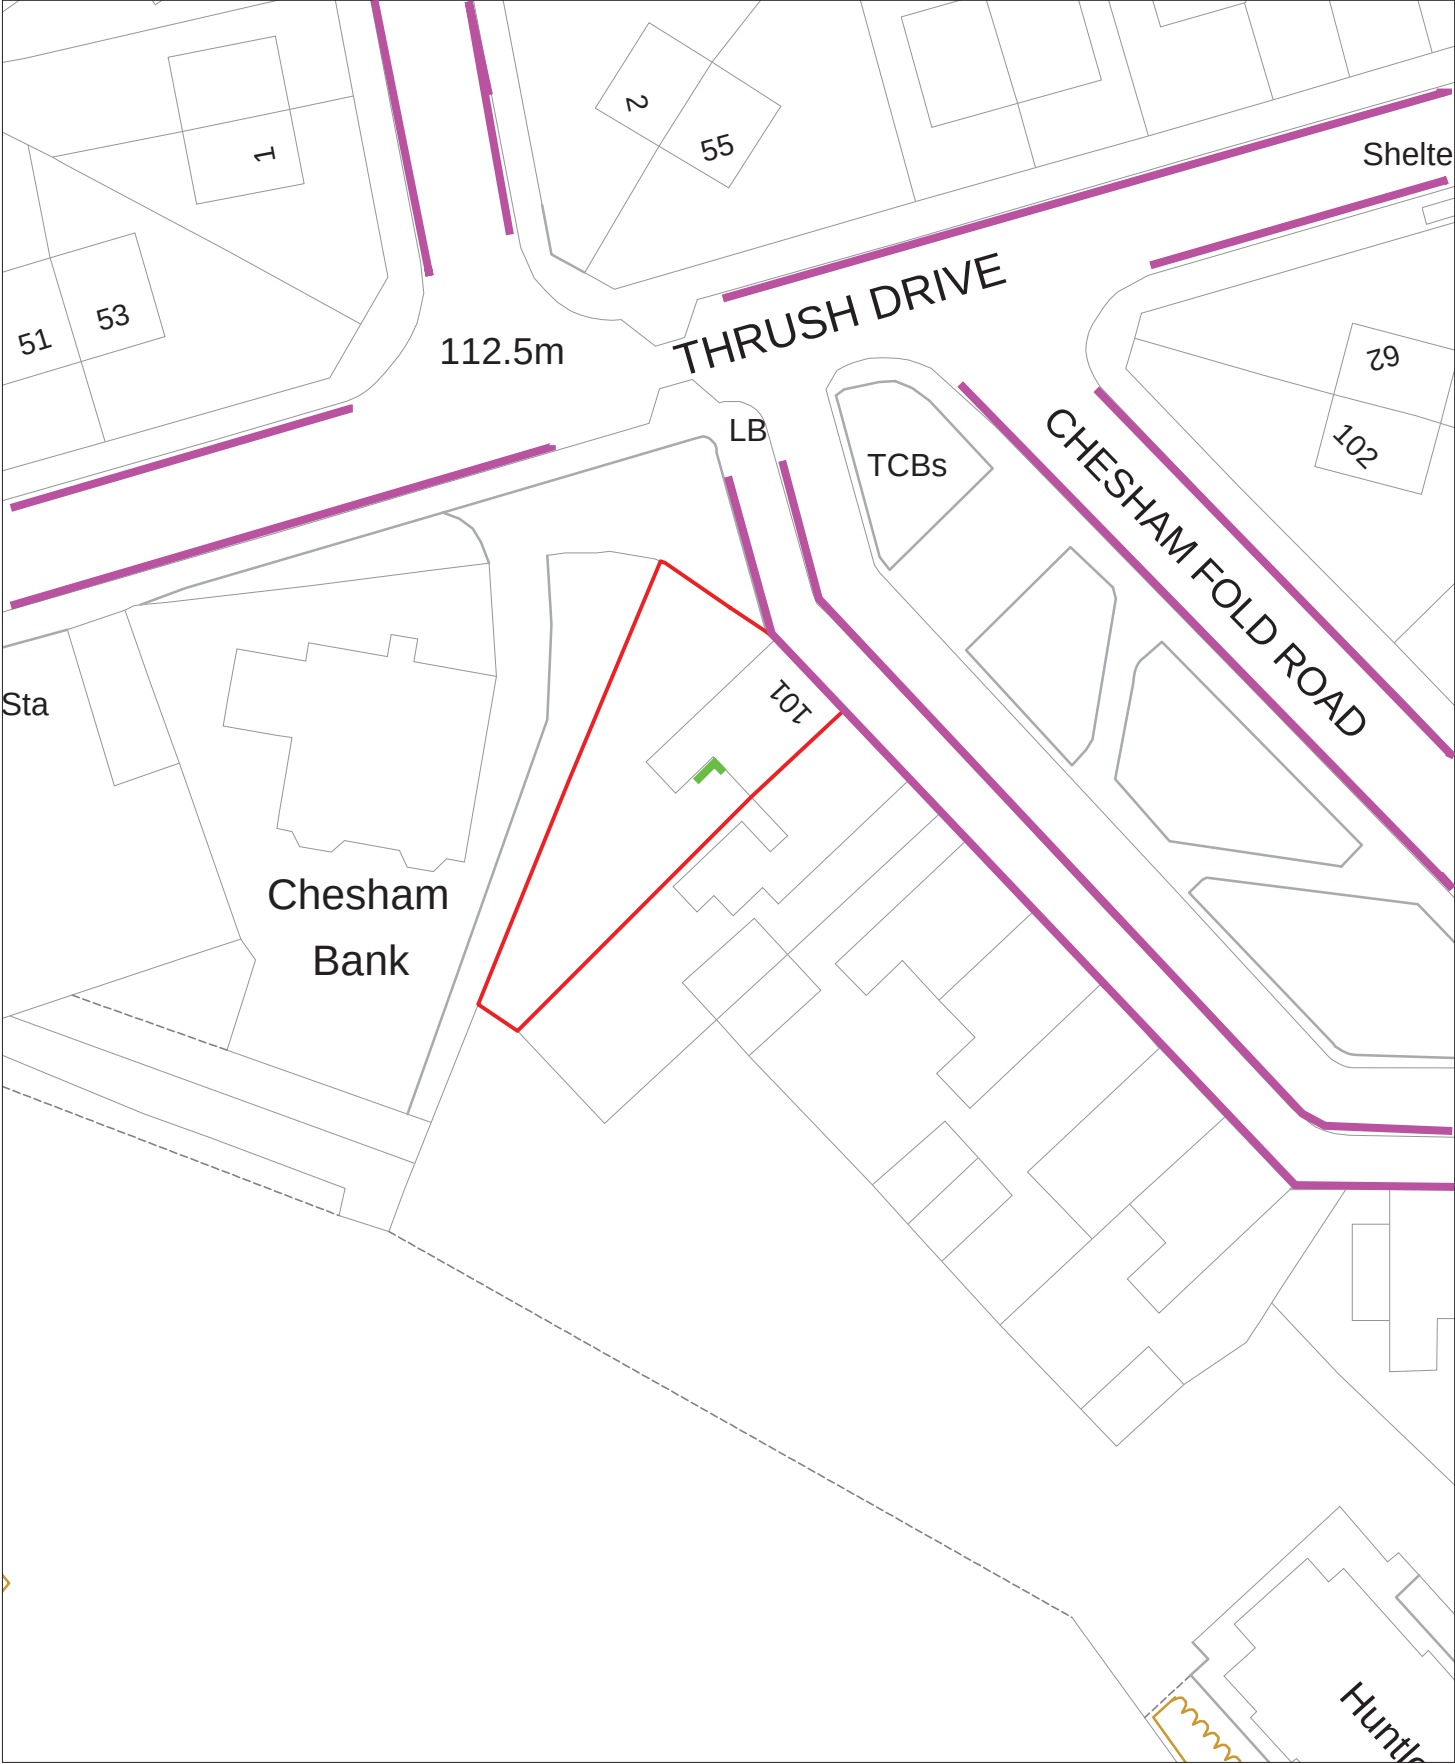

PLAN 101A Chesham Fold Rd
 Bury
 BL9 6JD

SCALE 1:500
DRAWN BY MB
DATE 08/09/2022

Bin Locations

Street Parking