


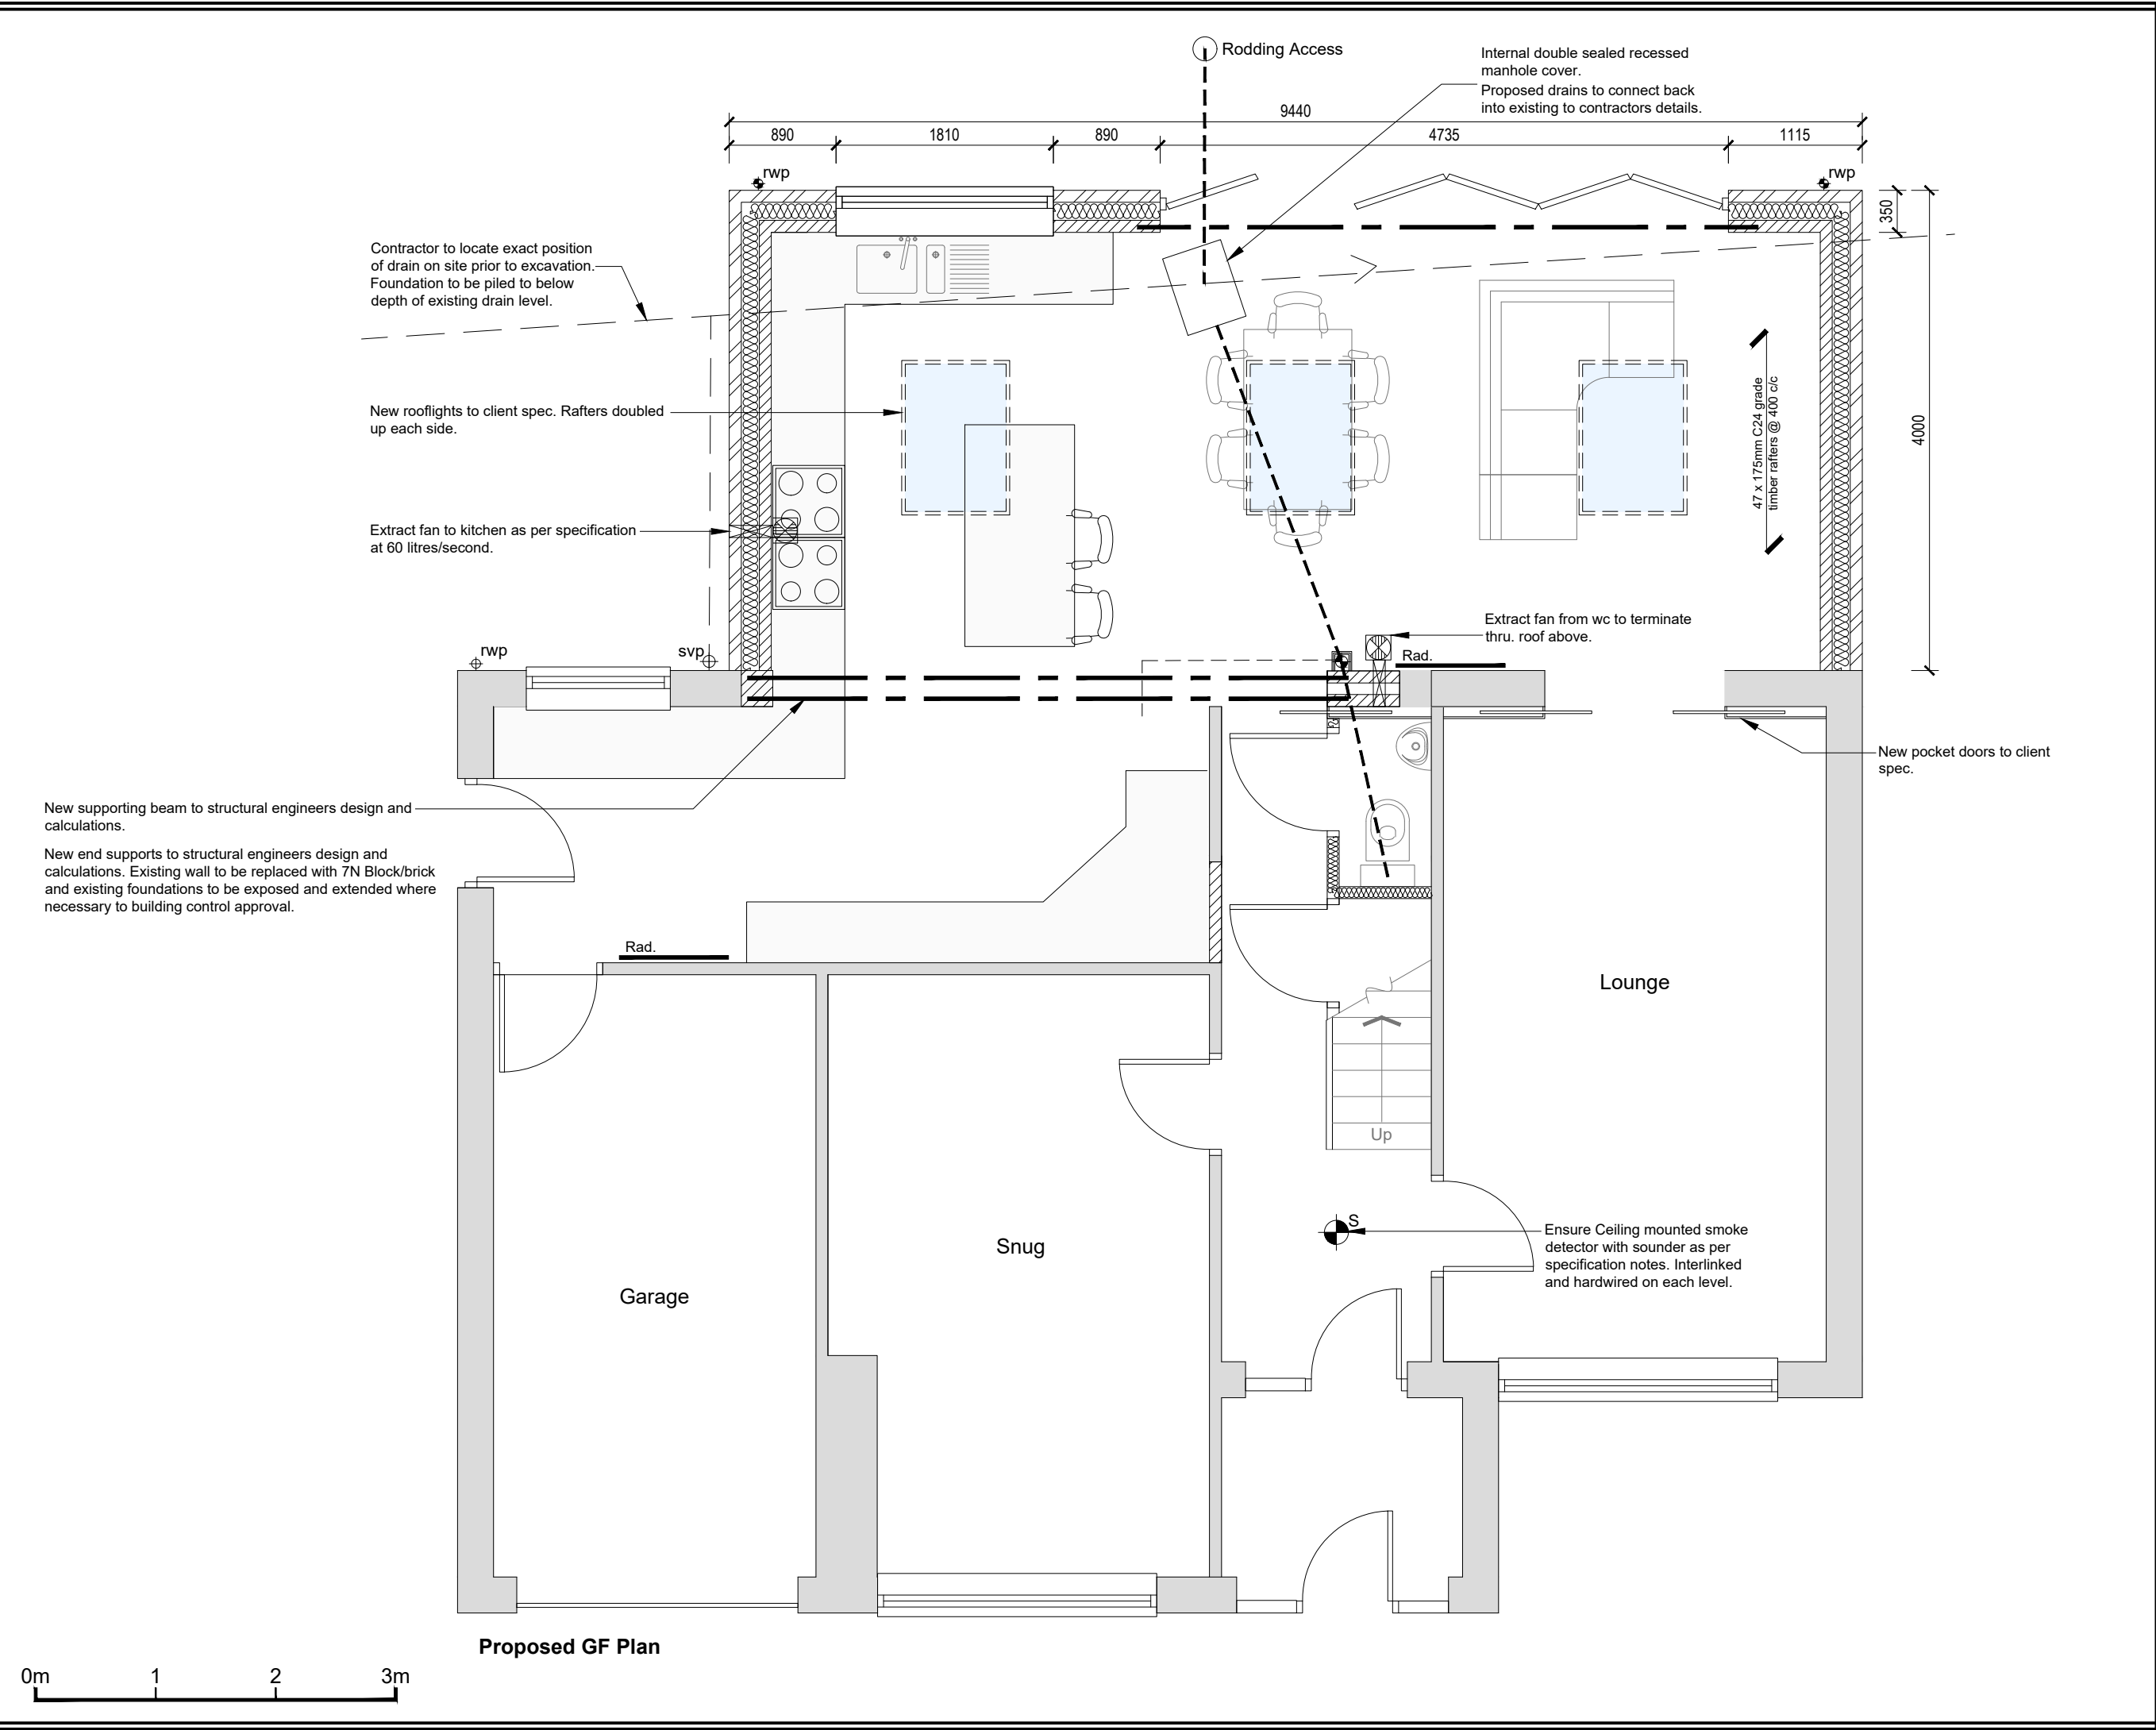

DO NOT SCALE FROM THIS DRAWING.
This drawing is to be read in conjunction with all related drawings. All dimensions must be checked and verified on site before commencing any work or material production. The originator should be notified immediately of any discrepancy.

Ronson
building design
Tel: 07926826016
craig@ronsonbuildingdesign.co.uk

Rev	Date	Description
Issued For : INFORMATION PURPOSES ONLY		
Client -		
Project 30 Freckleton Drive		
Scheme - Drawing Title Proposed Plans		
-/	03	Date 19-07-24
Project No.	Drawing No.	Revision Scale 1:50 @A3