
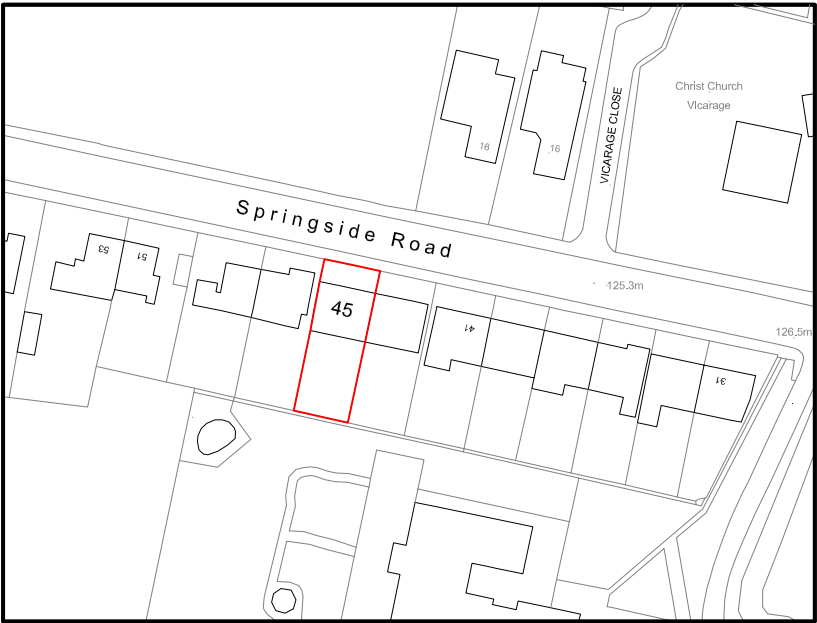


SITE LOCATION PLAN

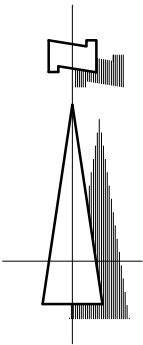

©Crown Copyright and database rights 2021 OS Licence no. 100019980

CLIENT Olivia Holden	TITLE Site Location Plan				REV	DESCRIPTION	DATE 435-437 WALMERSLEY ROAD BURY LANCASHIRE BL9 5EU T : 0161 797 2077 F : 0161 797 2088 E : info@equilibriumarchitects.co.uk
PROJECT 45 Springside Road, Bury BL9 5JB	SCALE 1:1250	DATE Jan' 22'	DRAWN MH	CHECKED -			
	DRAWING NO. R-703-SLP	CAD REFERENCE NO.		REVISION			