


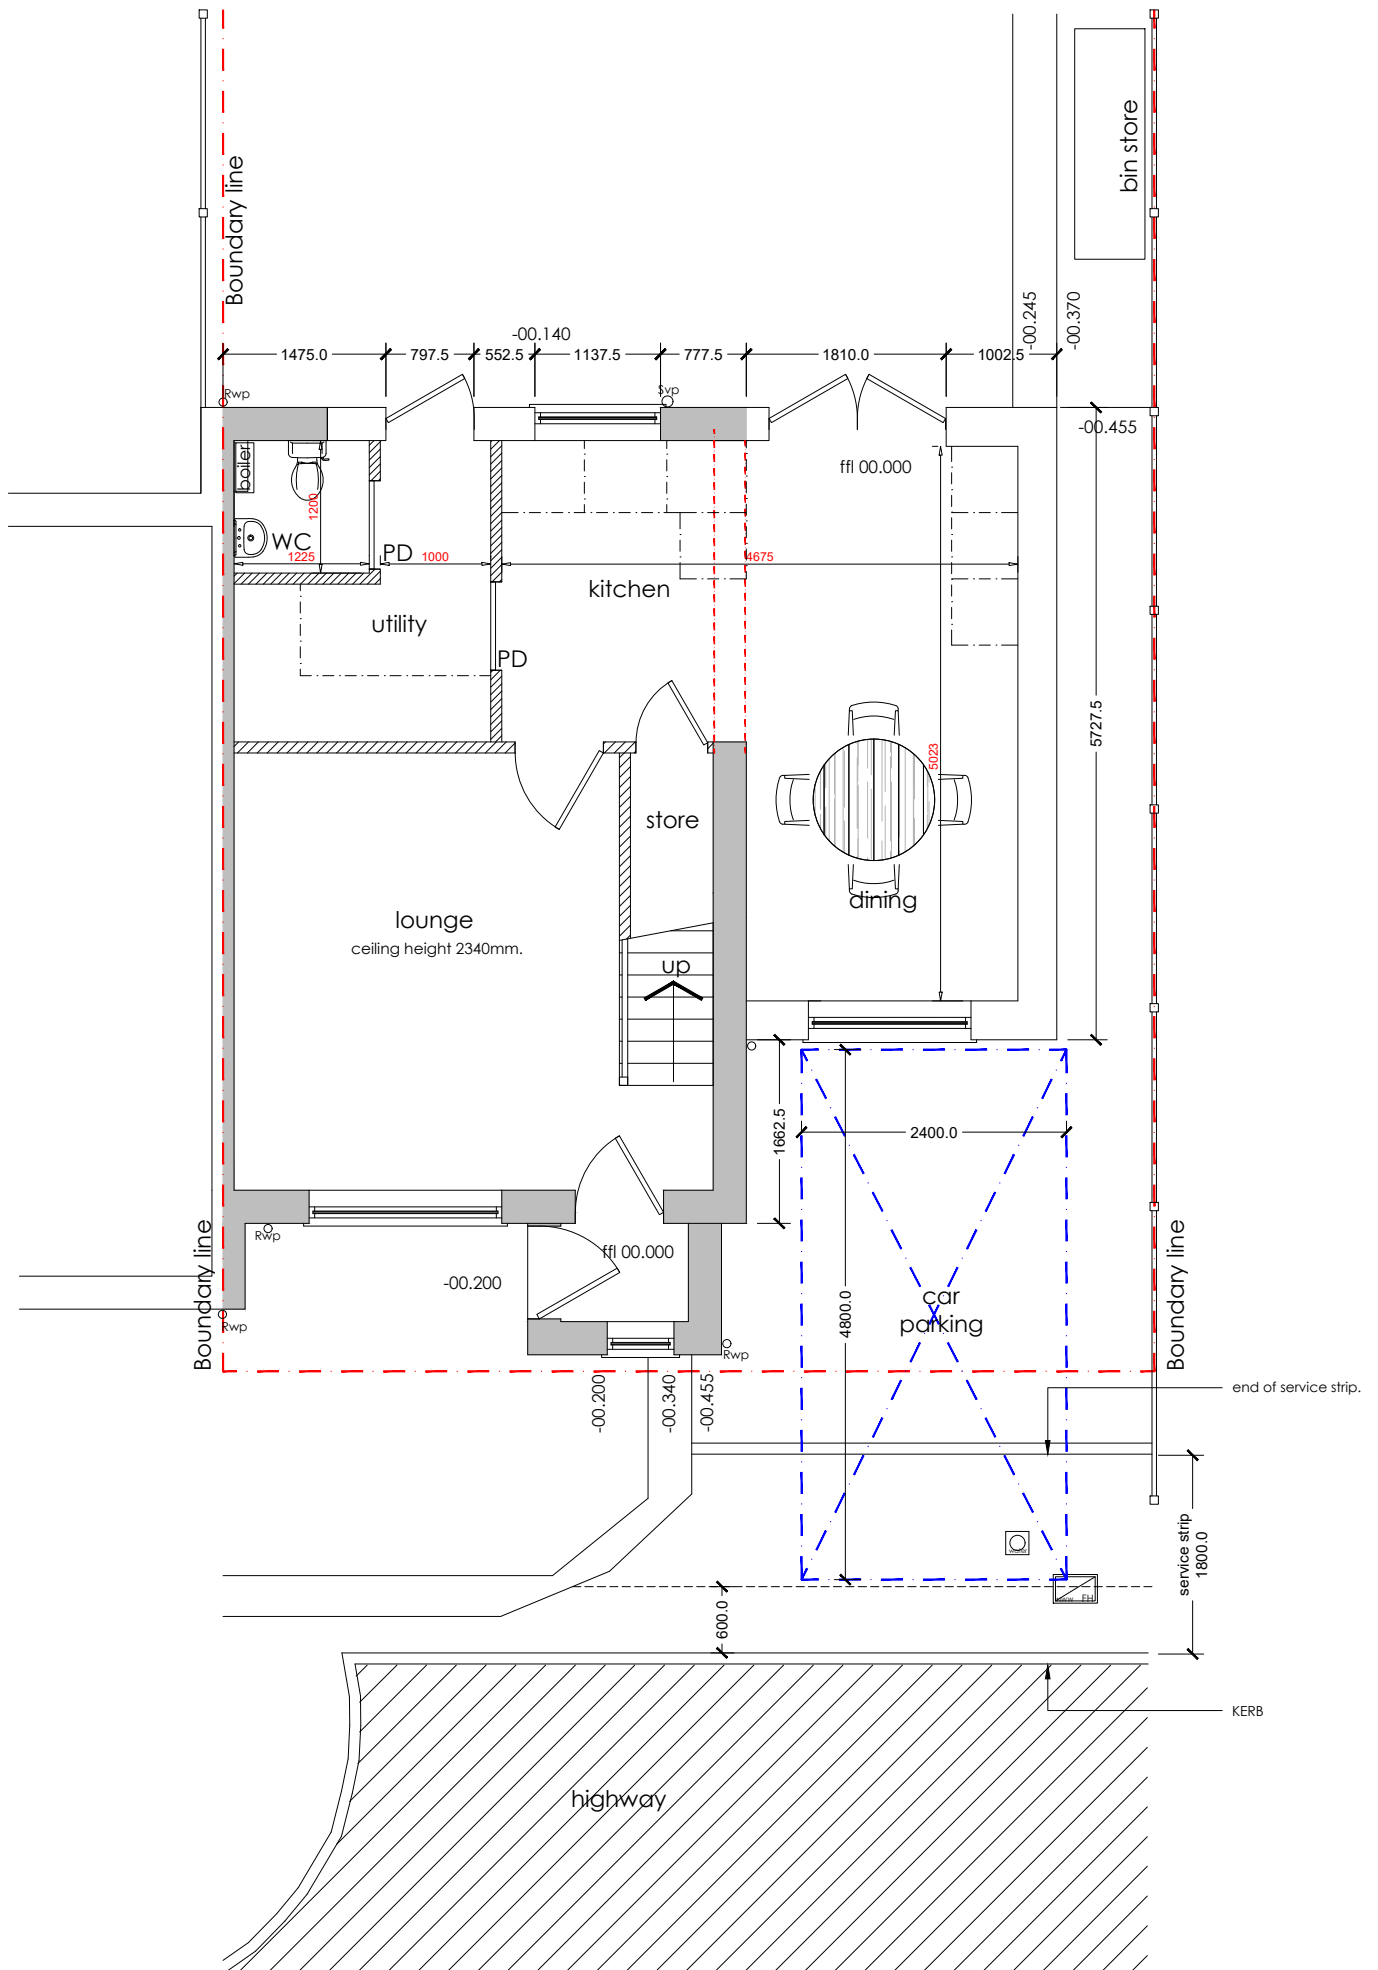

ground floor plan - as proposed
NTS