


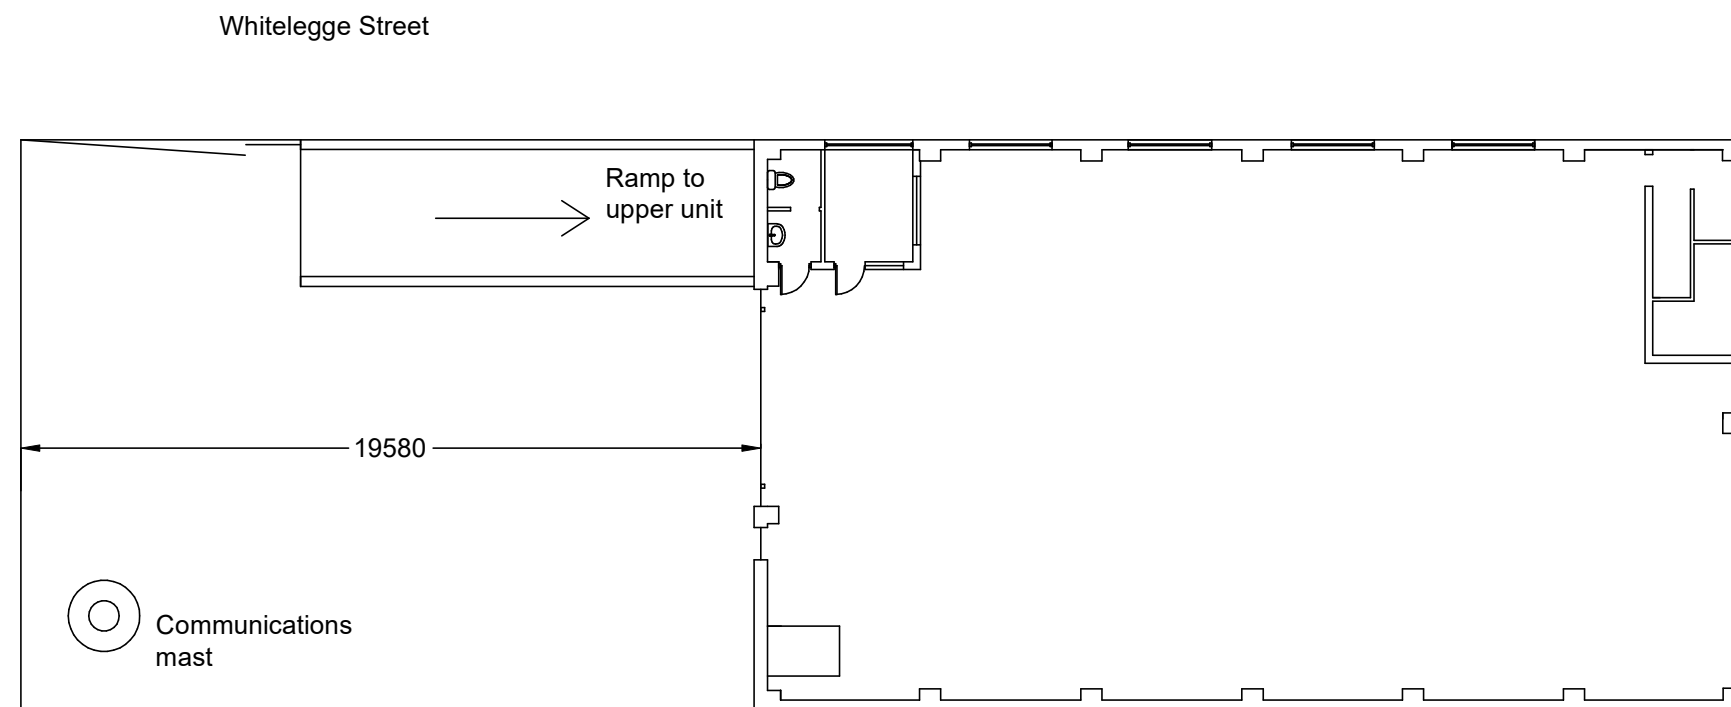

26 Whitelegg Street Bury BL81SW
Miss Amanda Jade Burke
Change of use to Boutique Dog Daycare

Drawing 3 -Existing yard and
ground floor

Drawing Number 2214-03 20/03/22
Loganbuilding@outlook.com

07904 649901
Scale 1:200@A3