

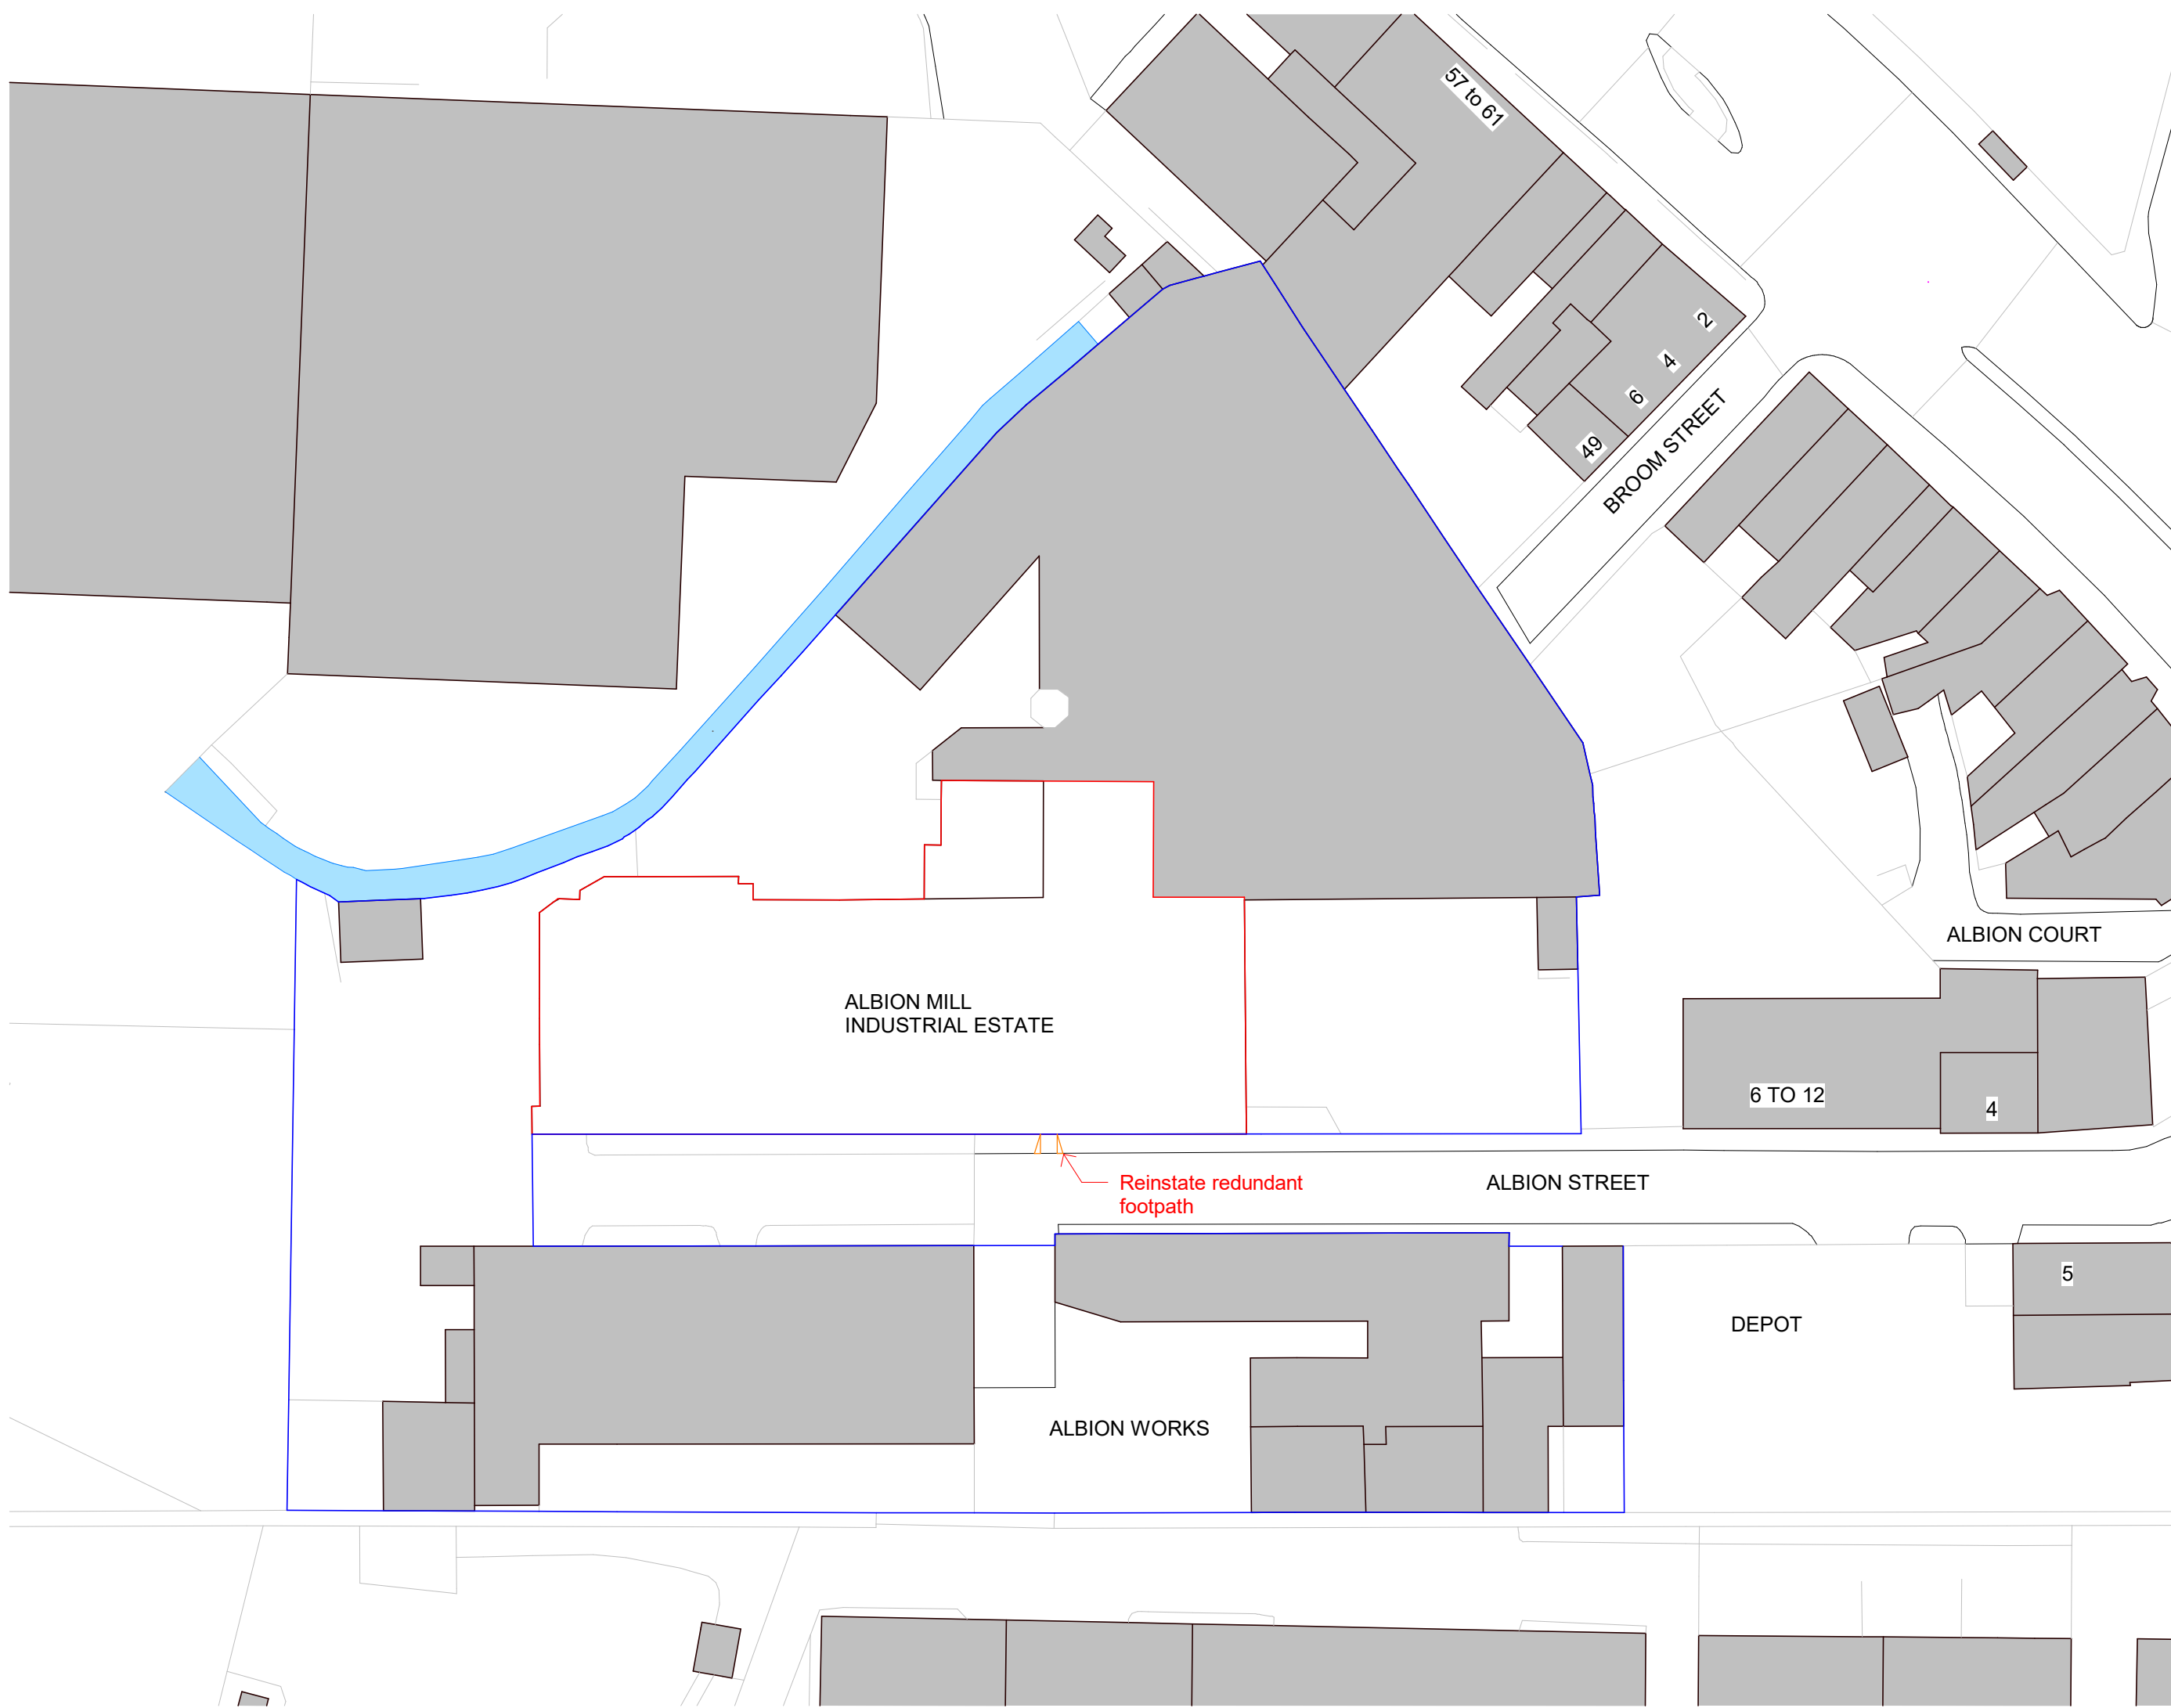


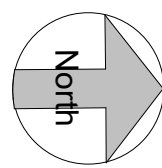

1 Site - Block Plan
1 : 500

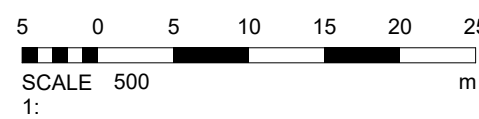


Legend - Boundaries



Site Boundary —

Site Ownership —

Site Boundary determined using OS DATA

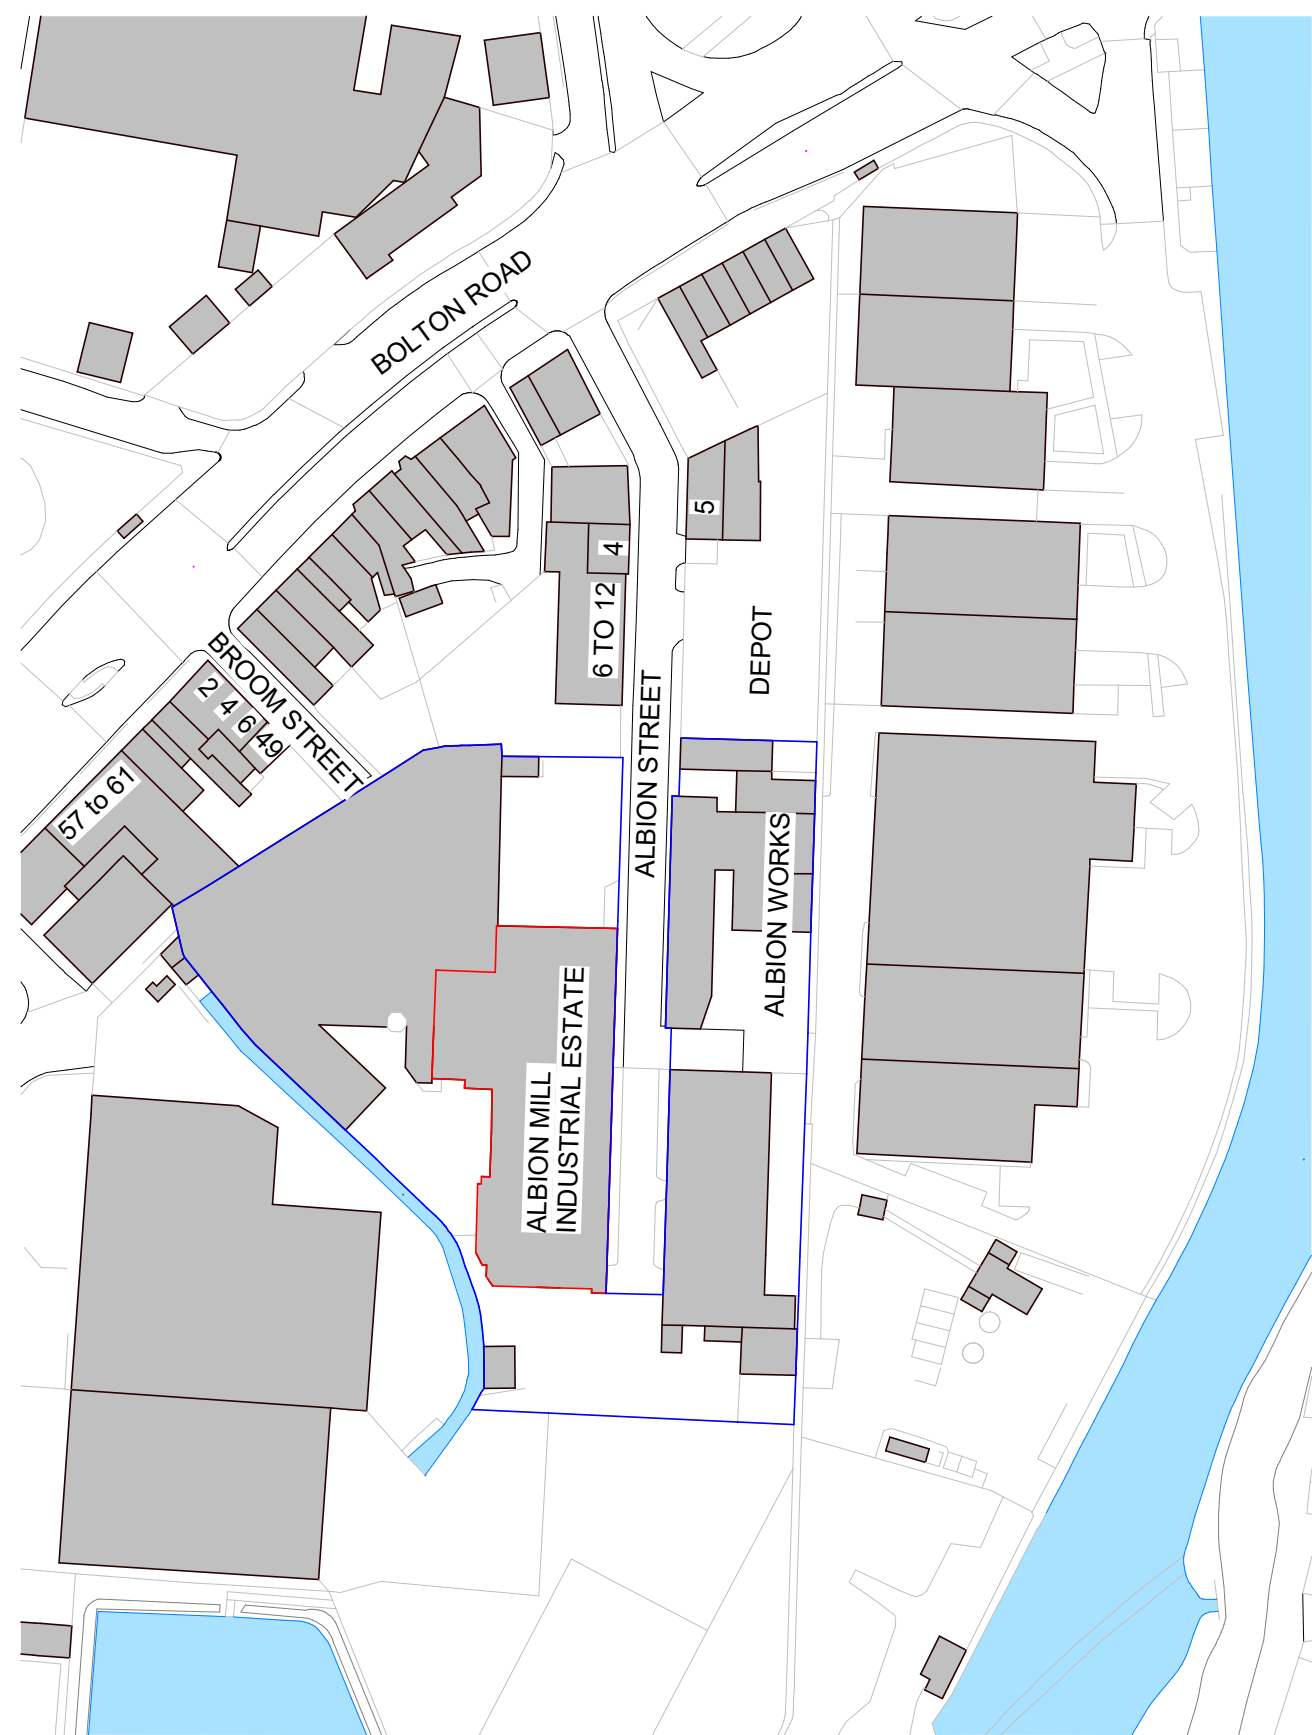

2 Site - Location Plan
1 : 1250

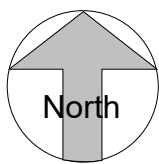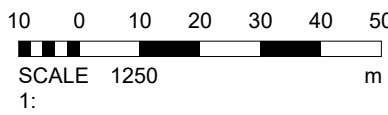

1	Planning - Footpath	02/05/2024
No.	Description	Date

PROJECT			Albion Mill		
TITLE			Site - Location and Block Plan		
CLIENT					
STATUS			PLANNING		
DRAWN BY	DATE	SCALE (@ A1)			
TP	02/05/2024	As indicated			
PROJECT NUMBER		DRAWING NUMBER		REV	
GSS23089.2		001		1	
GOLD SKETCH					
S T U D I O S					
www.goldsketch.co.uk info@goldsketch.co.uk 0161 792 9595					

NOTES
© COPYRIGHT ALL RIGHTS RESERVED.
THIS DRAWING MUST NOT BE REPRODUCED WITHOUT PRIOR WRITTEN COMMENT.
DRAWING TO BE USED FOR THE STATUS INDICATED ONLY. COPIED/REPRODUCED ON SITE. ANY DISCREPANCIES TO BE REPORTED TO THE
ALL DIMENSIONS ARE TO THE DIMENSION LINE OF THE WORK. ALL WORK AND MATERIALS TO BE IN ACCORDANCE WITH CURRENT STATUTORY
REGULATIONS, RELEVANT CODES OF PRACTICE AND BRITISH STANDARDS. ALL DIMENSIONS ON THIS DRAWING ARE IN MILLIMETERS UNLESS
OTHERWISE STATED.