




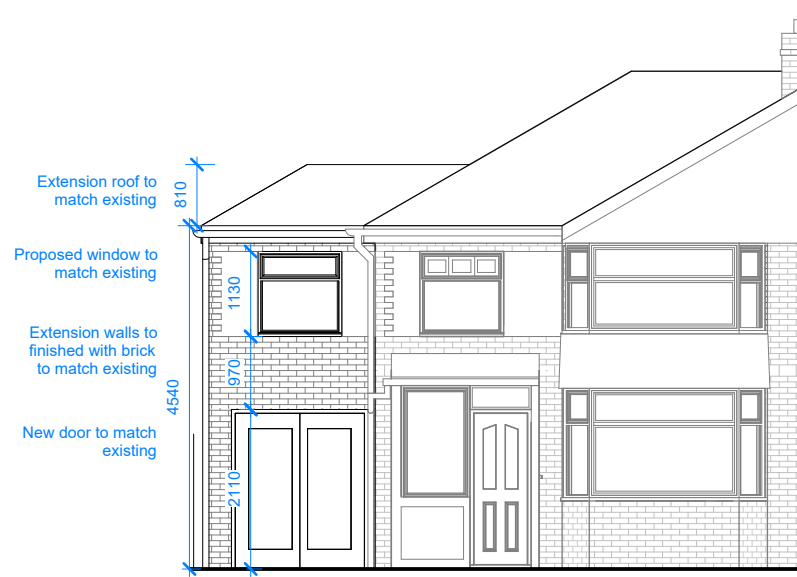

1 Front  
1 : 100

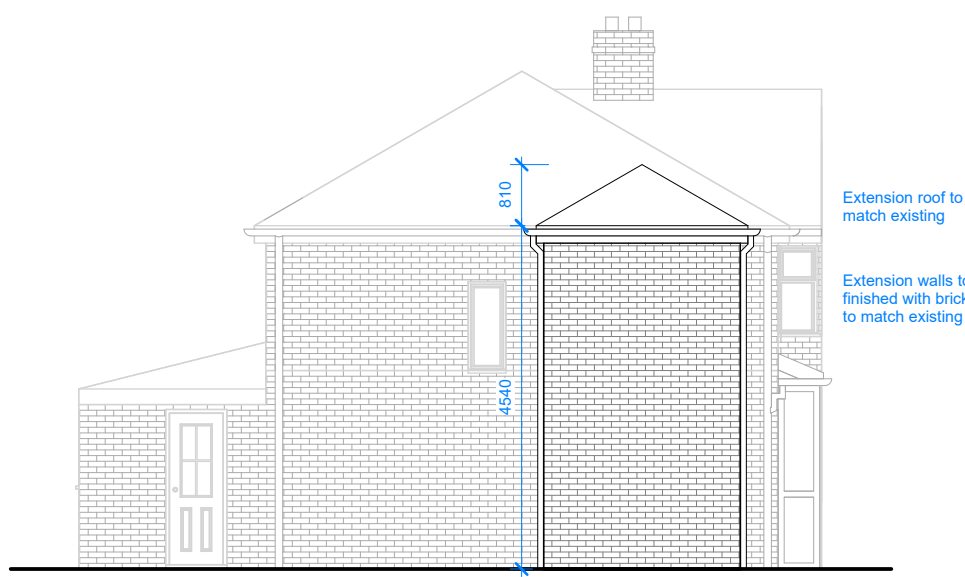

2 Side  
1 : 100

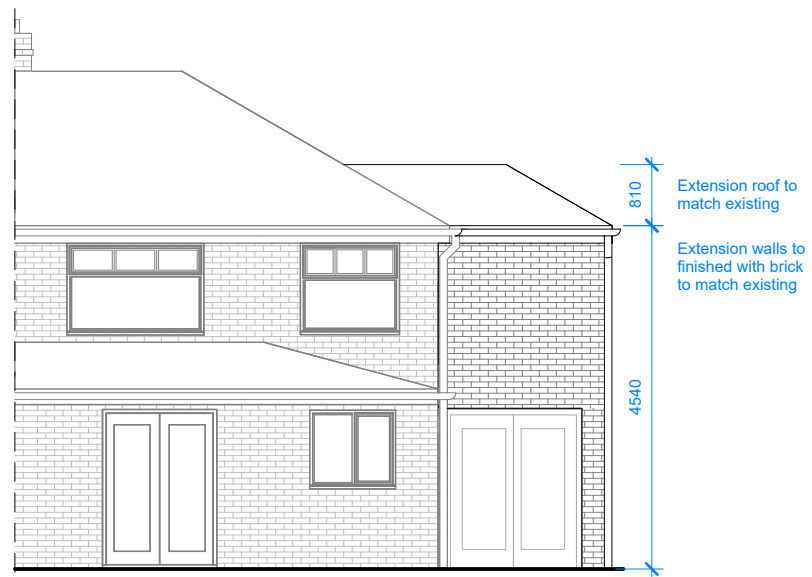

3 Rear  
1 : 100



CLIENT: Stephanie Walsh

© Copyright Diogel Architecture. All dimensions to be checked and verified on site. This drawing is to be read in conjunction with all other relevant drawings and specifications. Any discrepancies in the drawings are to be reported immediately to Diogel Architecture. This drawing is not to be used for construction or sales purposes unless marked 'issued for construction'.  
Dimensions and area schedules are subject to change.

**DIOGEL**  
Your Home, Your Safe Place, Your World  
adam@diogelarchitecture.co.uk / +44 (0)1248 800 321

| REV | DESCRIPTION | DATE |
|-----|-------------|------|
|     |             |      |
|     |             |      |
13 Pine Avenue  
M45 7EQ  
Proposed Elevations

SCALE: 1 : 100

DRAWN: MP

REVISION  
JOB / DRAWING No.  
**1284-02-04-02**