

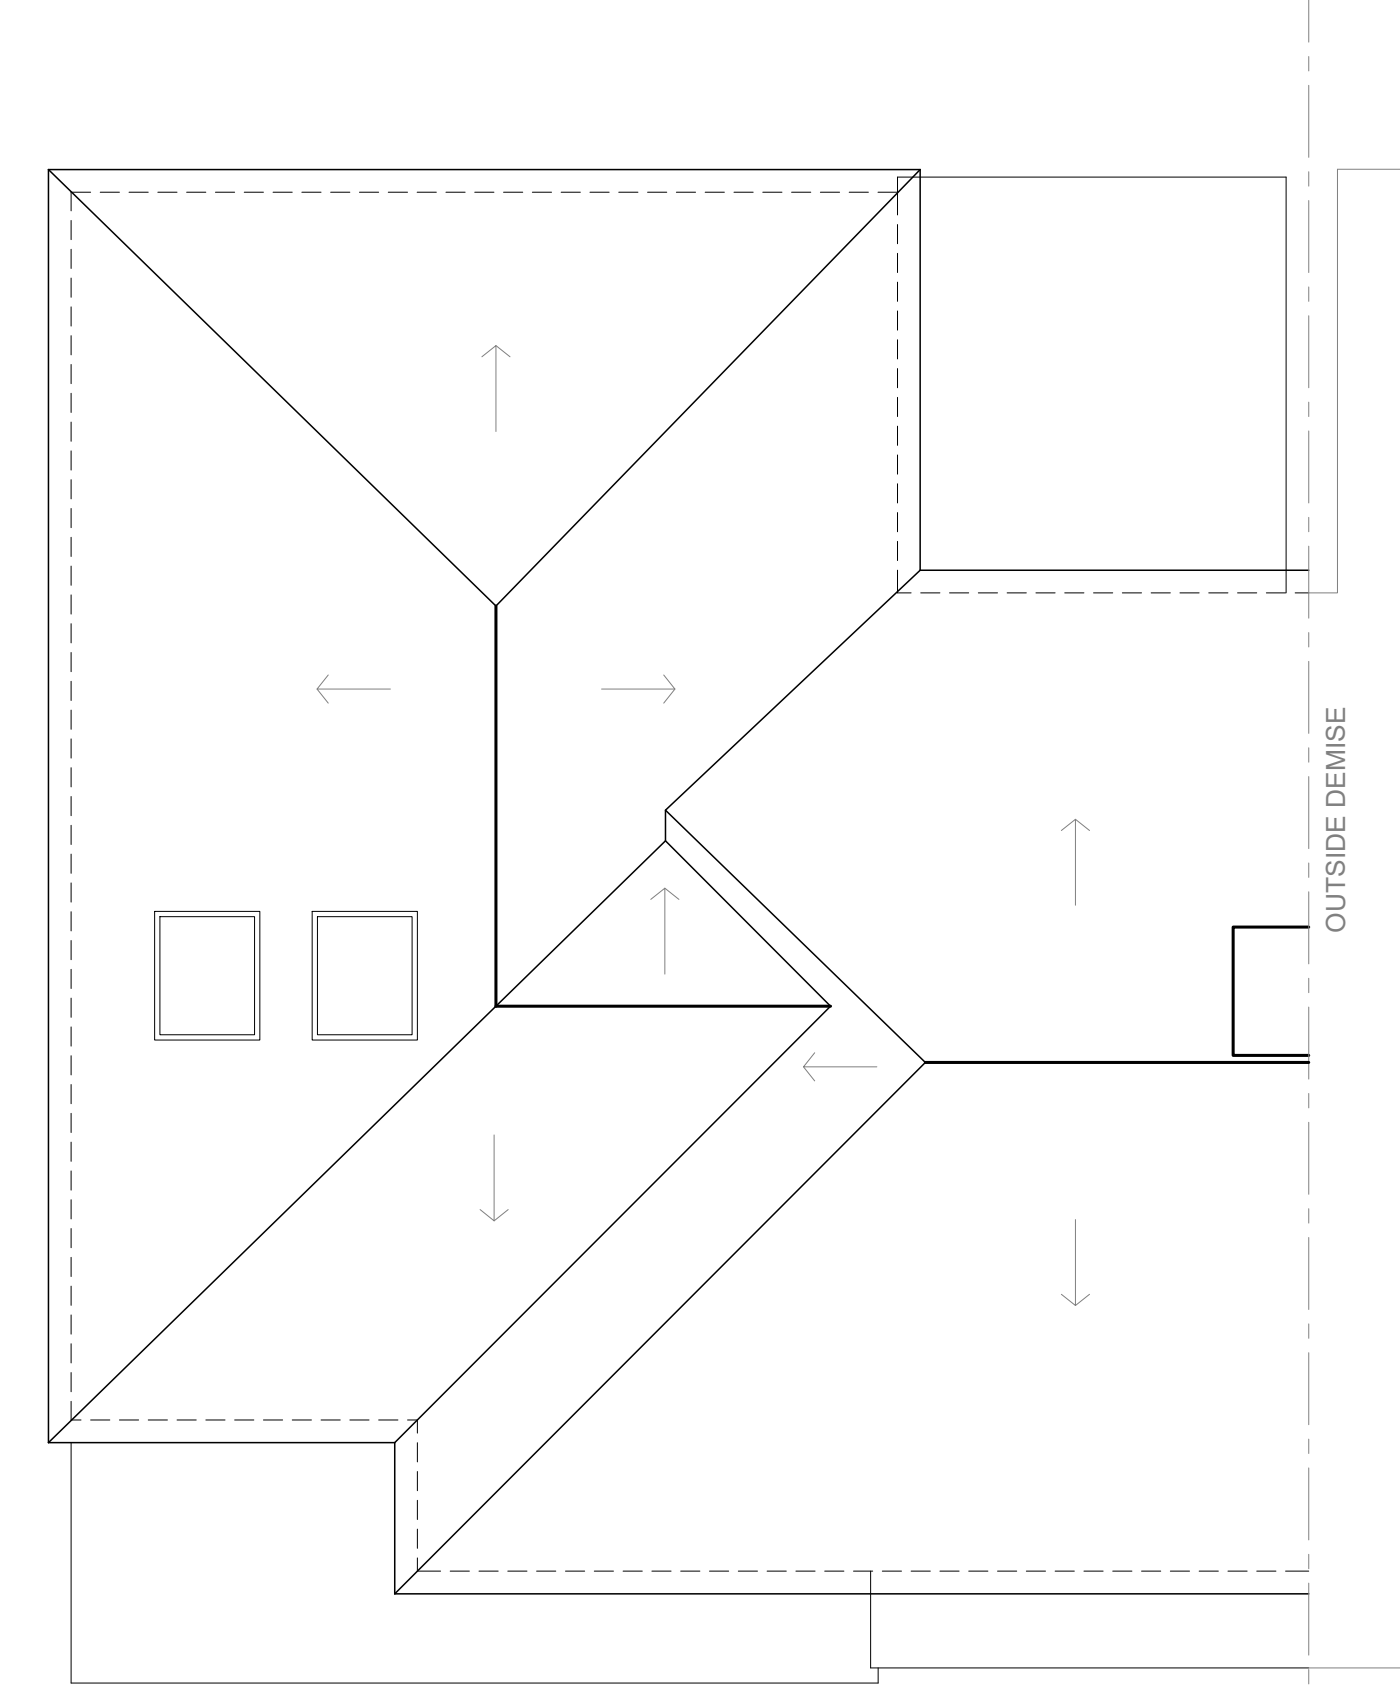
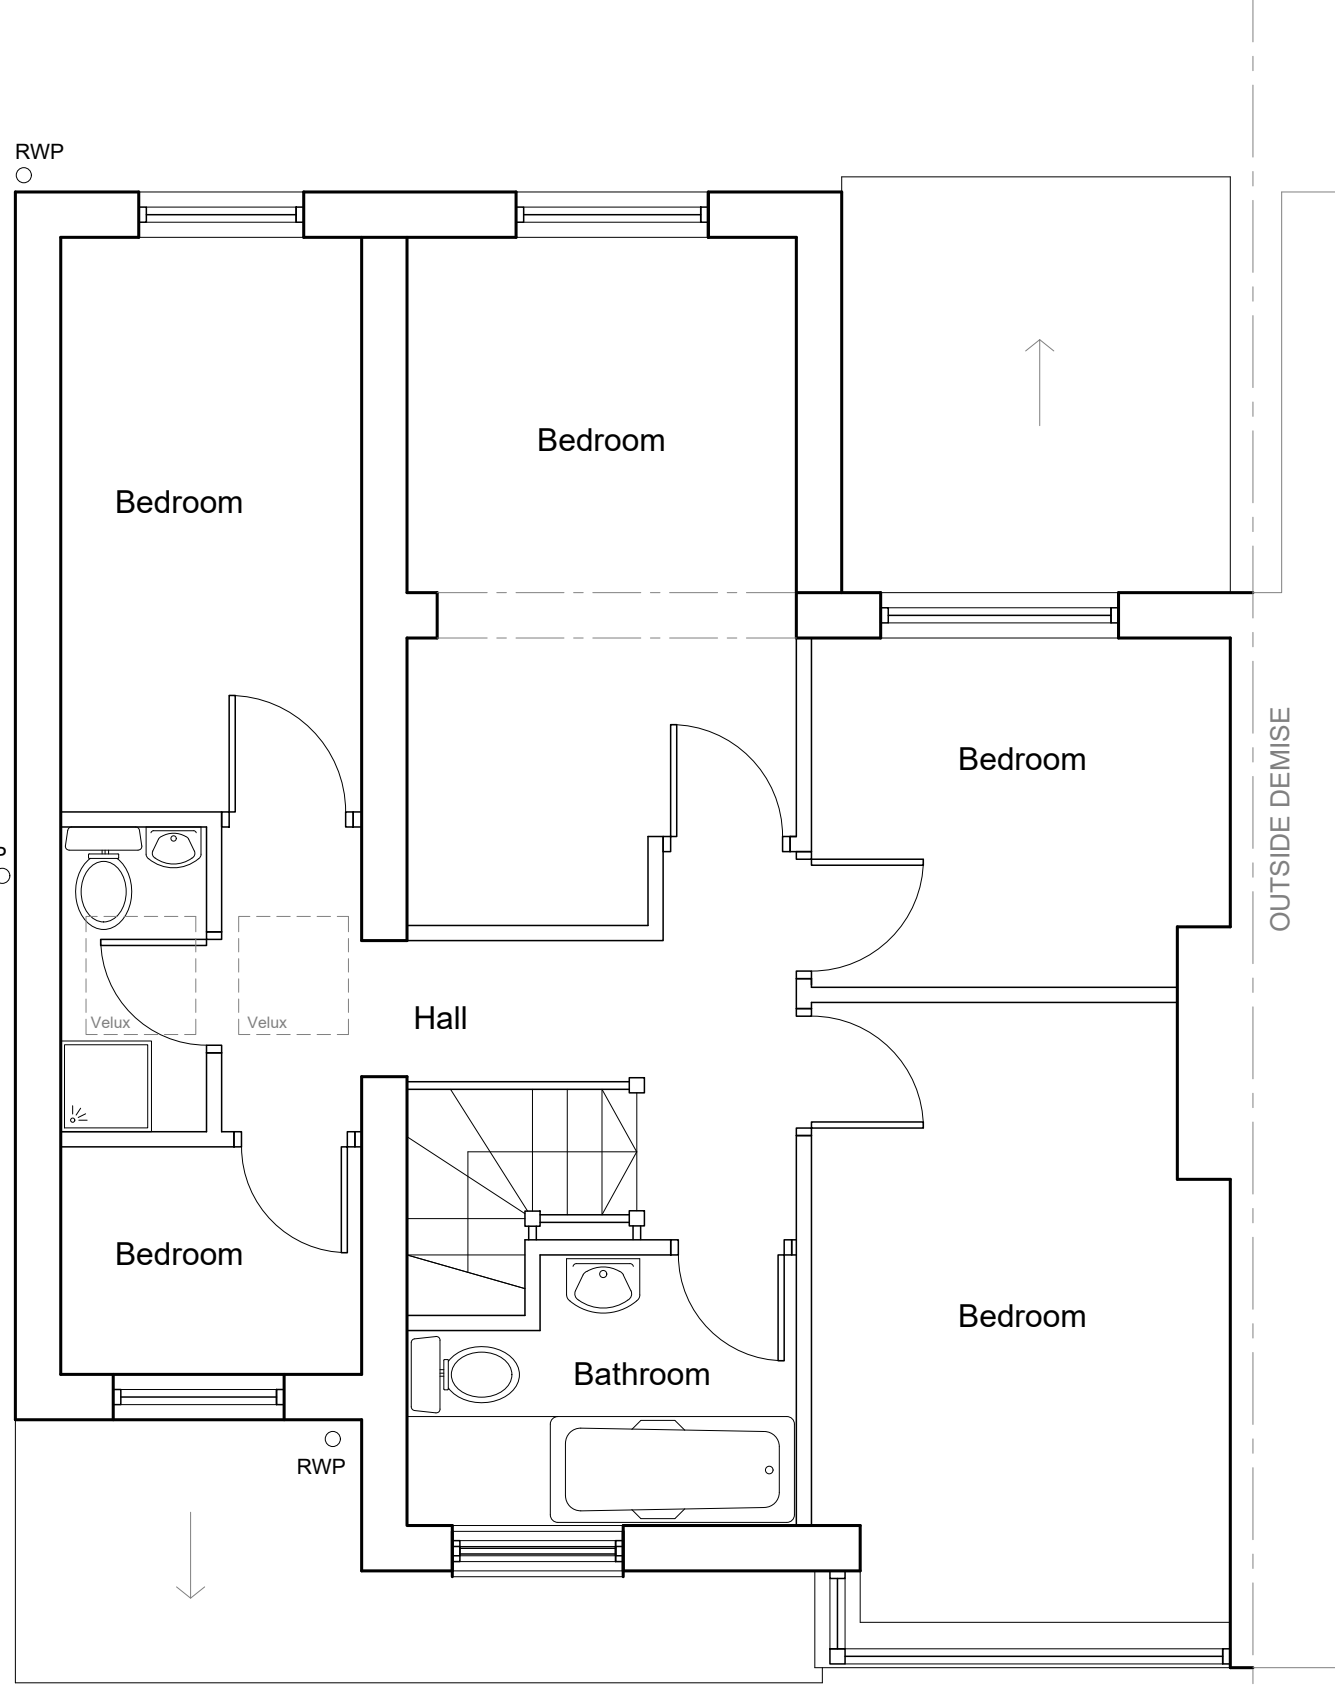
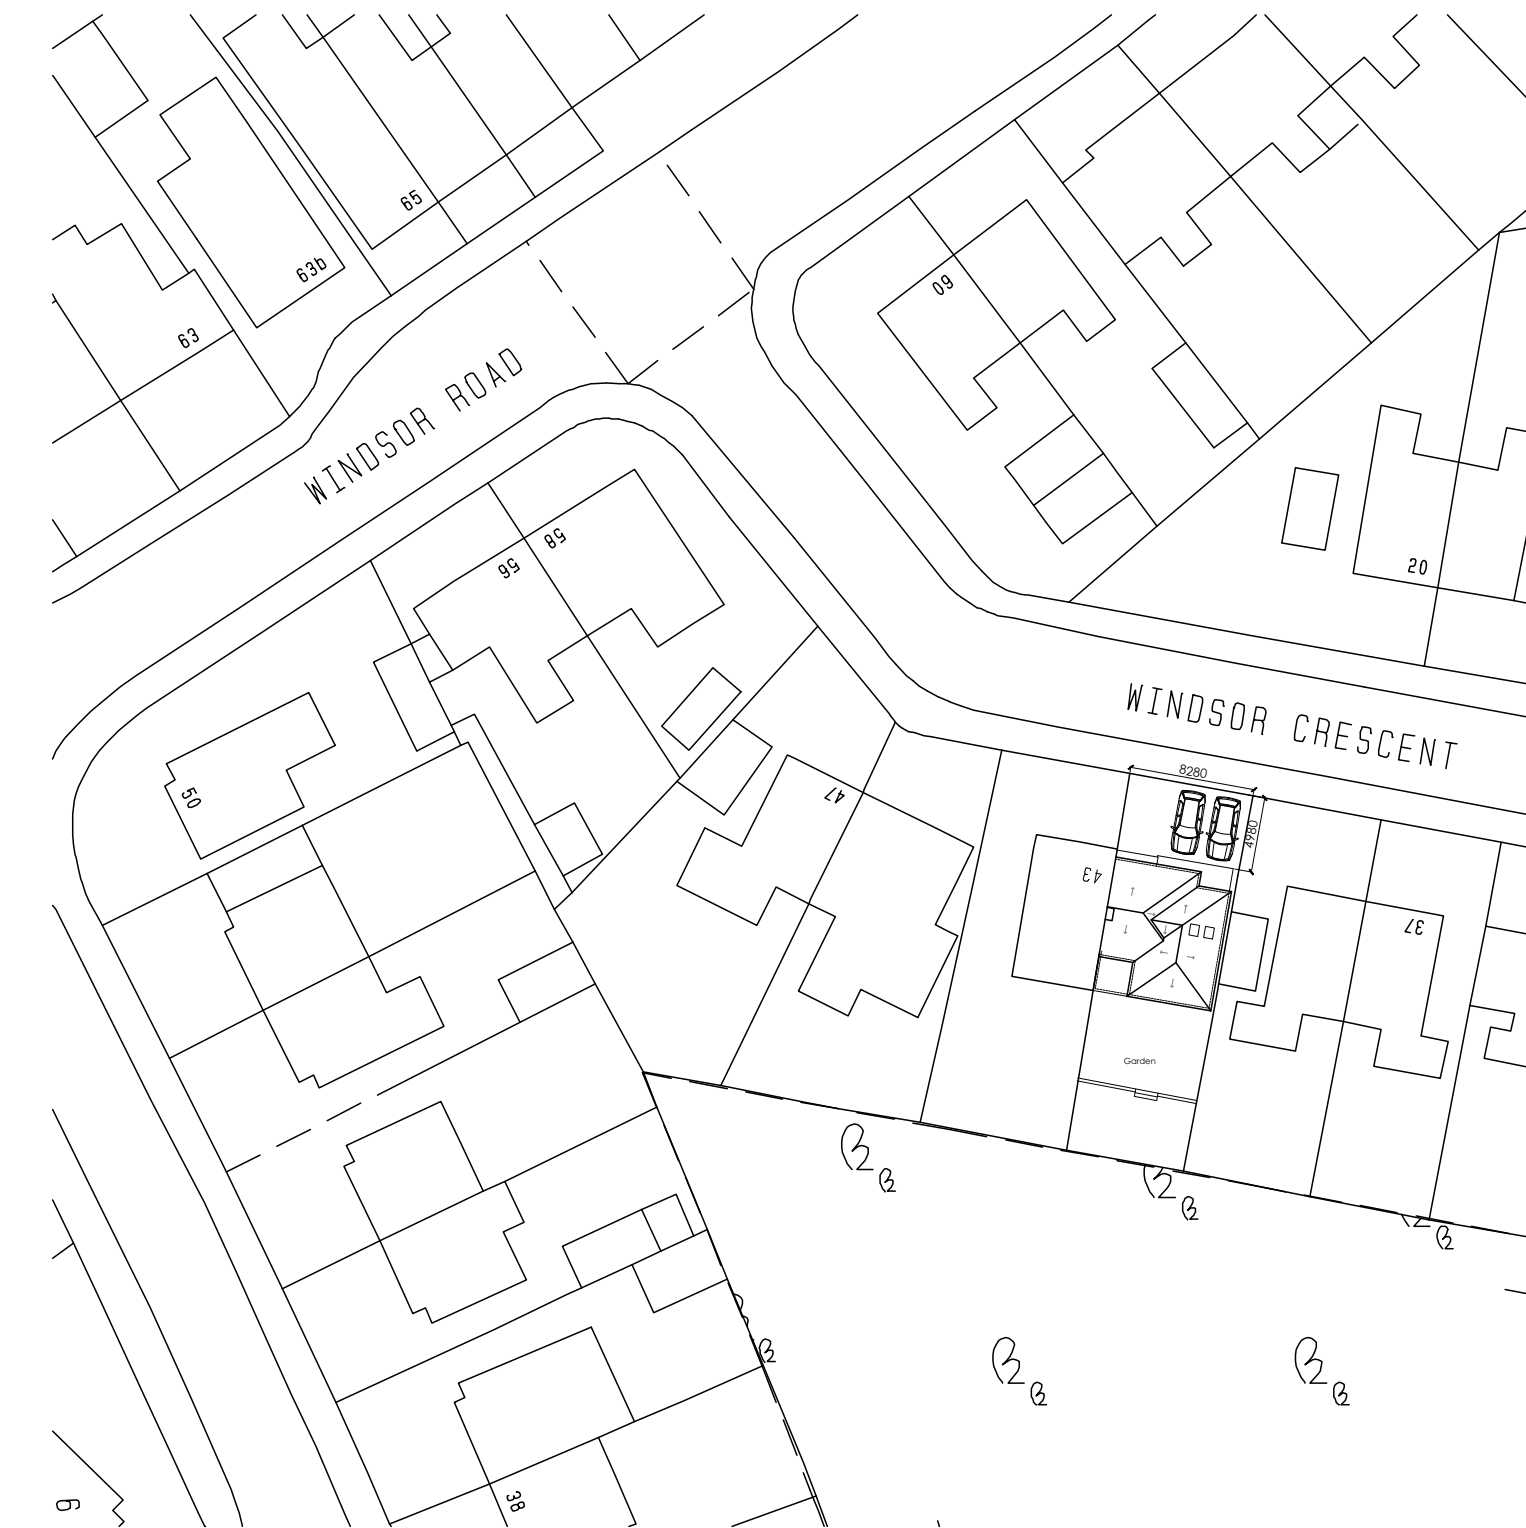


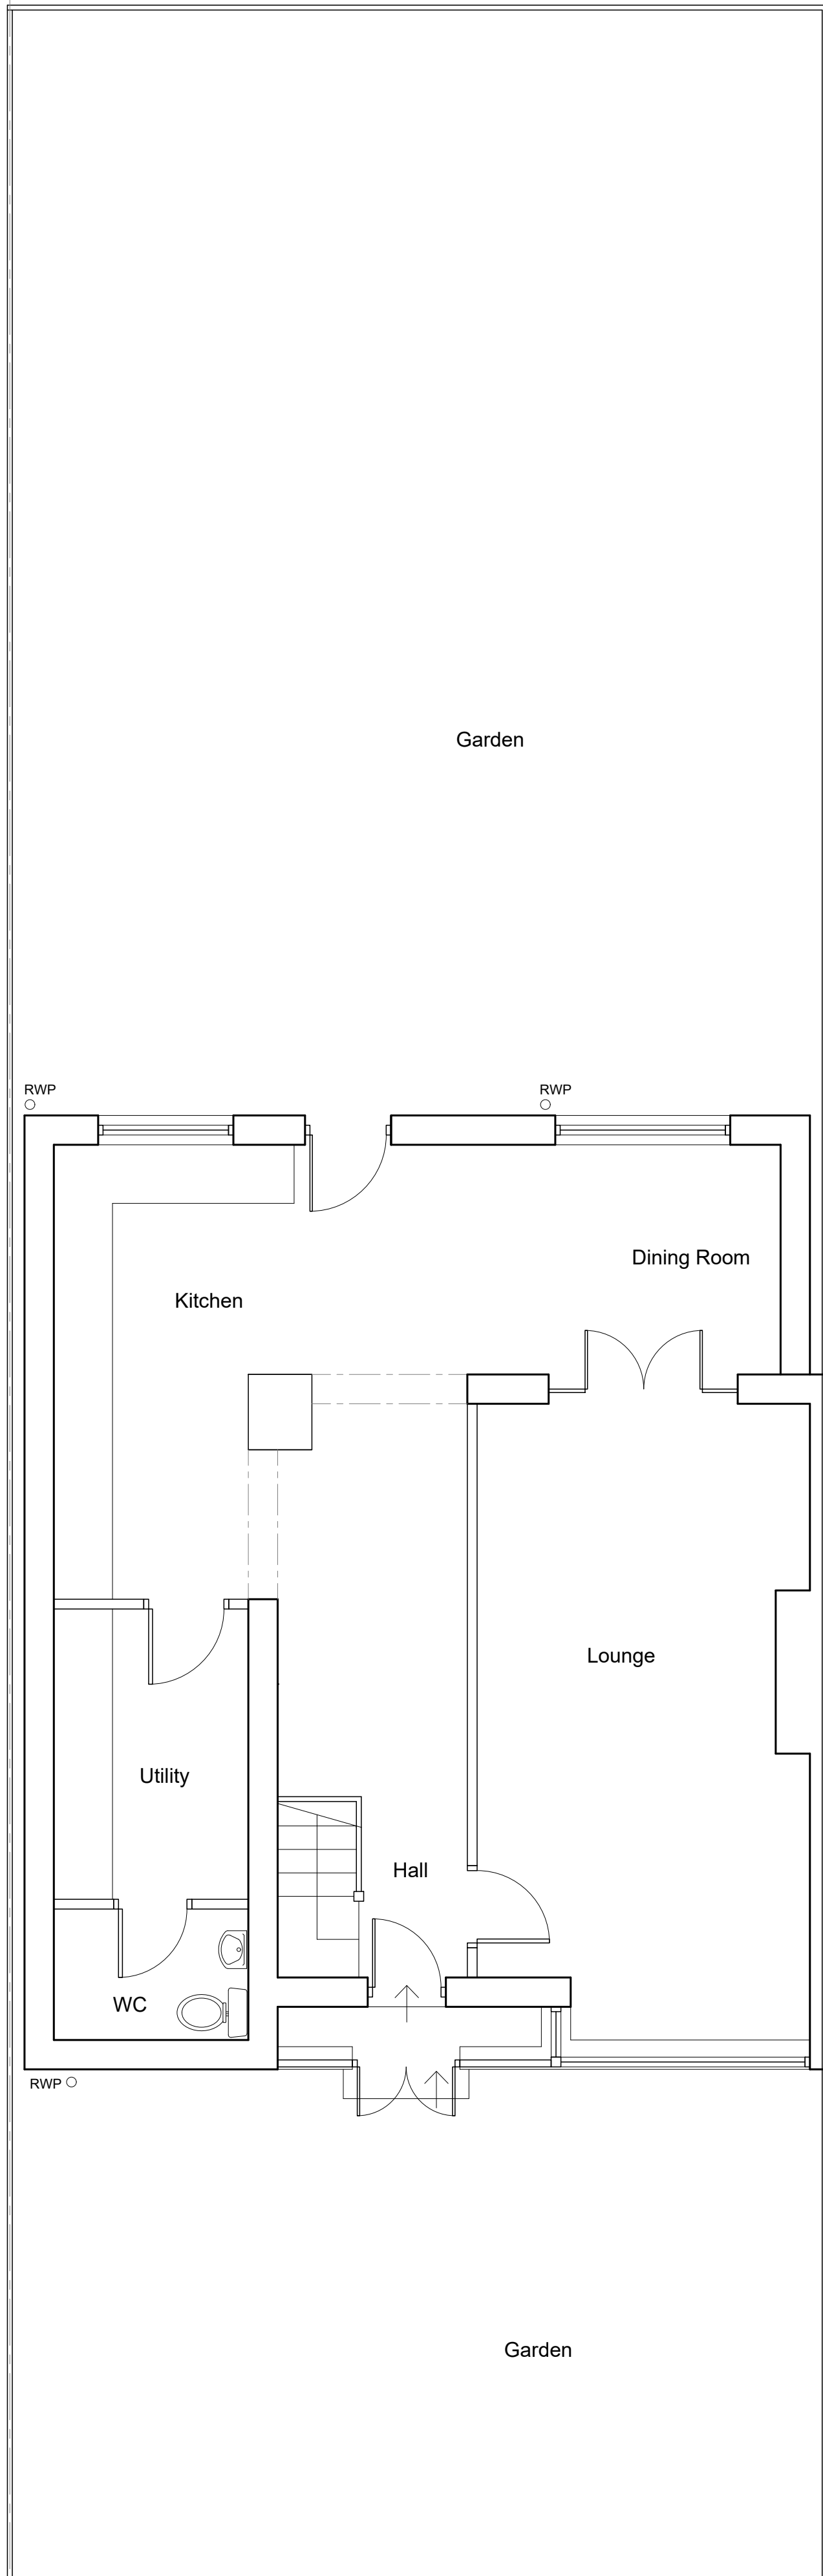

- Notes:
1. Contractor/sub-contractors to verify all dimensions on site before commencing work. Skribld is to be notified of any discrepancies in dimensions and setting out of work prior to starting on site.
 2. Copyright of design shown is retained by this office. All rights reserved. This drawing must not be reproduced without prior permission.
 3. Do not scale from the drawings.
 4. All dimensions are in millimeters unless noted otherwise. All dimensions to be verified on site & approved by the engineer/contractor.
 5. This drawing should be read in conjunction with other relevant architectural, structural, mechanical and electrical drawings and all relevant sections of the specifications.

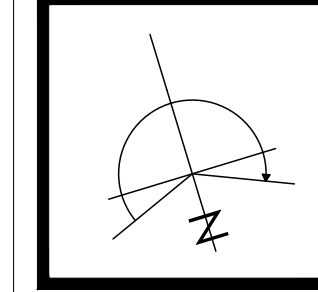

REV:	DESCRIPTION:	BY:	DATE:
STATUS:	FOR INFORMATION		

SKRIBBLD
Manchester, UK
+44 79260 22288
www.skribld.com
info@skribld.com

CLIENT: Shabir Hussain
41 Windsor Crescent
Prestwich
Manchester M25 0DD

TITLE: Existing Plans,
Site & Location Plan

SCALE: AT A1: 1:50@A1	DATE: 17.02.21	DRAWN: SM	CHECKED: HS
PROJECT NO: 2112	DRAWING NO: E-PL-001	REVISION:	-