


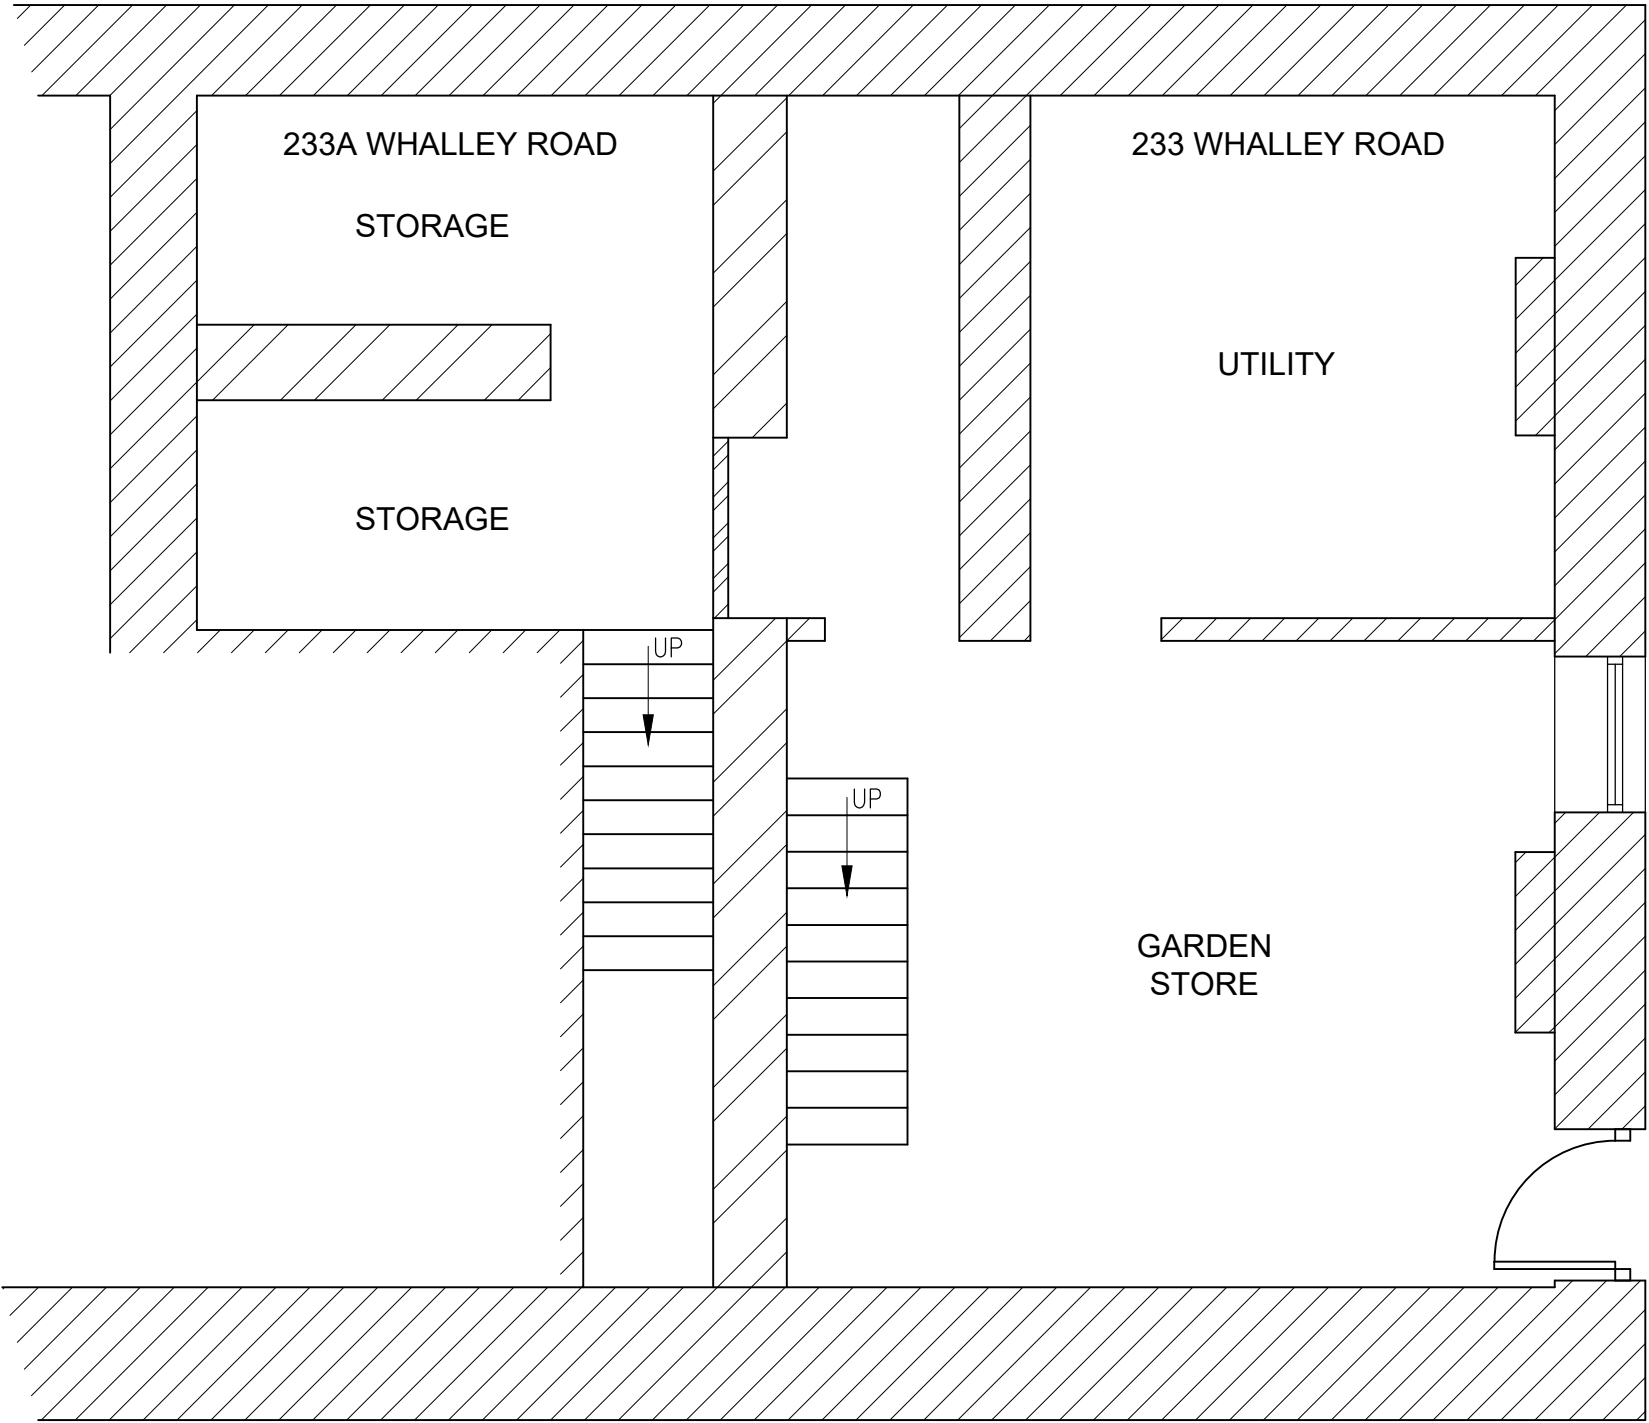

EXISTING BASEMENT PLAN - 1:50 scale

Amendments				Project			
A	15.04.26	JPE	DRAWING TITLE UPDATED.	Title			
				LAWFUL DEVELOPMENT CERTIFICATE FOR TWO DWELLINGS INTO ONE, AND PROPOSED SINGLE STOREY REAR EXTENSION TO SINGLE PROPERTY WITH 2.95 METRE PROJECTION AT 233 WHALLEY ROAD, RAMSBOTTOM, BURY, BL0 0ED~			
				Client			
				MR & MRS BOOTH			
				Dwg. No.			
26/1341/102A – EXISTING BASEMENT PLAN							
Date		Plot Scale		Drawn by		Status	
17.03.2026		A3@1:50		JPE		PLANNING	