


233 WHALLEY ROAD, RAMSBOTTOM, BURY, BL0 0ED ~

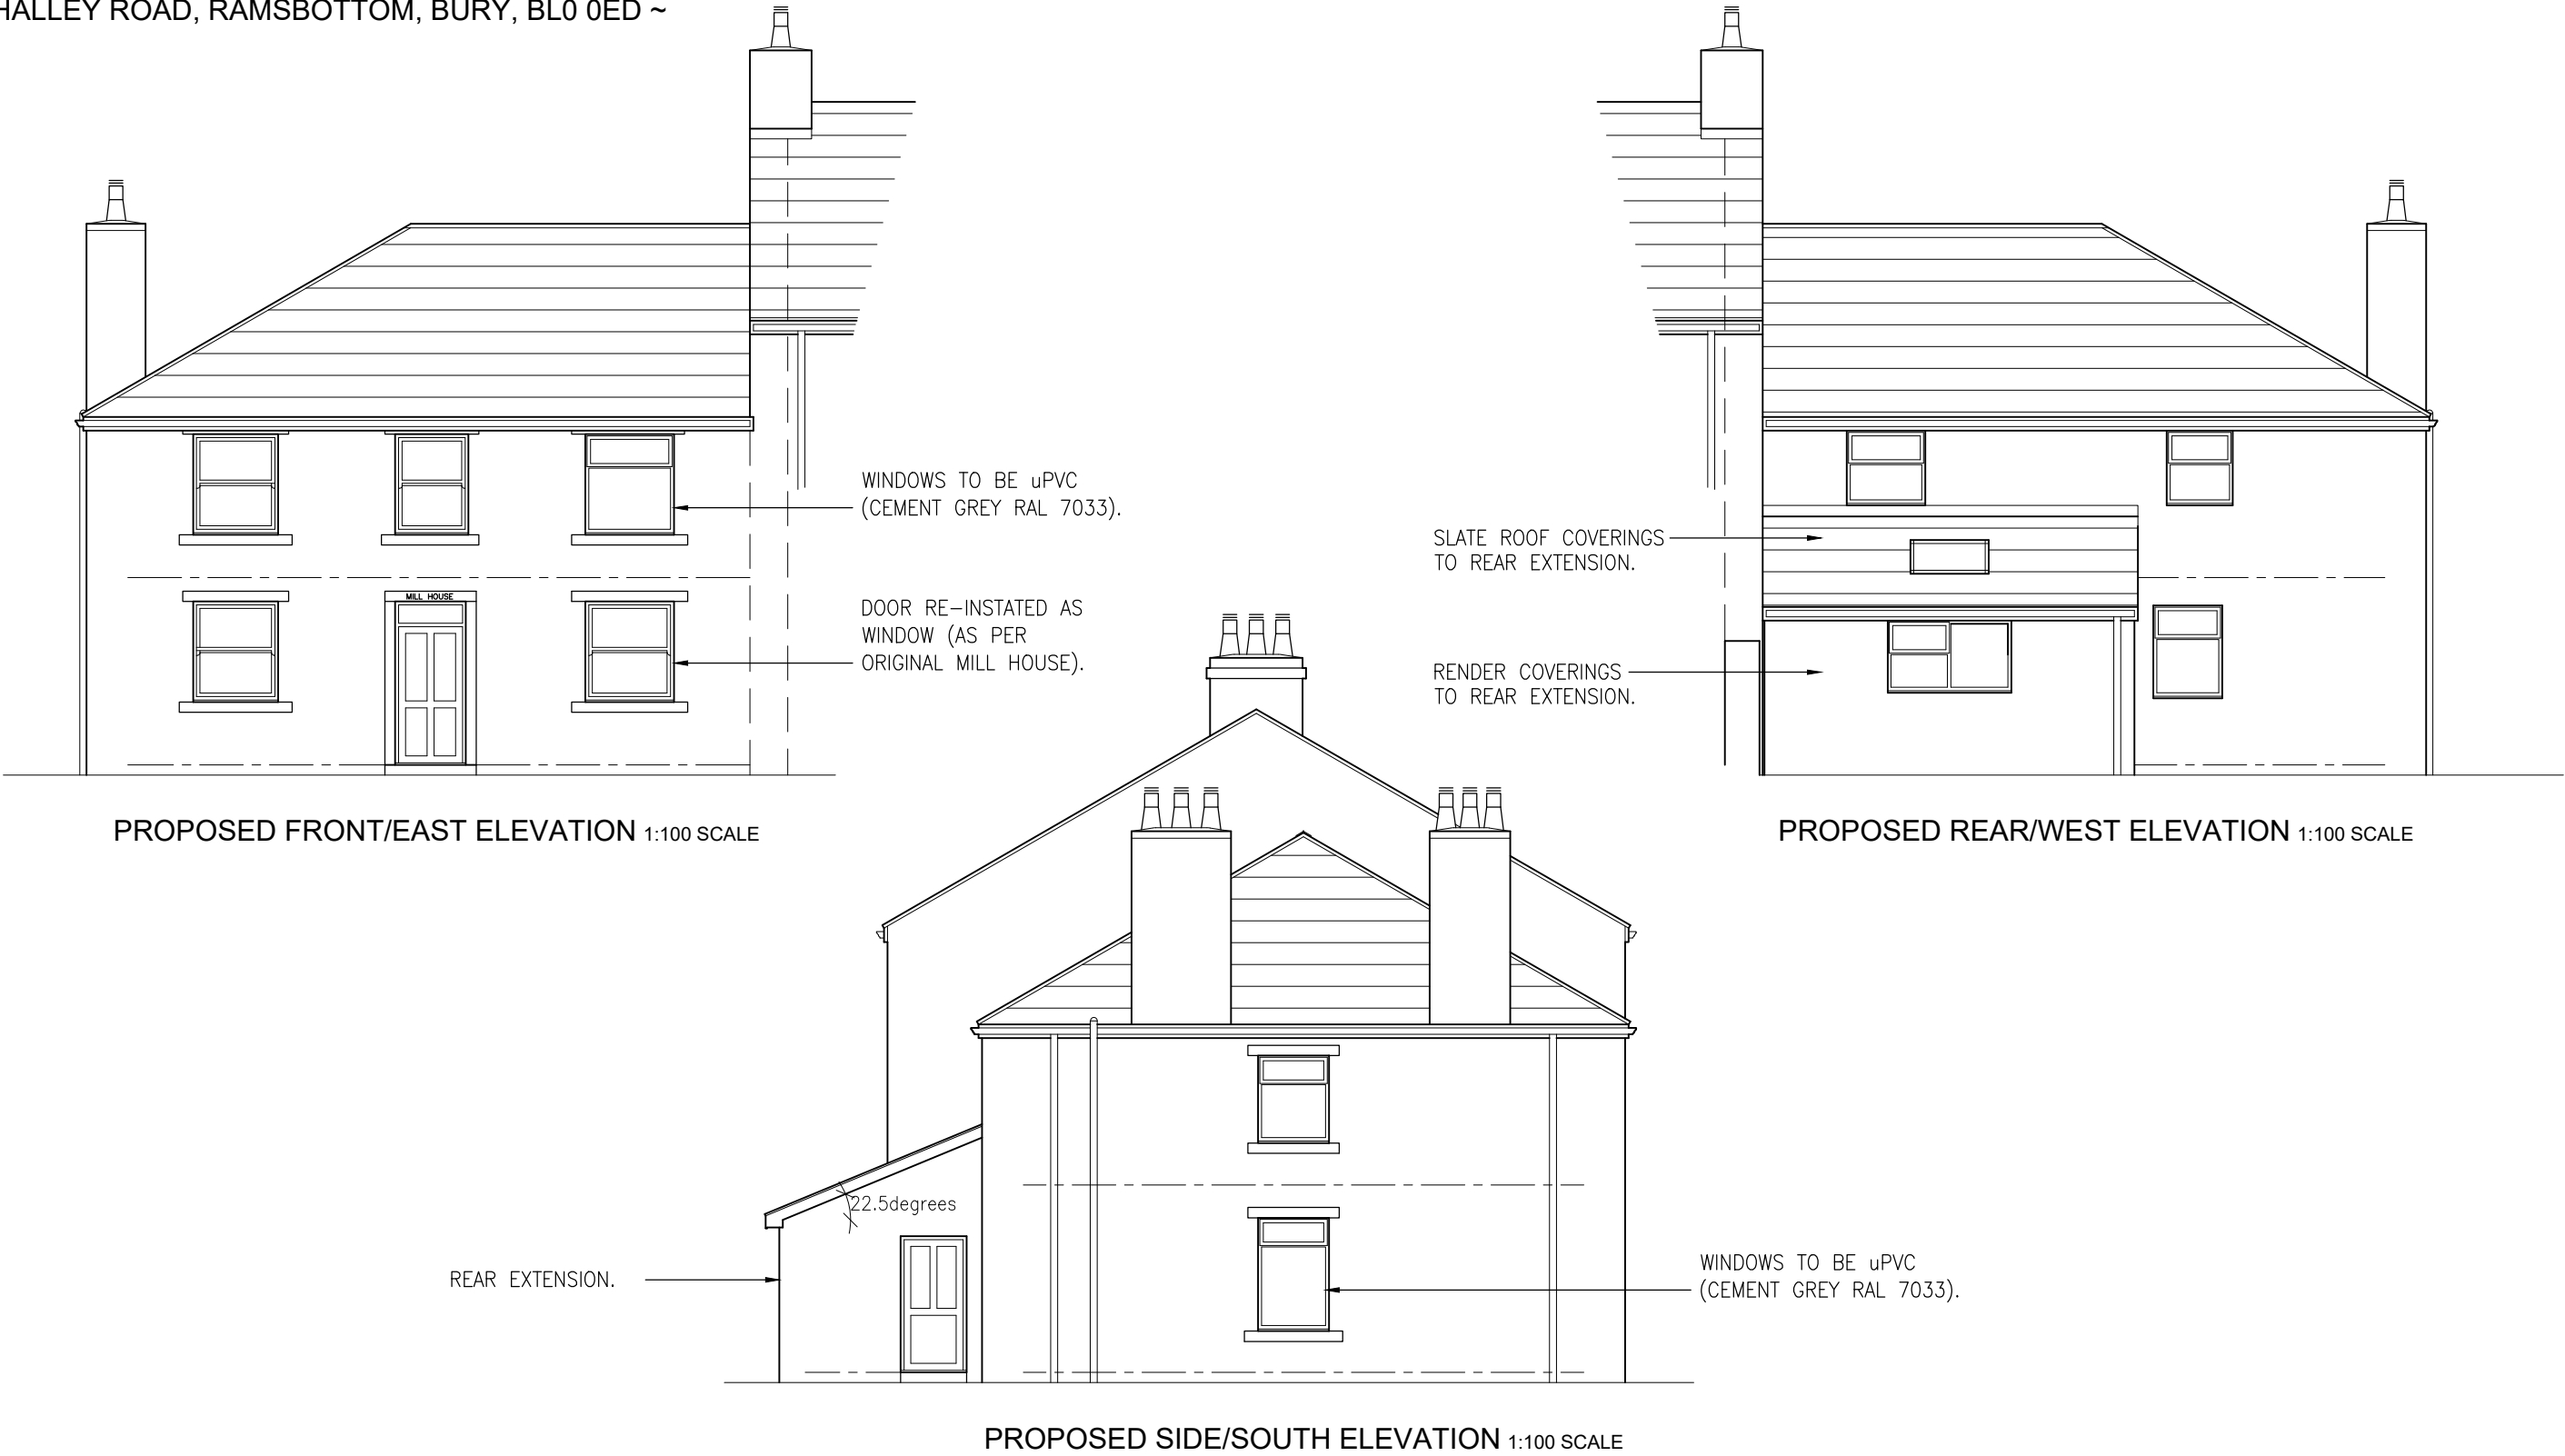

Notes	Notes	Amendments				Project					
BATHROOM AND EN-SUITE BATHROOM TO HAVE OBSCURE GLAZED UNIT WITH OBSCURATION LEVEL OF AT LEAST 3 ON THE PILKINGTON SCALE OF 1-5 (WHERE 1 IS CLEAR & 5 IS COMPLETELY OBSCURE).		A	25.03.26	JPE	ELEVATIONS TO REAR EXTENSION UPDATED. DRAWING TITLE UPDATED.	Title LAWFUL DEVELOPMENT CERTIFICATE FOR TWO DWELLINGS INTO ONE, AND PROPOSED SINGLE STOREY REAR EXTENSION TO SINGLE PROPERTY WITH 2.95 METRE PROJECTION AT 233 WHALLEY ROAD, RAMSBOTTOM, BURY, BLO 0ED~					
		B	15.04.26	JPE							
								Client MR & MRS BOOTH			
								Dwg. No. 26/1341/205B – PROPOSED ELEVATIONS			
		Date 17.03.2026		Plot Scale A3@1:100		Drawn by JPE		Status PLANNING			