




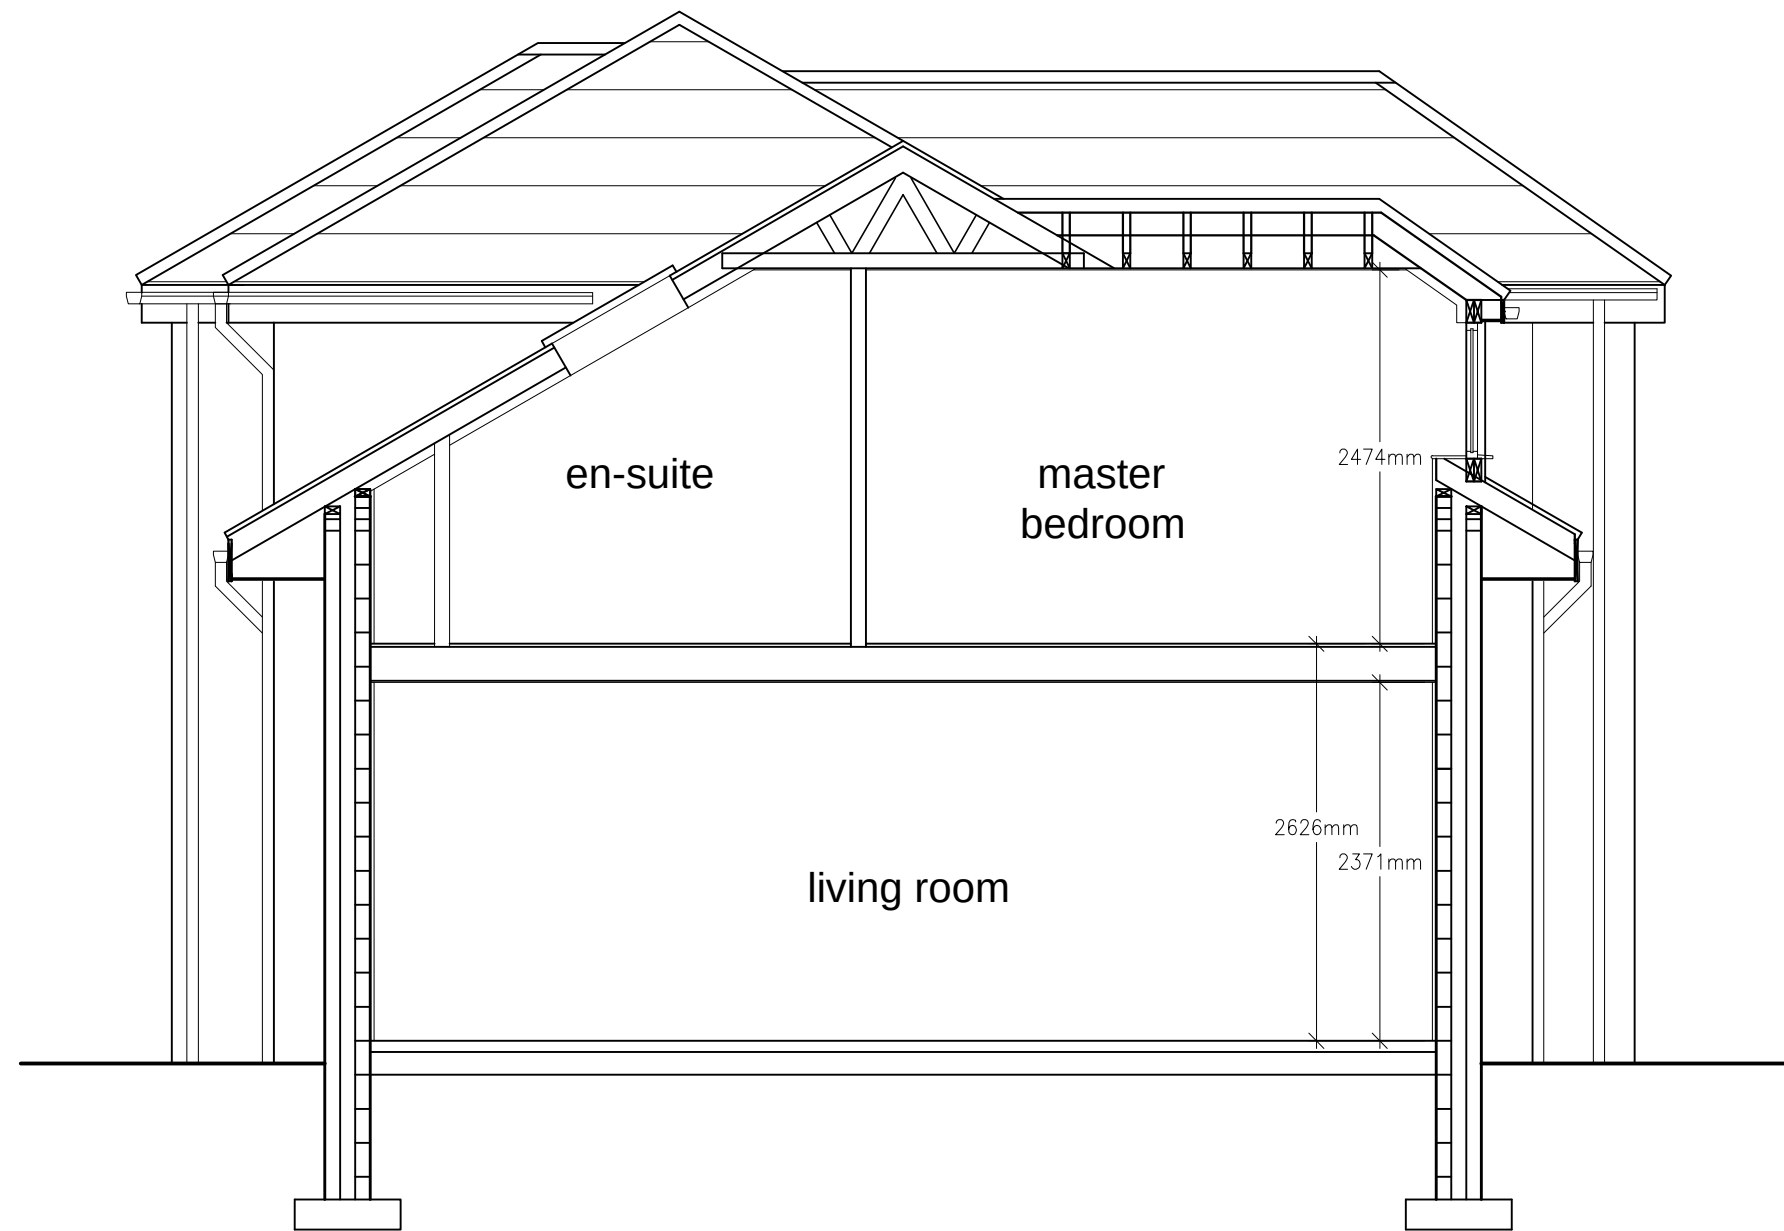

PROPOSED SECTION A~A (1:50)

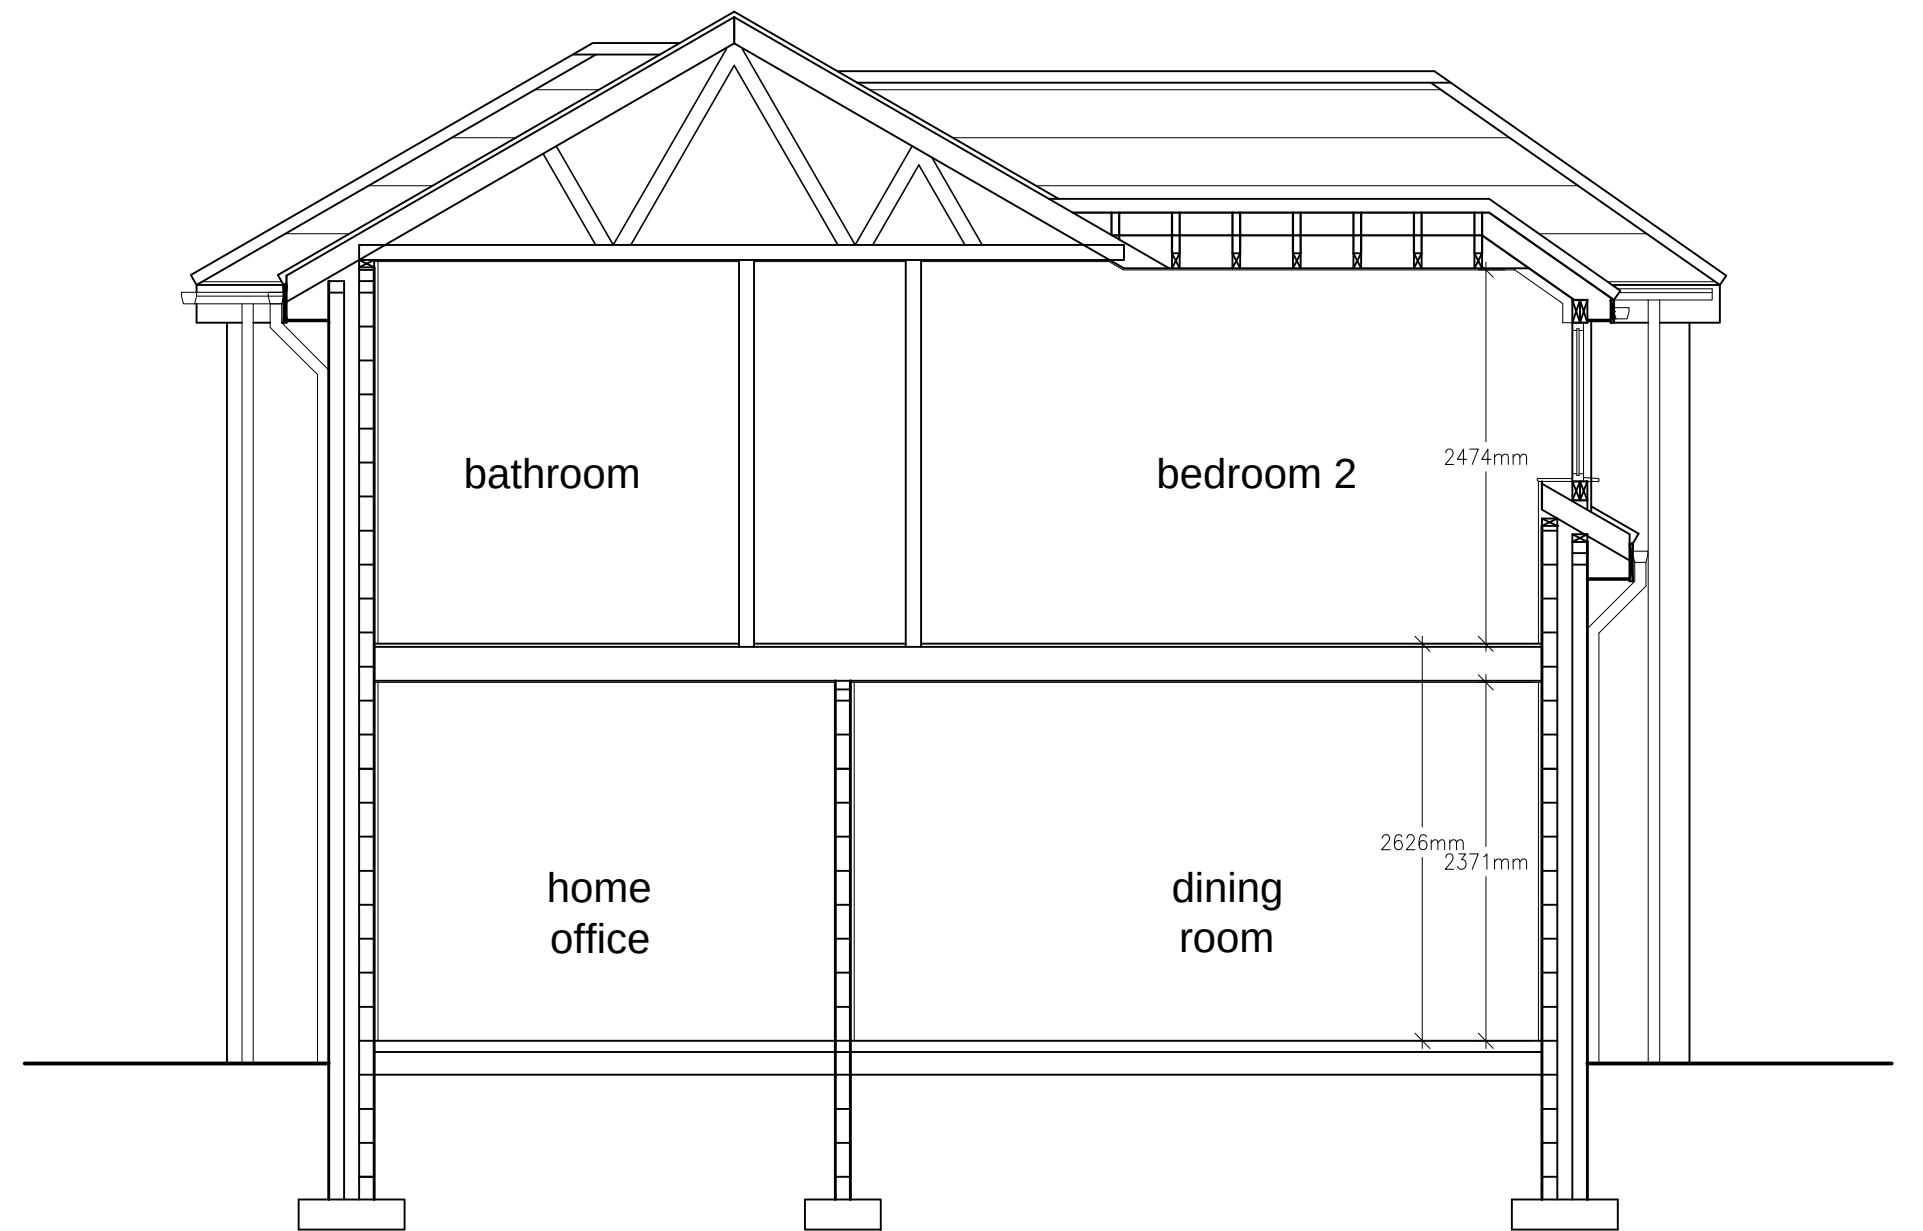

PROPOSED SECTION B~B (1:50)

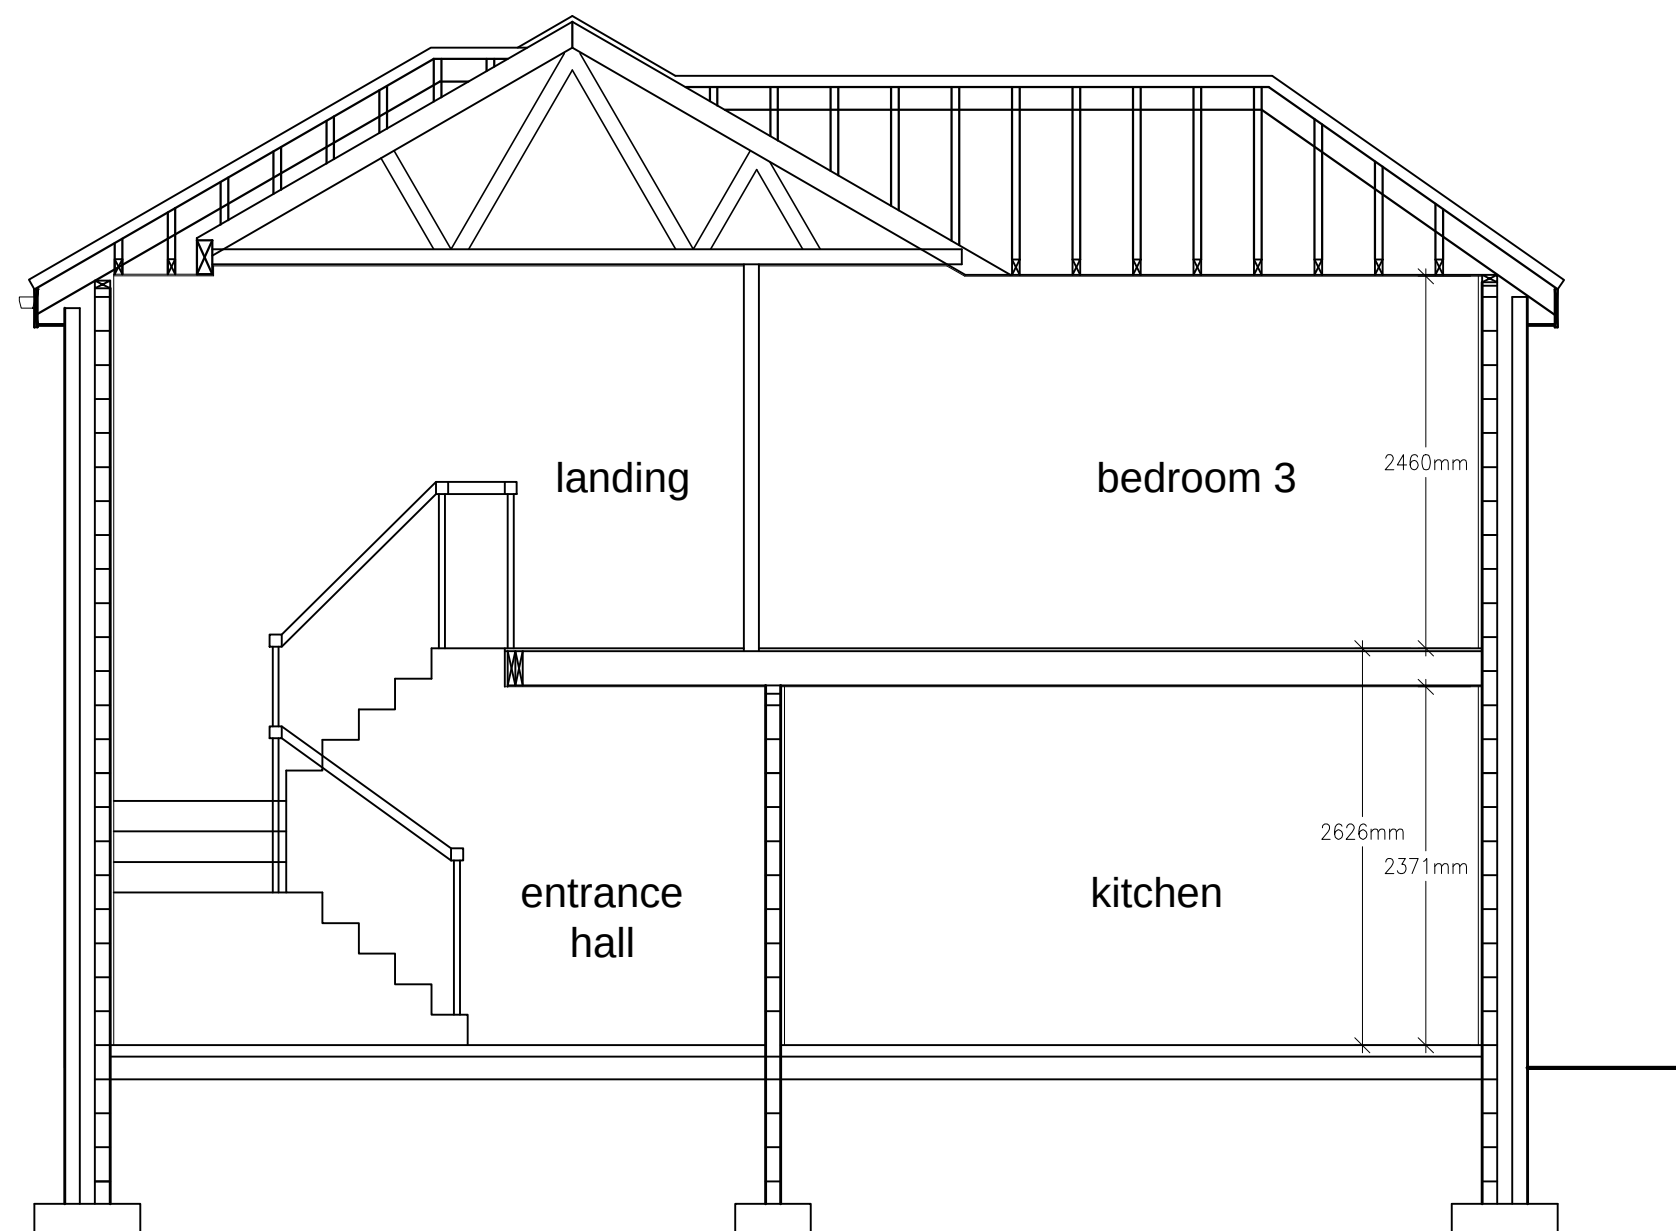

PROPOSED SECTION C~C (1:50)

Amendments			Project	
A	01.07.22	JPE	HOUSE DESIGN 'HANCED' TO AMENDED SITING OF SINGLE DWELLING.	
			Title ERECTION OF A DWELLING AND ASSOCIATED ACCESS, PARKING AND LANDSCAPING, PROVISION OF LANDSCAPE BUFFER, AND REFURBISHMENT OF THE GATE HOUSE WITHIN THE CURTILAGE OF THE FORMER AINSWORTH NURSING HOME, KNOWSLEY ROAD, AINSWORTH, BURY~	
			Client PEL ELECTRICAL LTD	
			Dwg. No. 21/1242/206A – SECTION PLANS	
Date 07.06.2021		Plot Scale A2@1:50	Drawn by JPE	Status PLANNING
JPE CONSULTANCY LIMITED ARCHITECTURAL DESIGN & PLANNING 9 Woodend Drive, Stalybridge, Cheshire. SK15 2SF Telephone 07875 627 988 jim@jpeconsultancy.co.uk				