
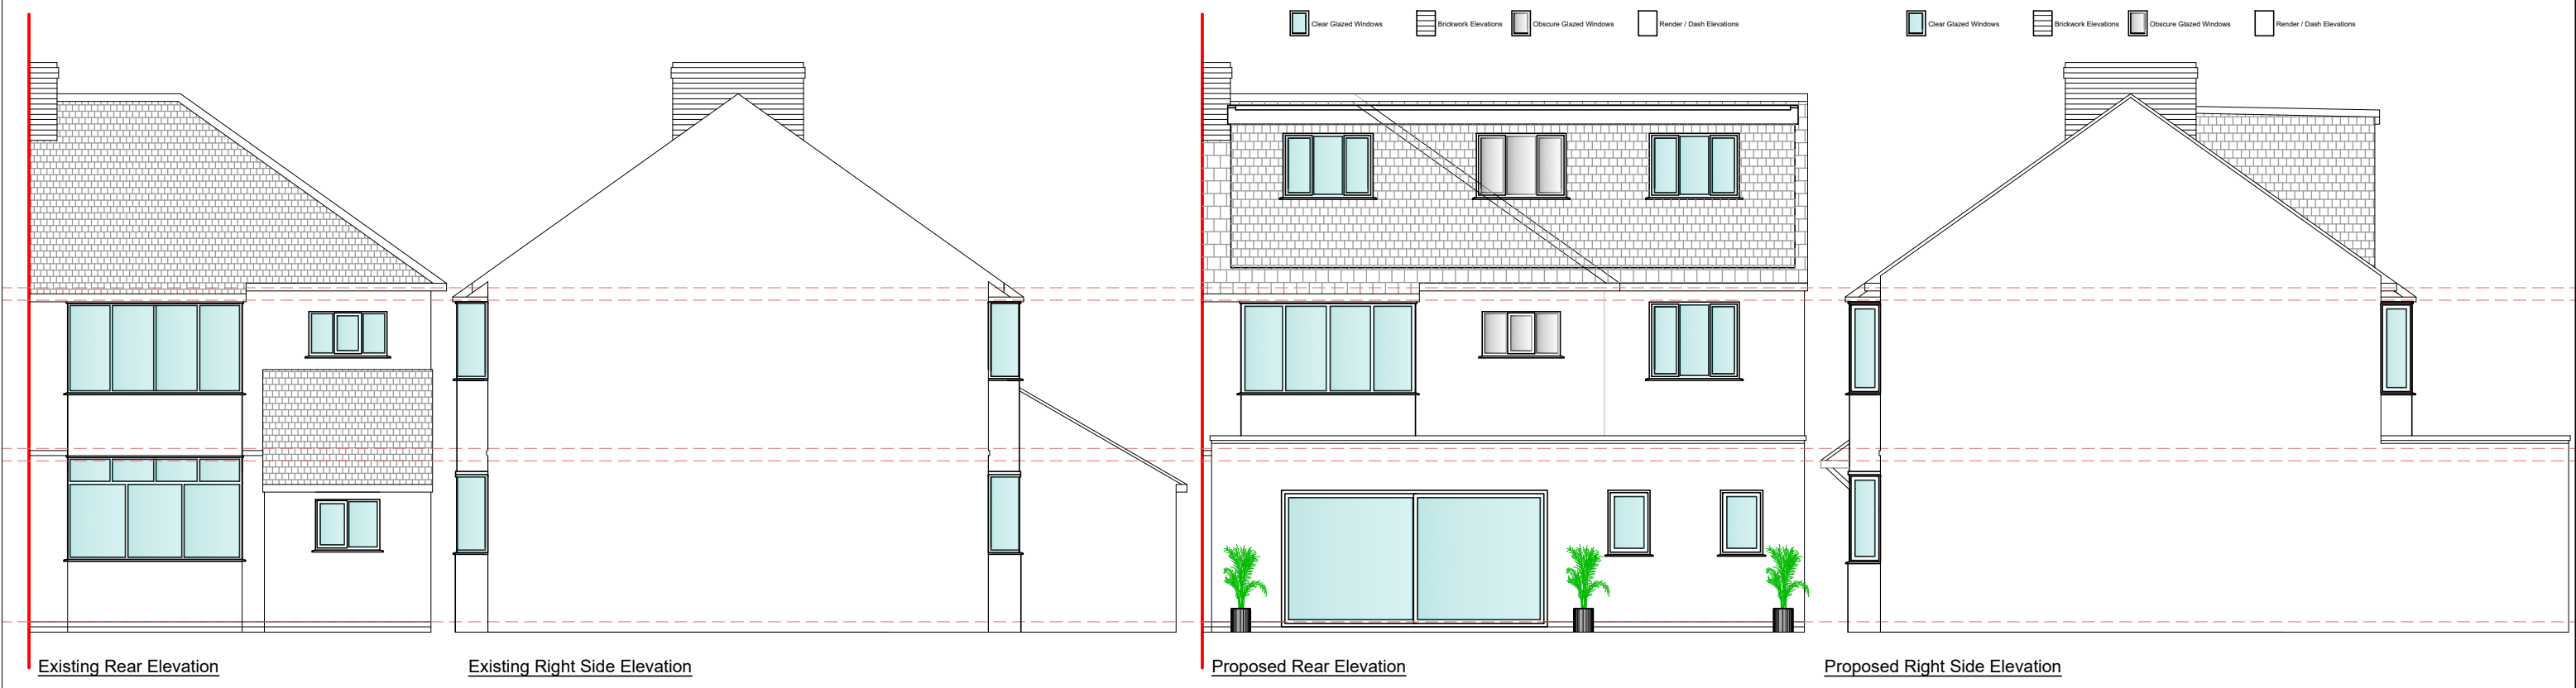


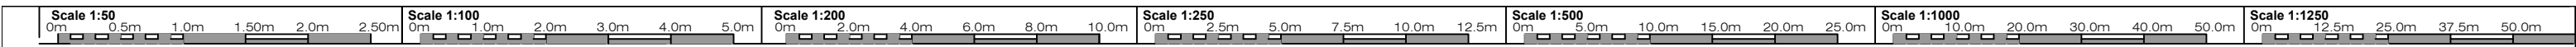

					Project 18 Kendal Road, Bury	Title Existing & Proposed Elevations	Client		Status Planning Issue		 Design Coordination Limited 200 Birkenhead Road, Meols, Wirral, Merseyside CH47 0NF Tel : 07813 777051 E : designcoordinationltd@gmail.com	
P1	20.04.2024	First Issue		Planning Issue			MDJ	Scale 1:100 @ A3	Date April 2024	Drawing Number 1426-23-01-001		Rev. P1
	Date	Description		Status			Rev. by	This drawing is the property of Design Coordination Limited and must not be reproduced without permission.				