
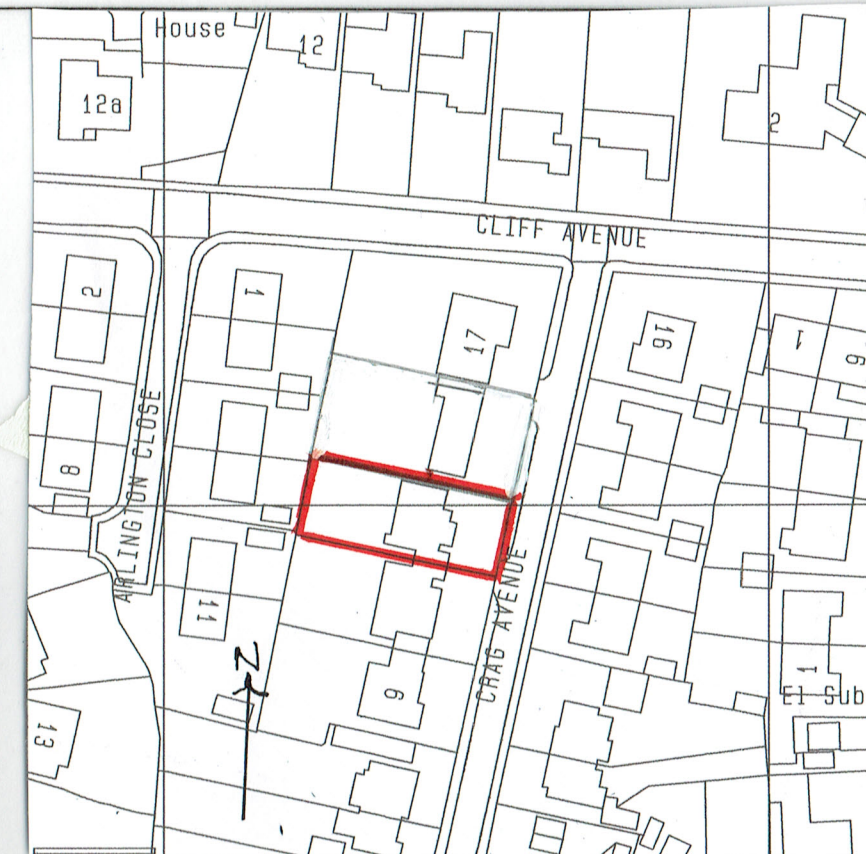


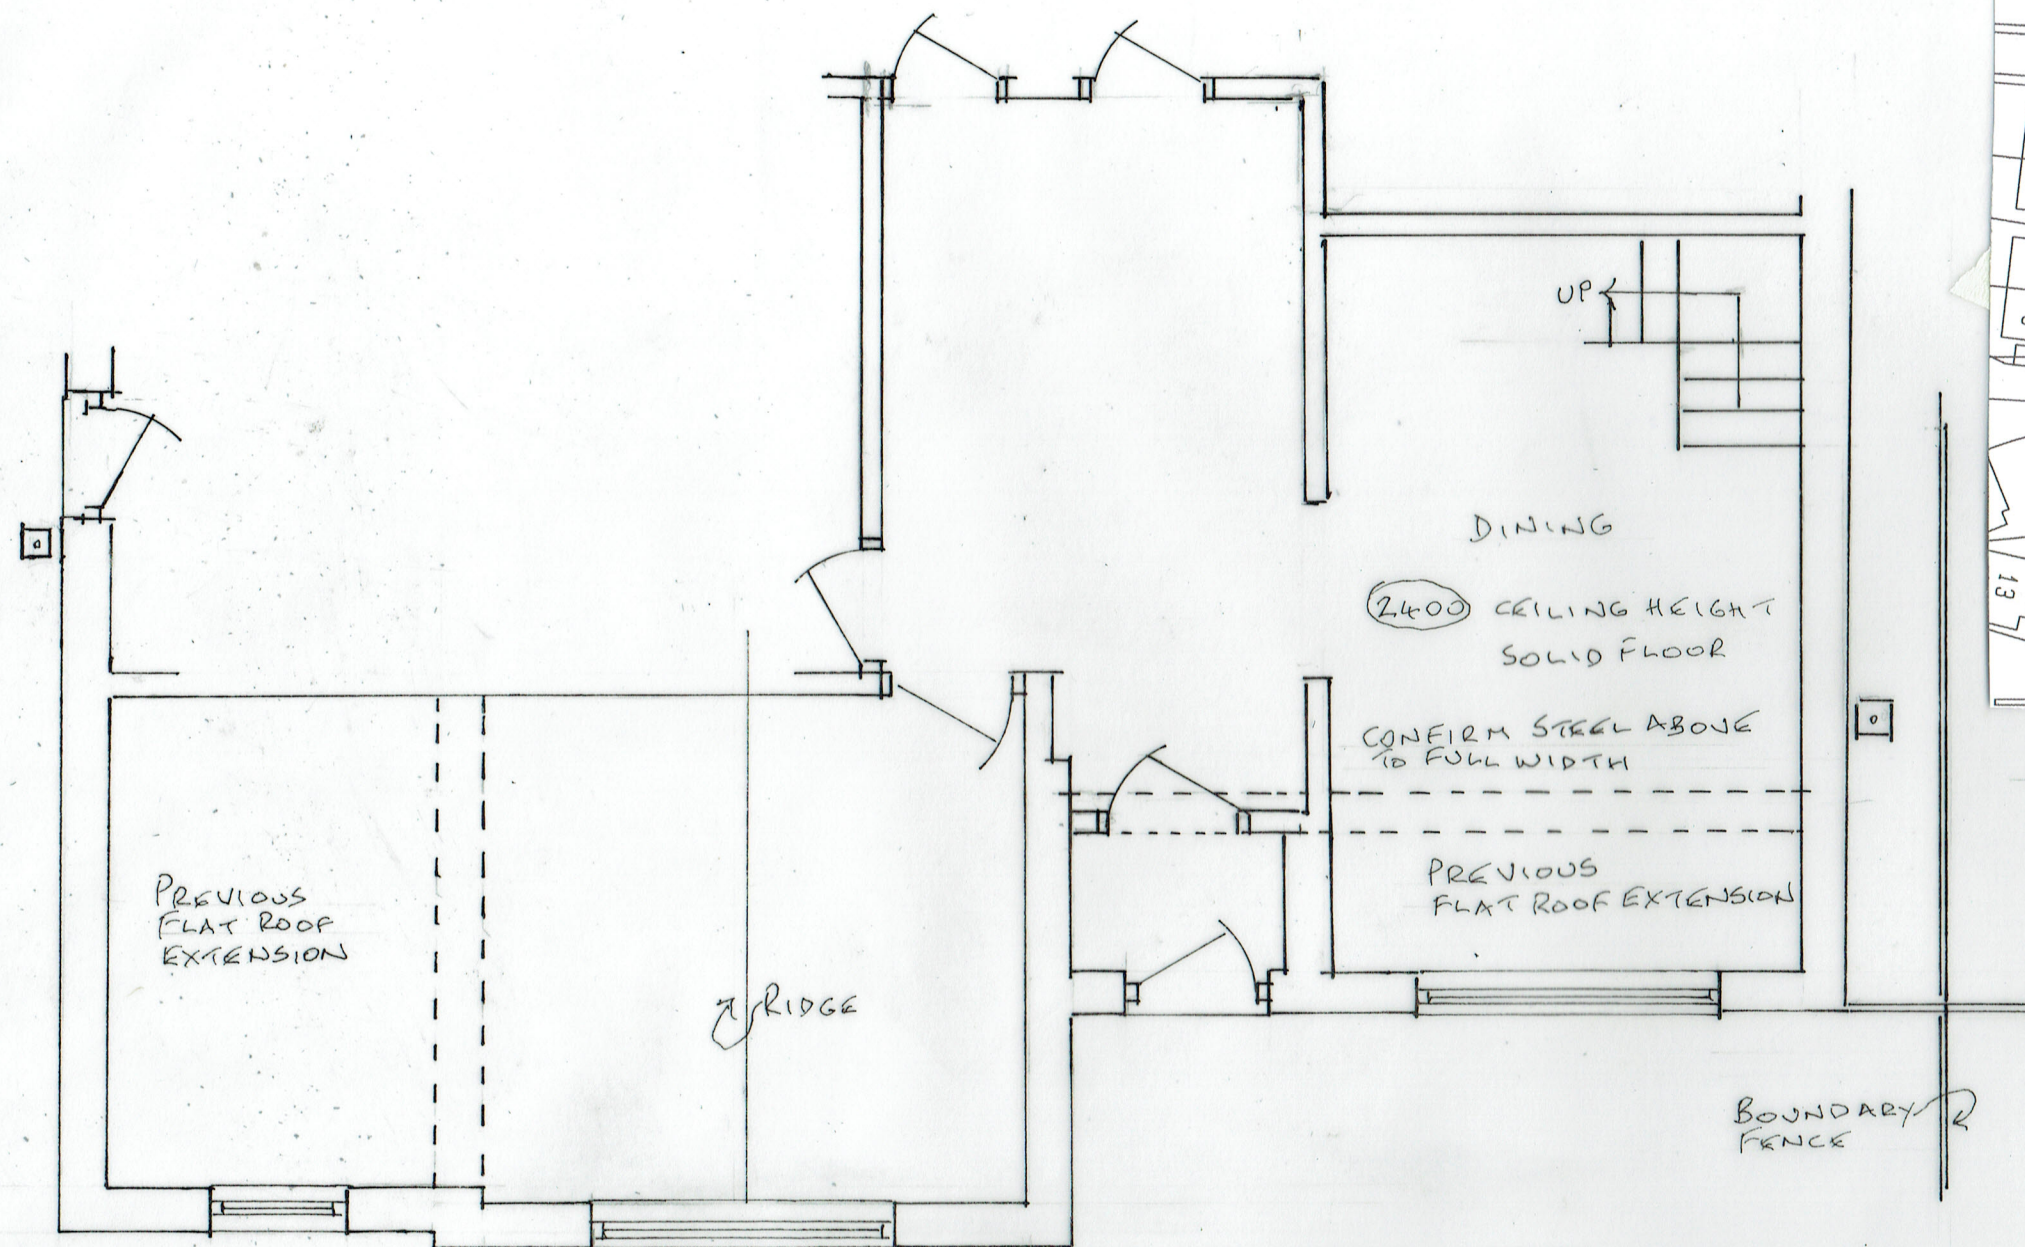

LOCATION PLAN (1:1250)

1 EXISTING PLAN

METRES
0 1 2 3 4 5
SCALE 1:50 @ A3

08/05/2024 24/772/01
SINGLE STOREY FRONT EXTENSION
13 CRAG AVENUE, SUMMERSEAT, BLA SN2