


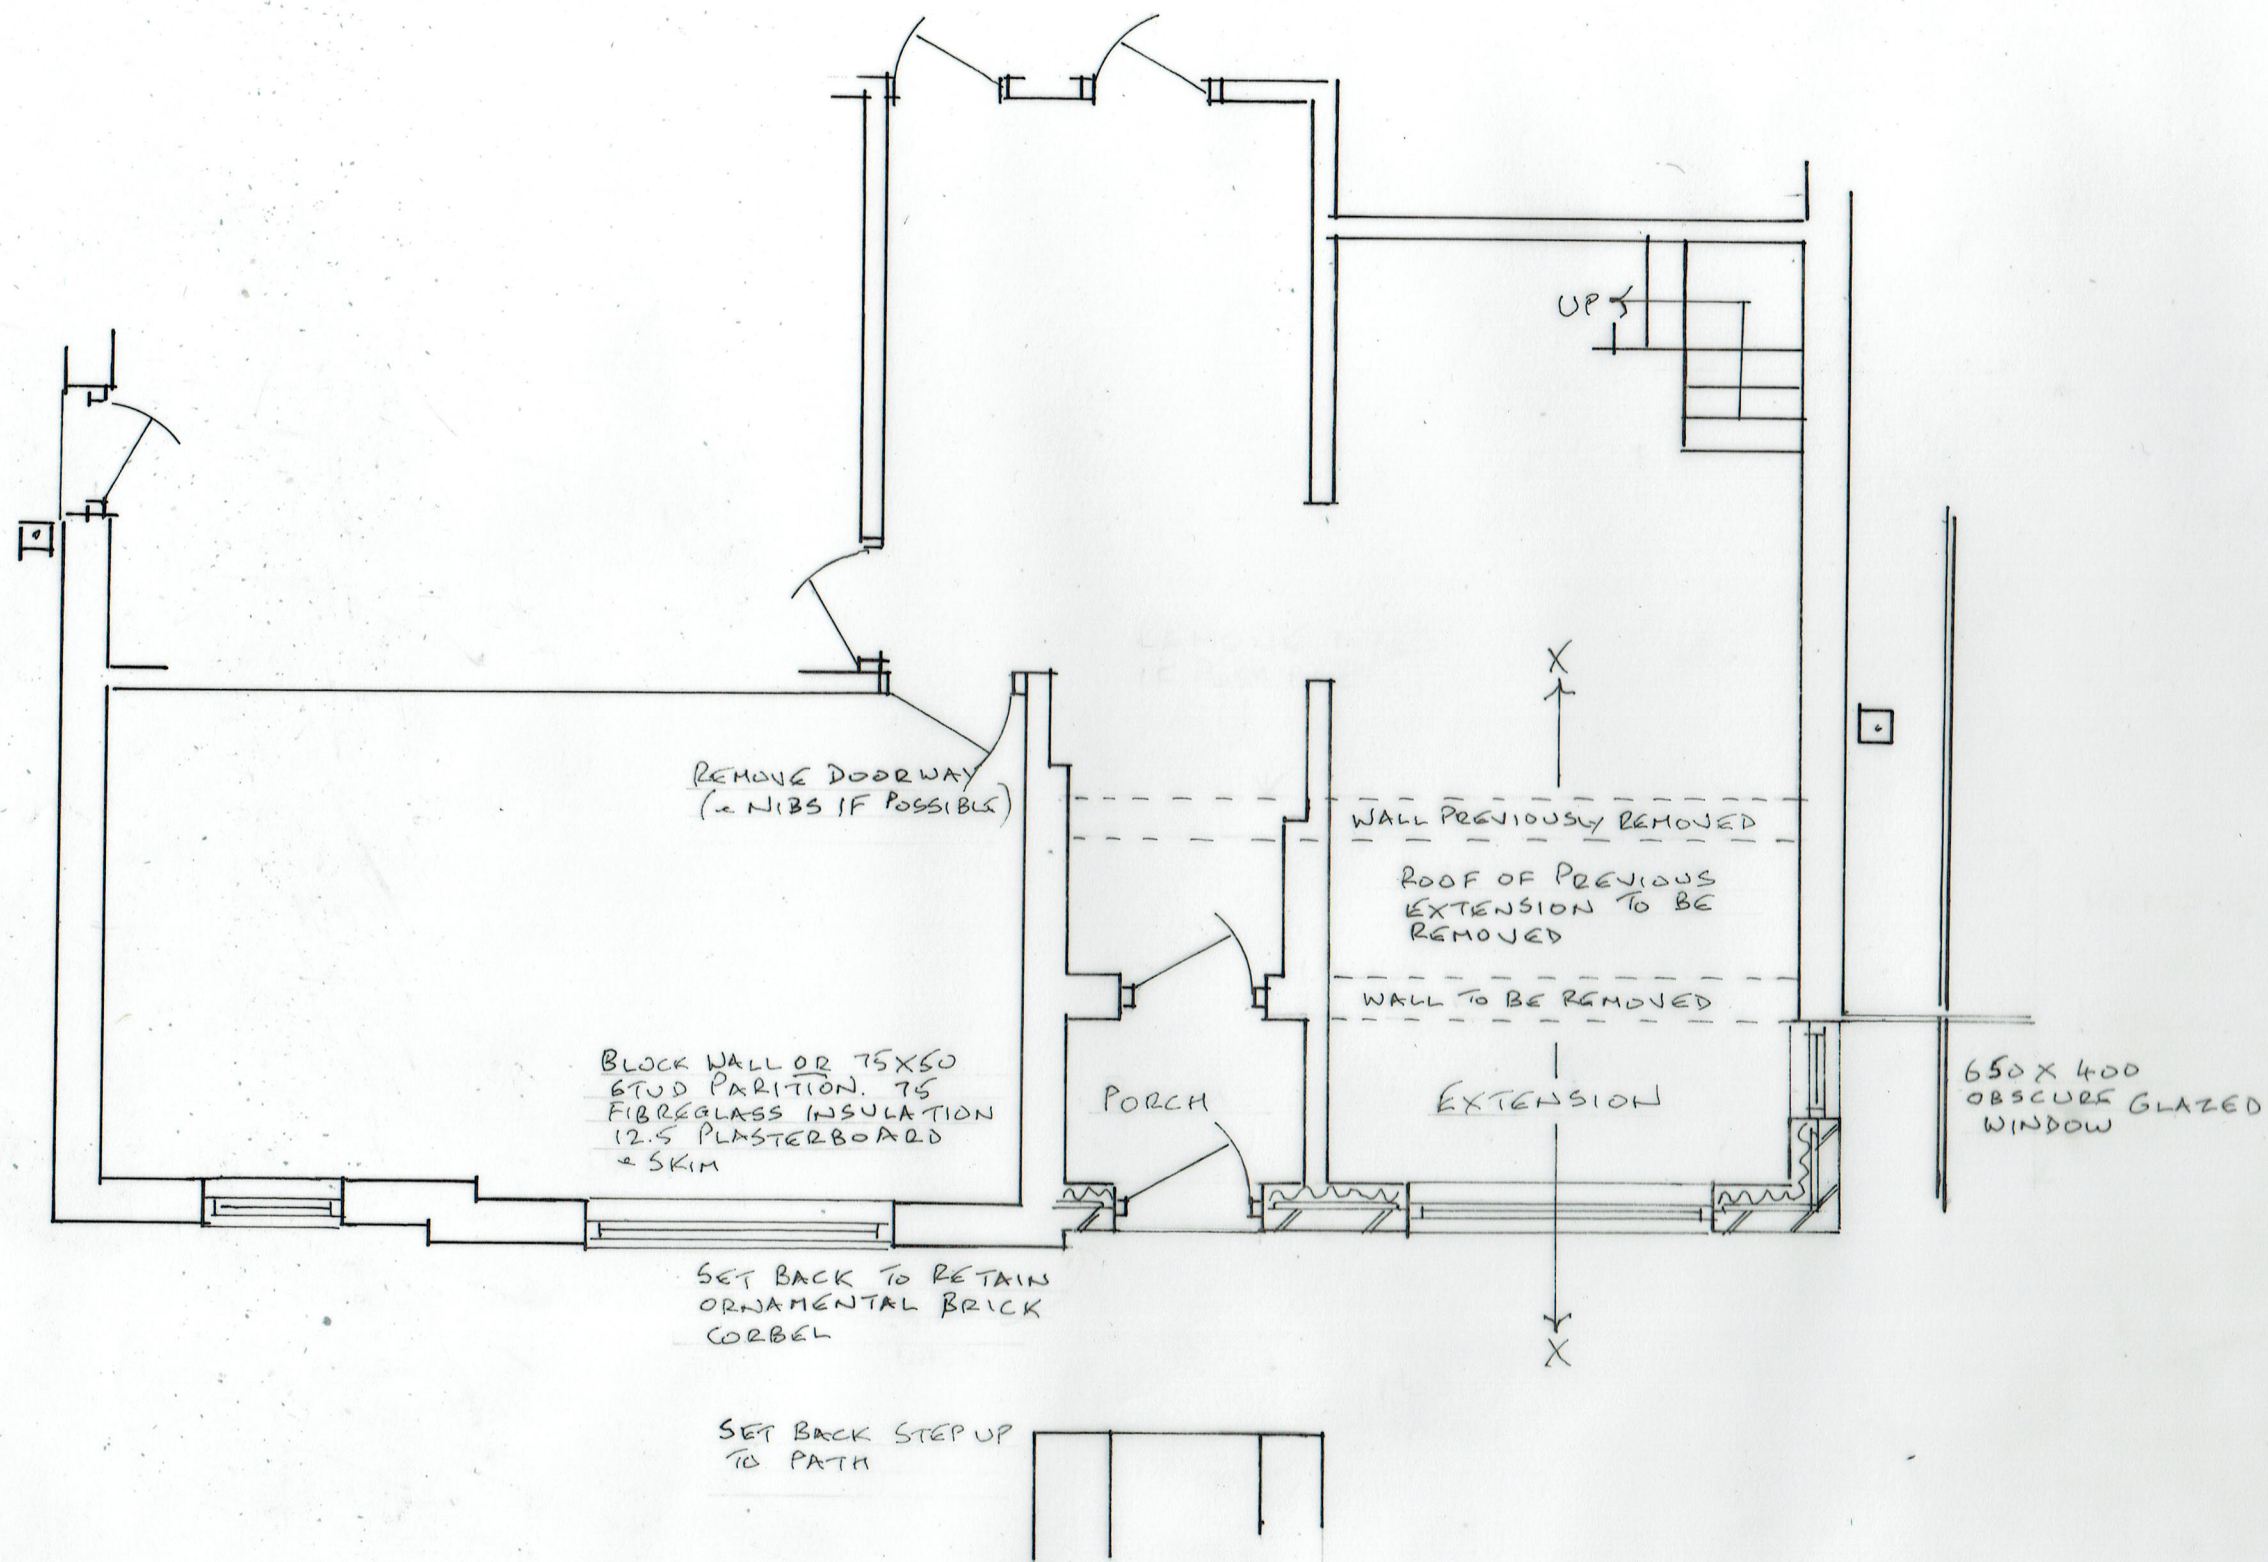

2. PROPOSED PLAN

08/05/2024

24/772/02

SINGLE STOREY FRONT EXTENSION
13 CRAG AVENUE, SUMMERSEAT, BLA 5NZ