


Redbank Playing Fields

Artificial Grass Pitch

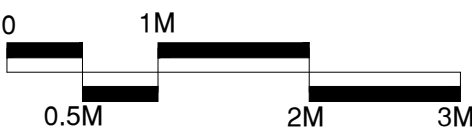

**SSL**
Surfacing Standards Limited
Sports Pitch Consultants

CONSULTANTS
Surfacing Standards Ltd
Office 2, Cragcroft House
Aston Road, Loughborough, LE11 3BX
01530 400112



**Lano**
SPORTS

**CLS**
SPORTS

1. DO NOT SCALE FROM DRAWING. ALL DIMENSIONS TO BE CHECKED ON SITE PRIOR TO COMMENCEMENT OF WORKS.

2. THIS DRAWING IS COPYRIGHT TO SURFACING STANDARDS LTD.


3. ALL PERSONNEL SHOULD BE AWARE OF THE HEALTH AND SAFETY PLAN WHICH IS RETAINED IN THE SITE MANAGERS OFFICE.

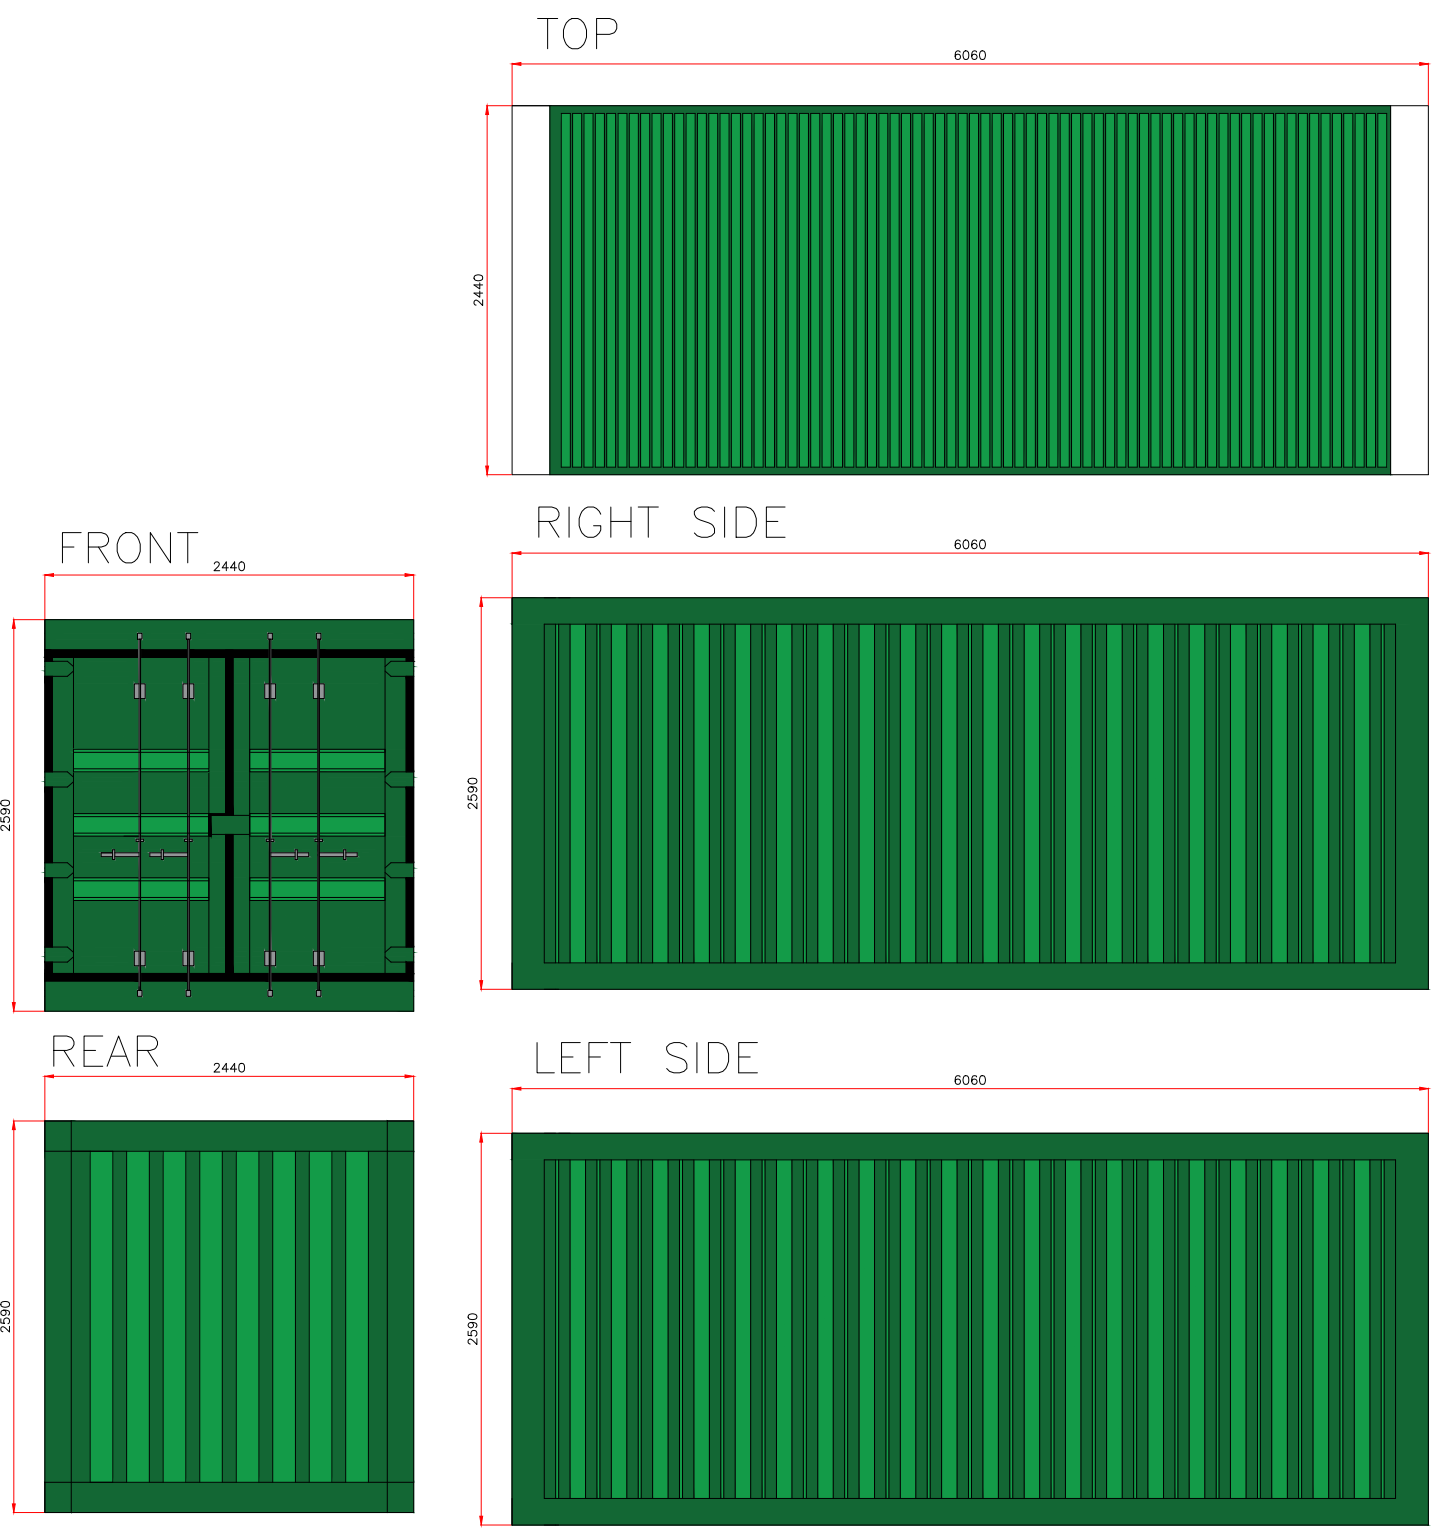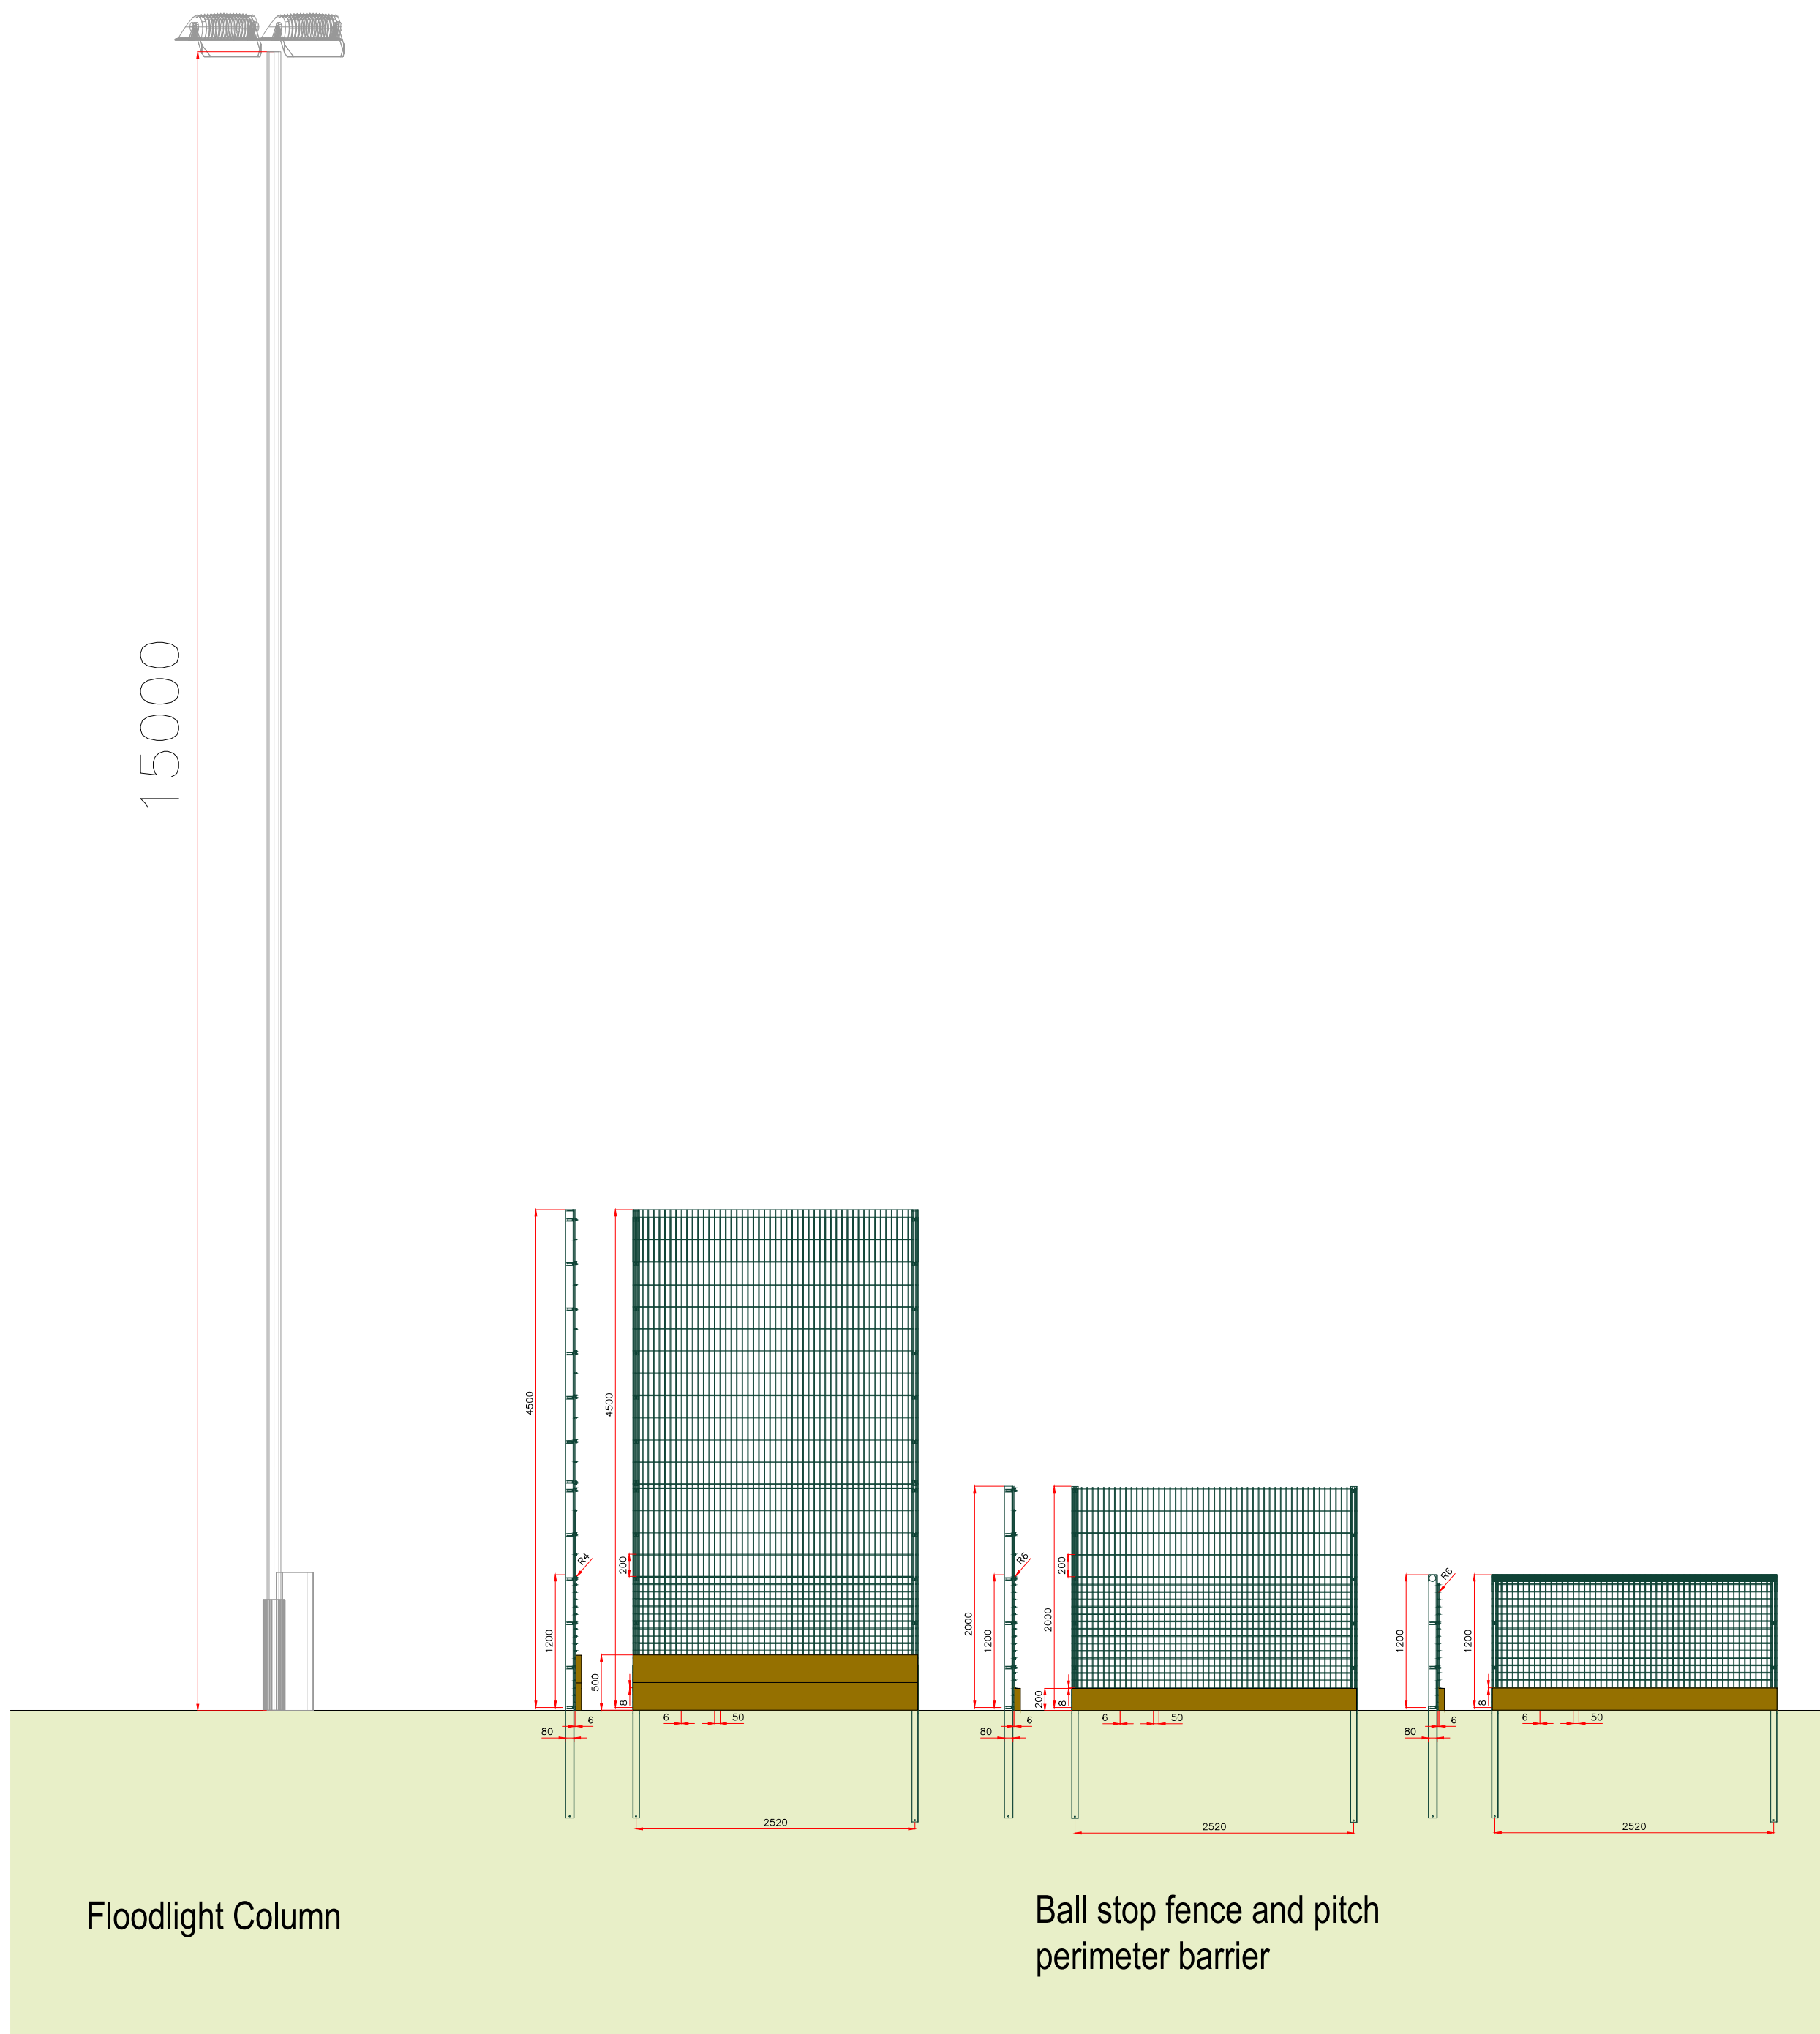

Maintenance Steel
Storage Container

00	PLANNING ISSUE	ME	WB	10.05.22
REV	DESCRIPTION	REV	CK	DATE

**Surfacing Standards Limited**
SPORTS PITCH CONSULTANTS

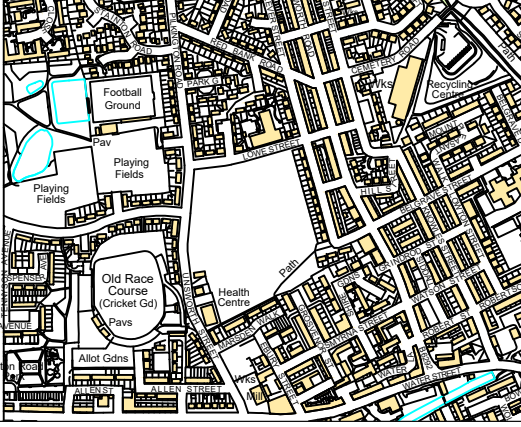

AUTHOR
ME

TITLE
Redbank Playing Fields
Artificial Grass Pitch
Proposed AGP Elevation

PROJECT	SCALE	SIZE
CLS017	1:50	A1

DRAWING No	REVISION
05	00