



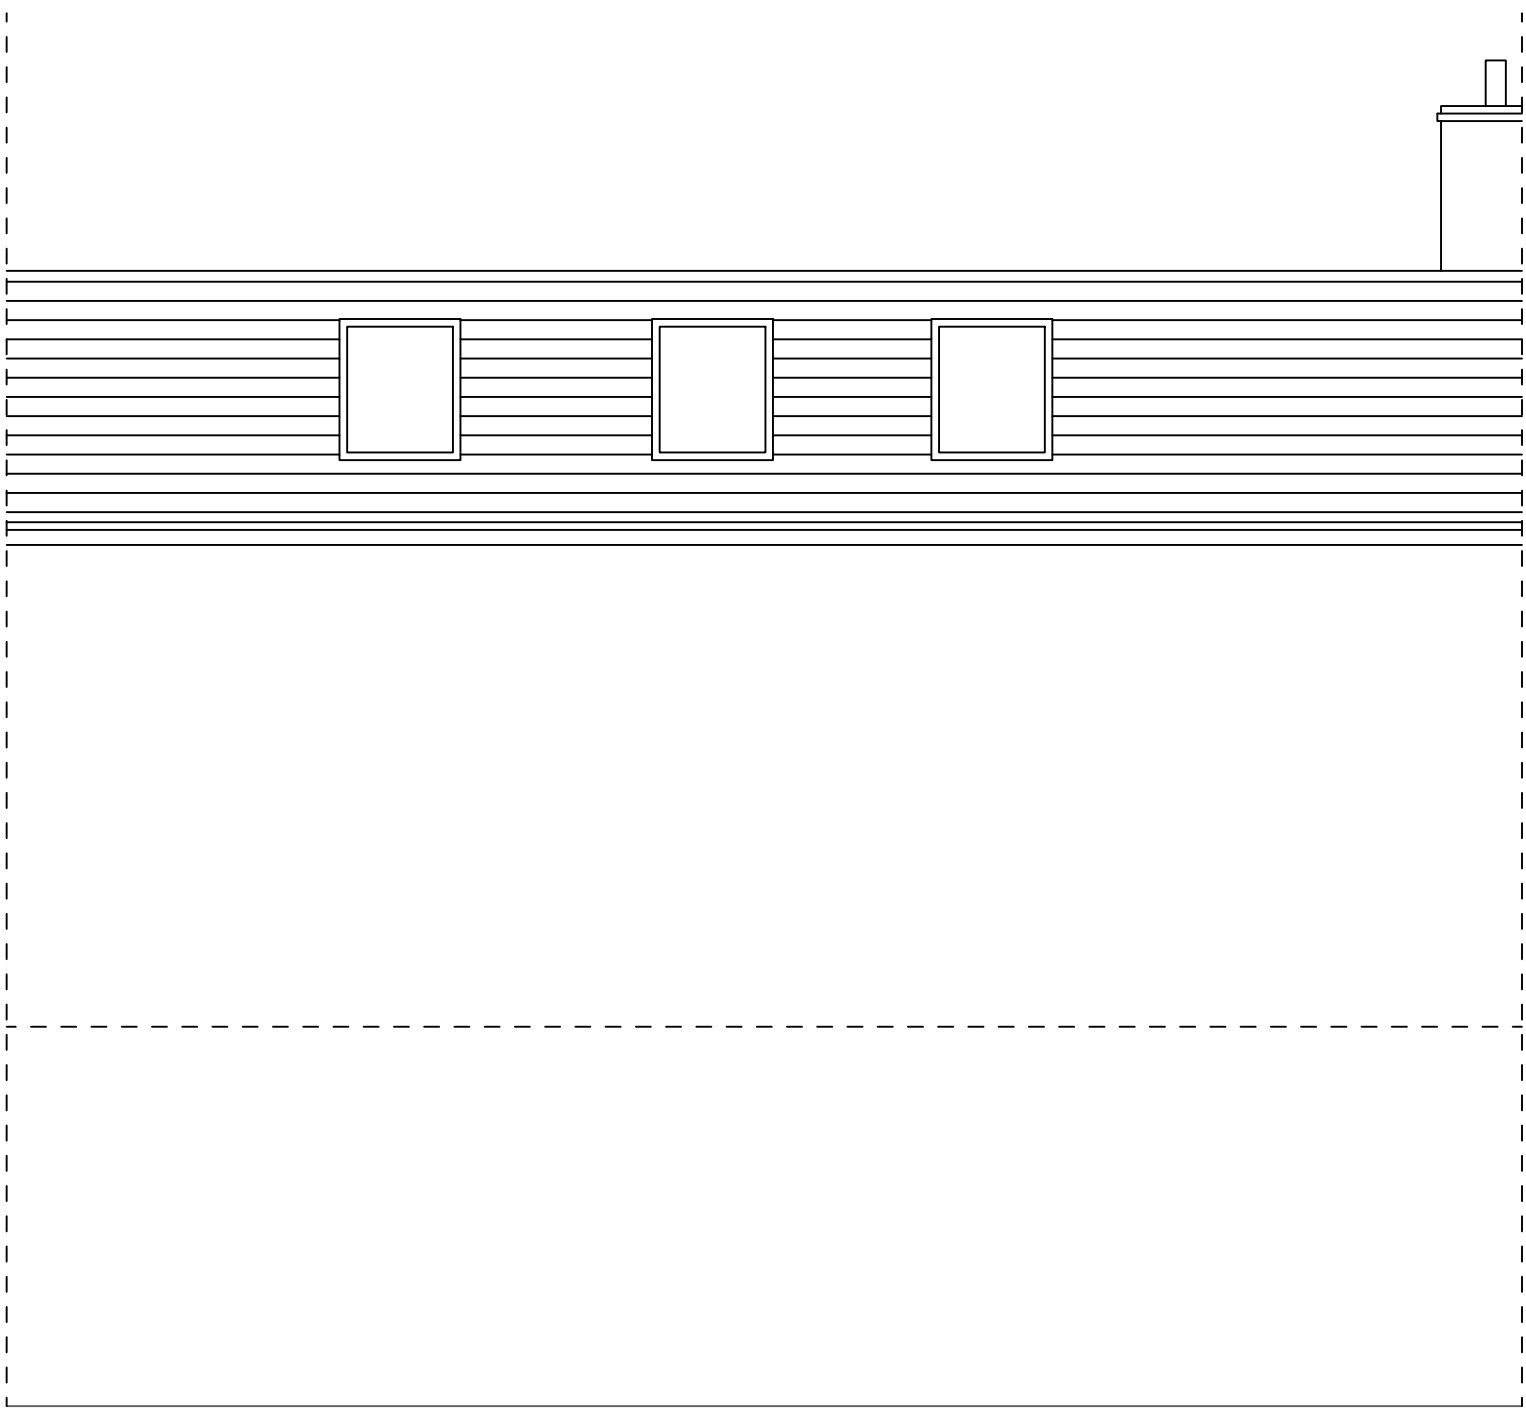


PROPOSED—FRONT—ELEVATION



PROPOSED—REAR—ELEVATION

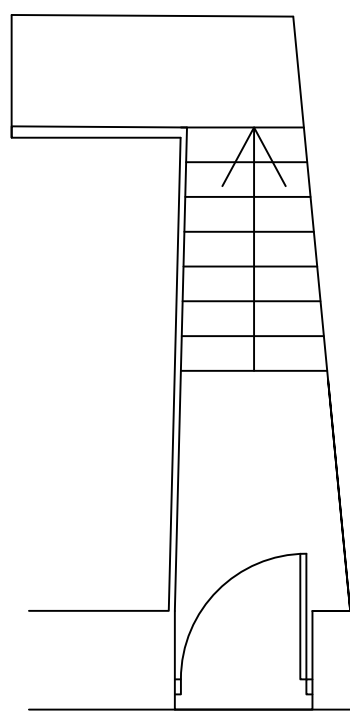

Existing entrance

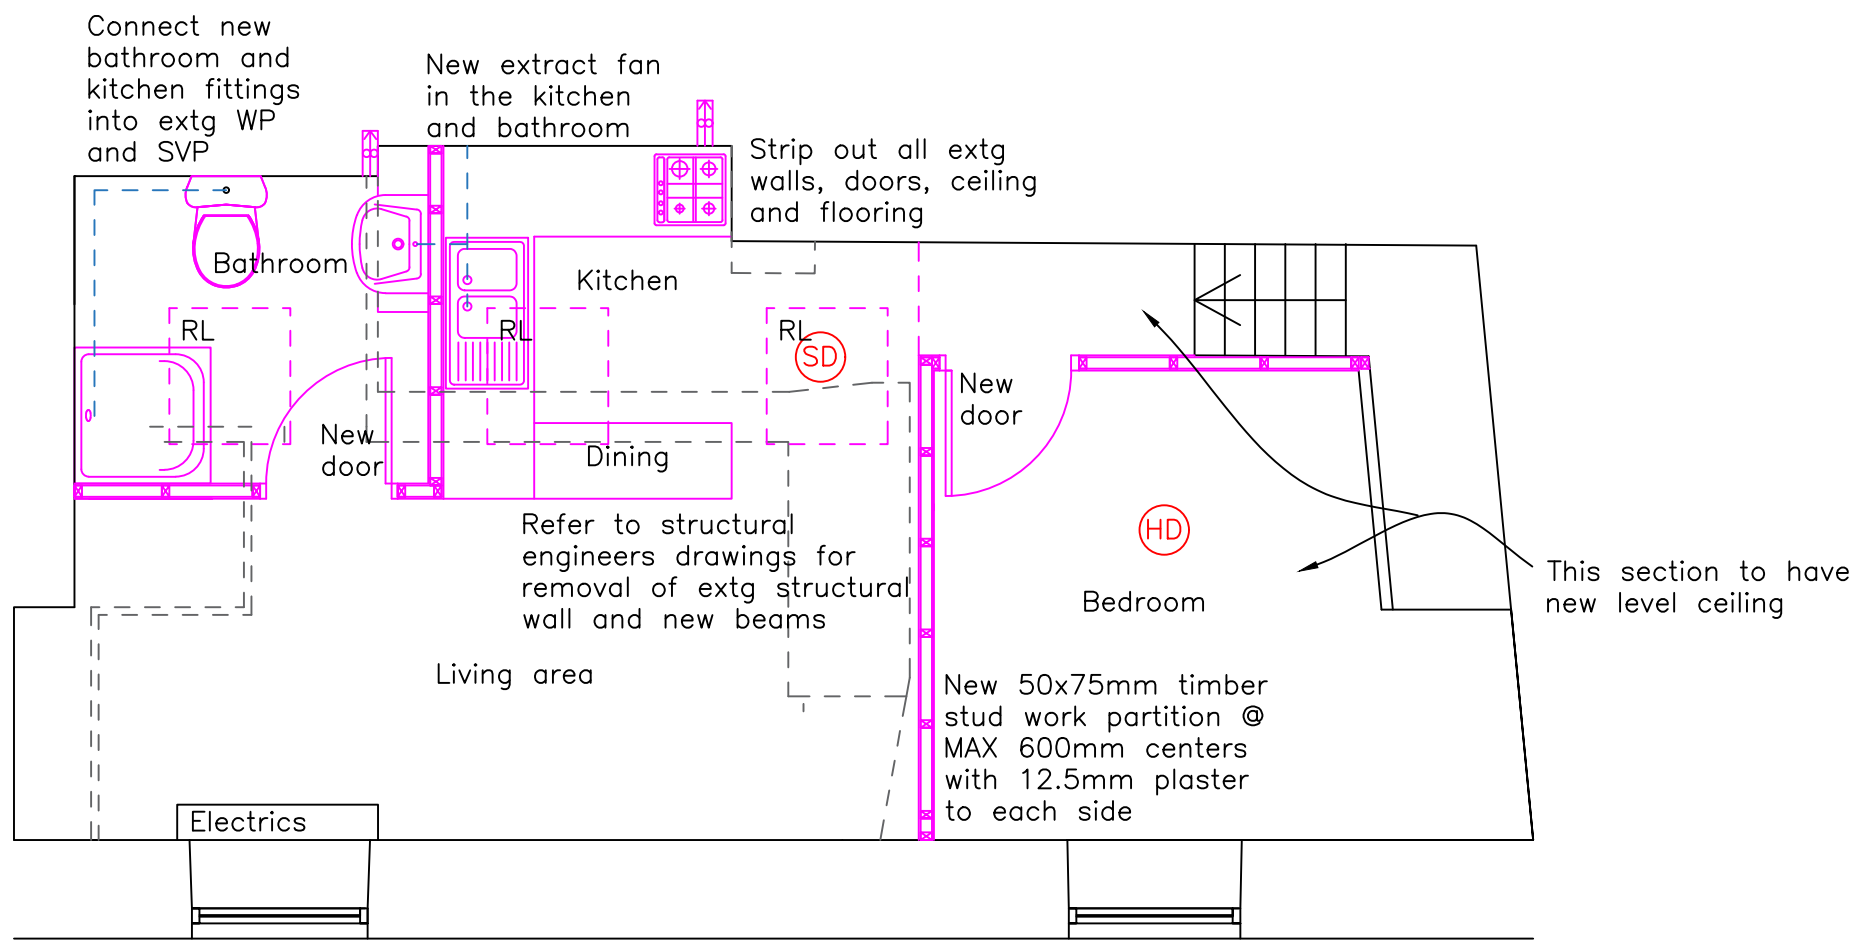

Scheme 3 floor plan



Project Name and Address
RENOVATION
84BRIDGESTREET
RAMSBOTTOM

Project	84BRIDGESTREET	Sheet	W100
Date	10.06.2024		
Scale	1:50@A1		