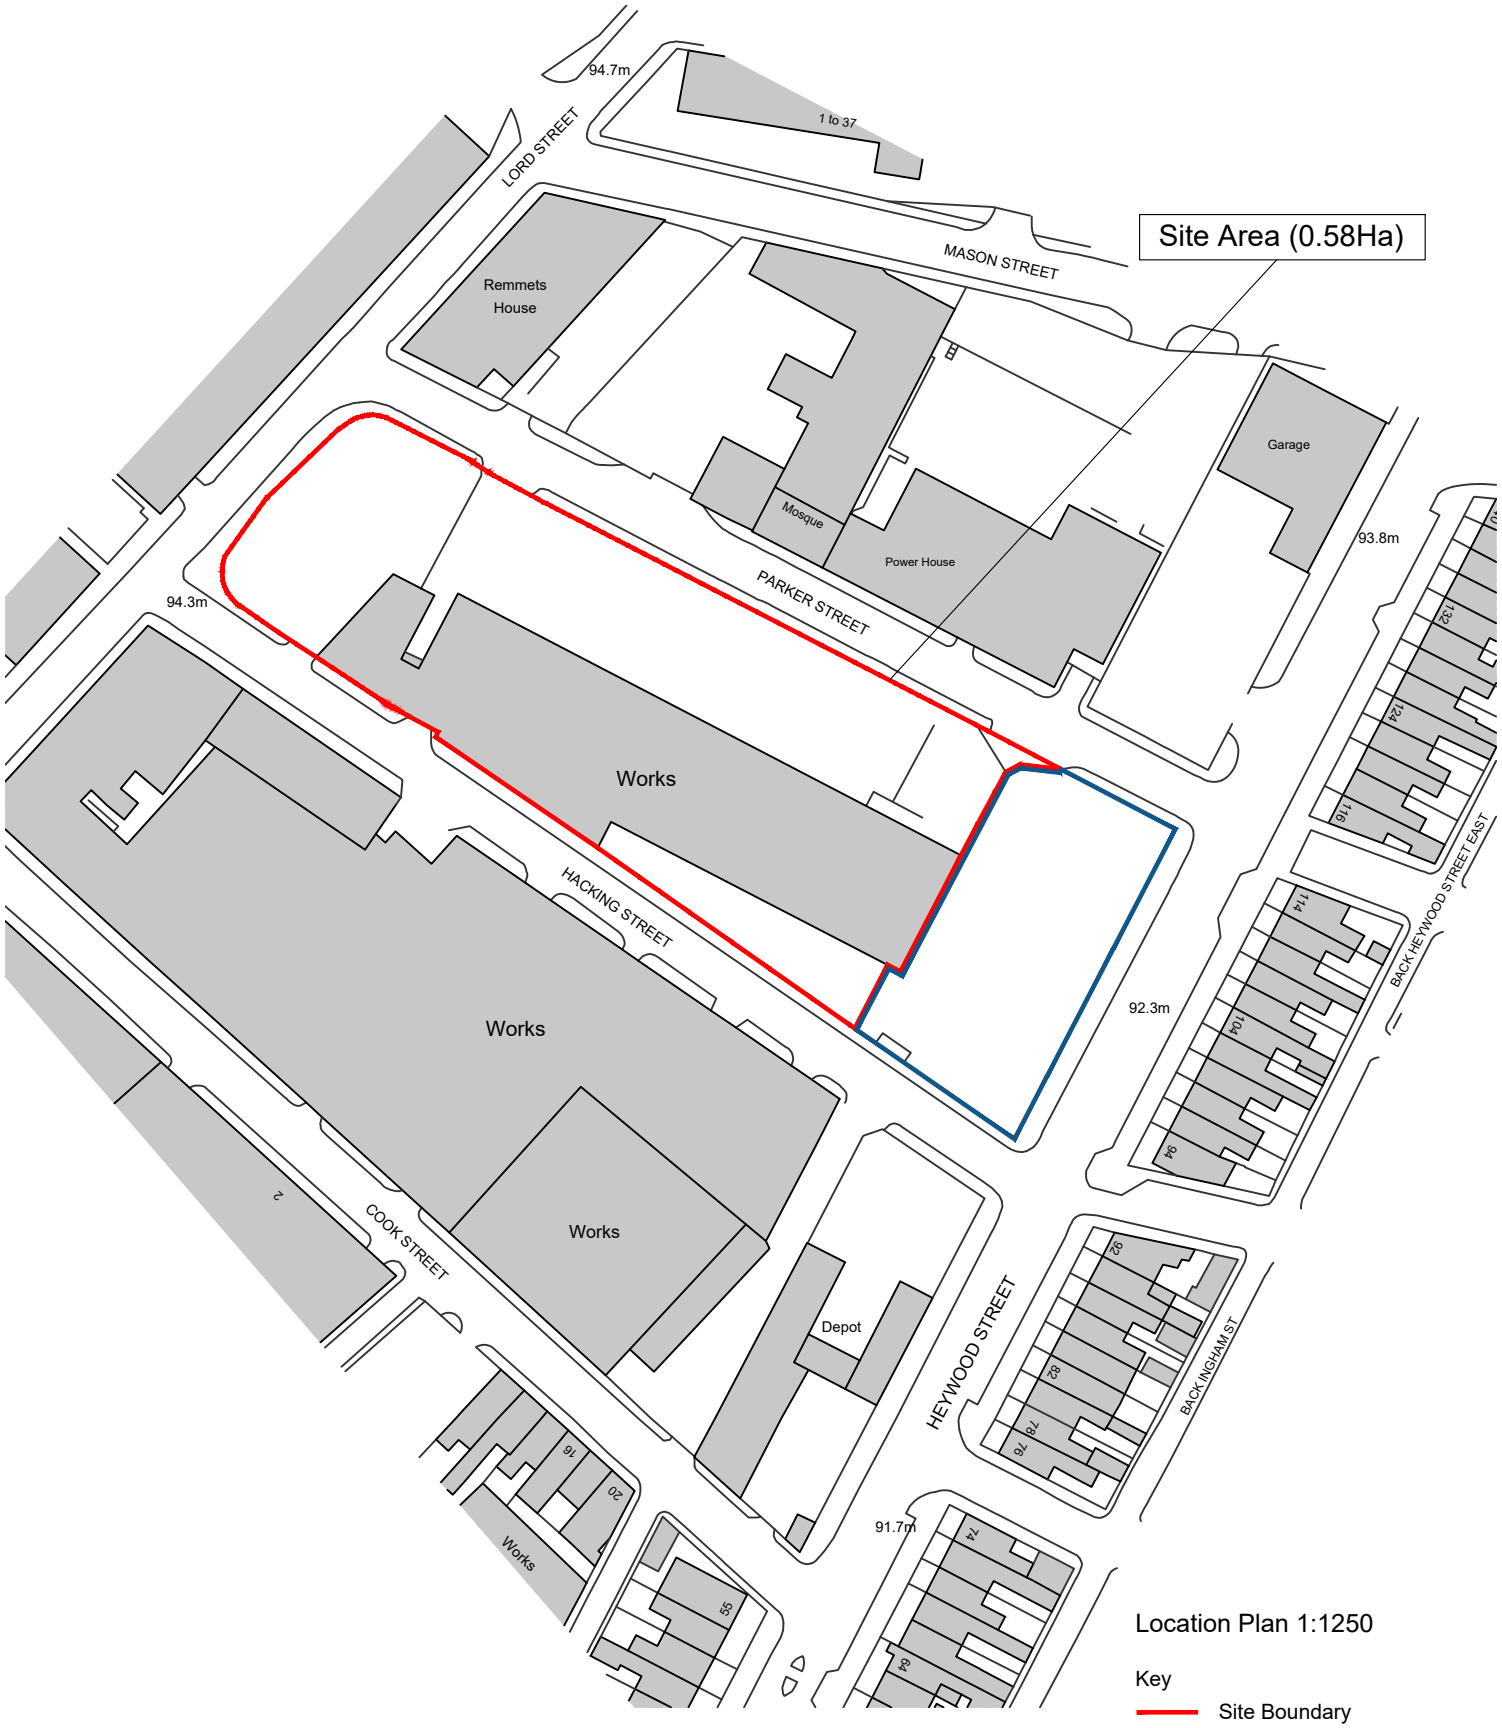


Location Plan 1:250

Key

- Site Boundary
- Land Owned by Applicant
- Existing Buildings

N

Ordnance Survey, (c) Crown Copyright 2022. All rights reserved. Licence number 100022432

scale 1:1250 0 50m

Client: Wallwork Heat Treatment Limited	Project: Wallwork Heat Treatment Limited			Drawing Name: Location Plan								
TRIANGLE ARCHITECTS	Date:		Scale @ A4:	Project Number:		Drawing Number:			Drawing Purpose:		Revision:	
	OCT 22		1:1250	22-032		3000			PLANNING		P01	
	Drawn:	Checked:	Status:	Project	Originator	Vol/Sys	Level	Type	Role	Number		
	KG	HR		WHT - TRI - ZZ - 00 - DR - A - 3000								

Tel: 0161 272 3500
E-mail: studio@trianglearchitects.co.uk
Web: www.trianglearchitects.co.uk
Twitter: @TriangleArch
Raven House,
113 Fairfield Street,
Manchester,
M12 6EL

©TRIANGLE ARCHITECTS LIMITED