




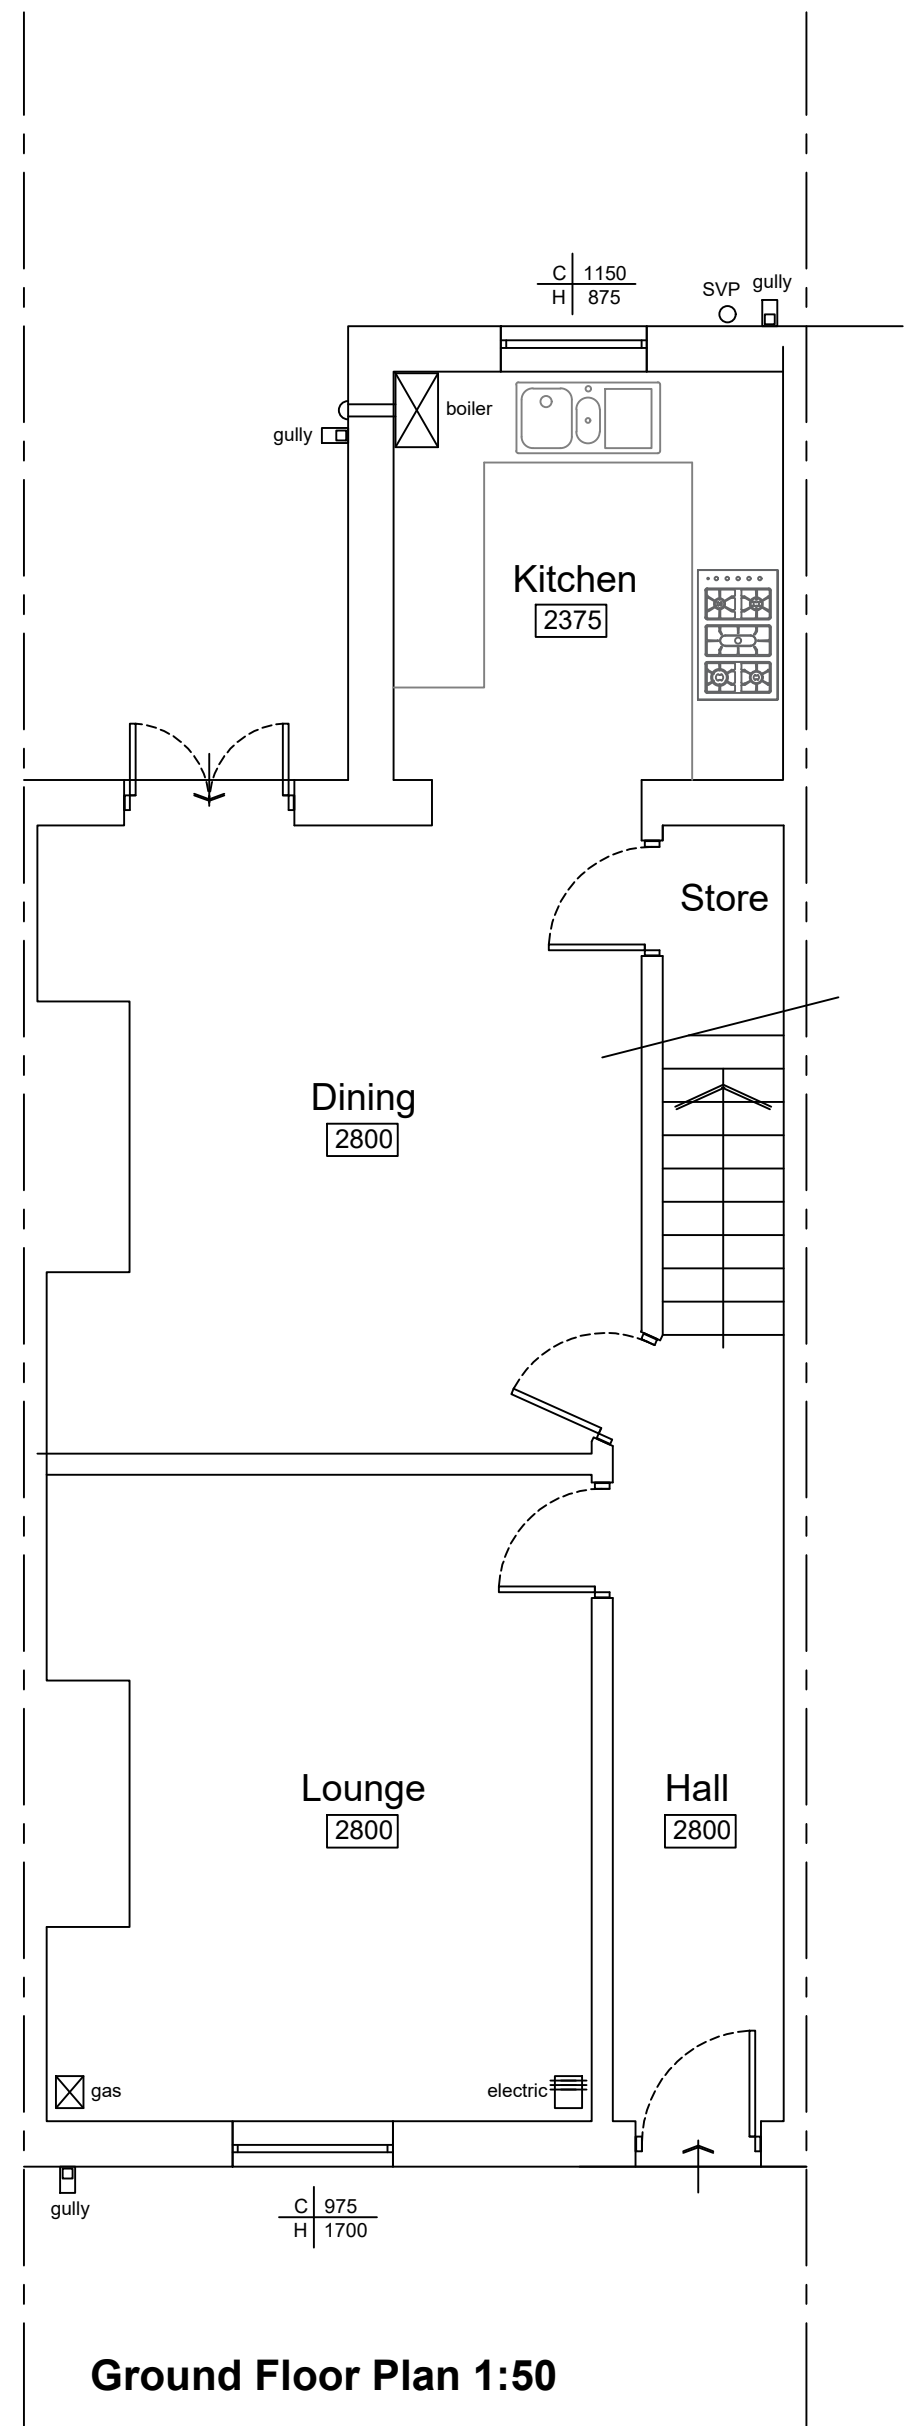


Ground Floor Plan 1:50

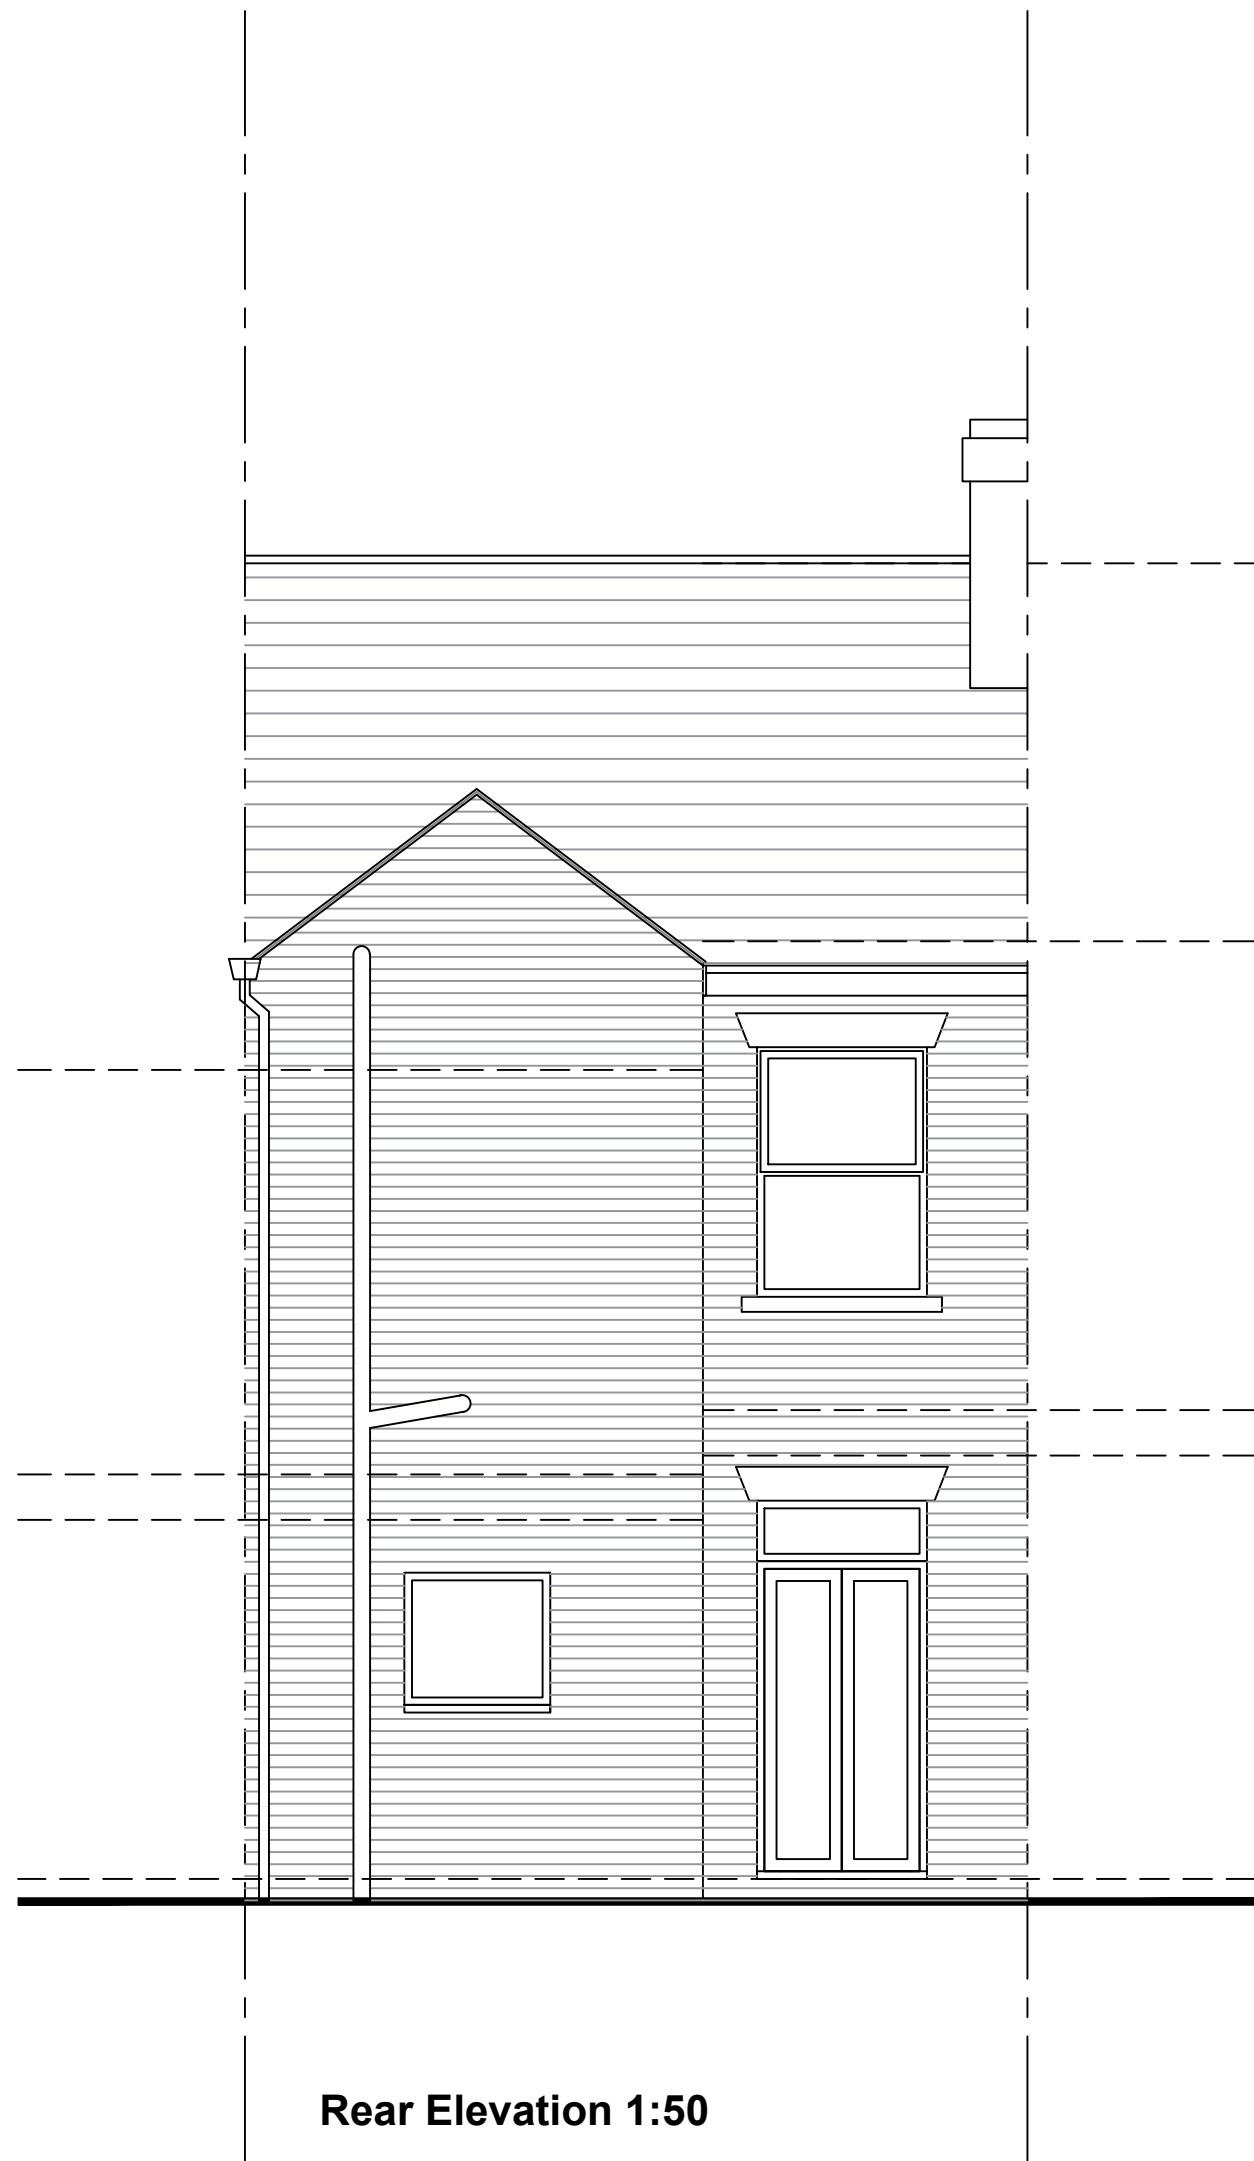

Rear Elevation 1:50

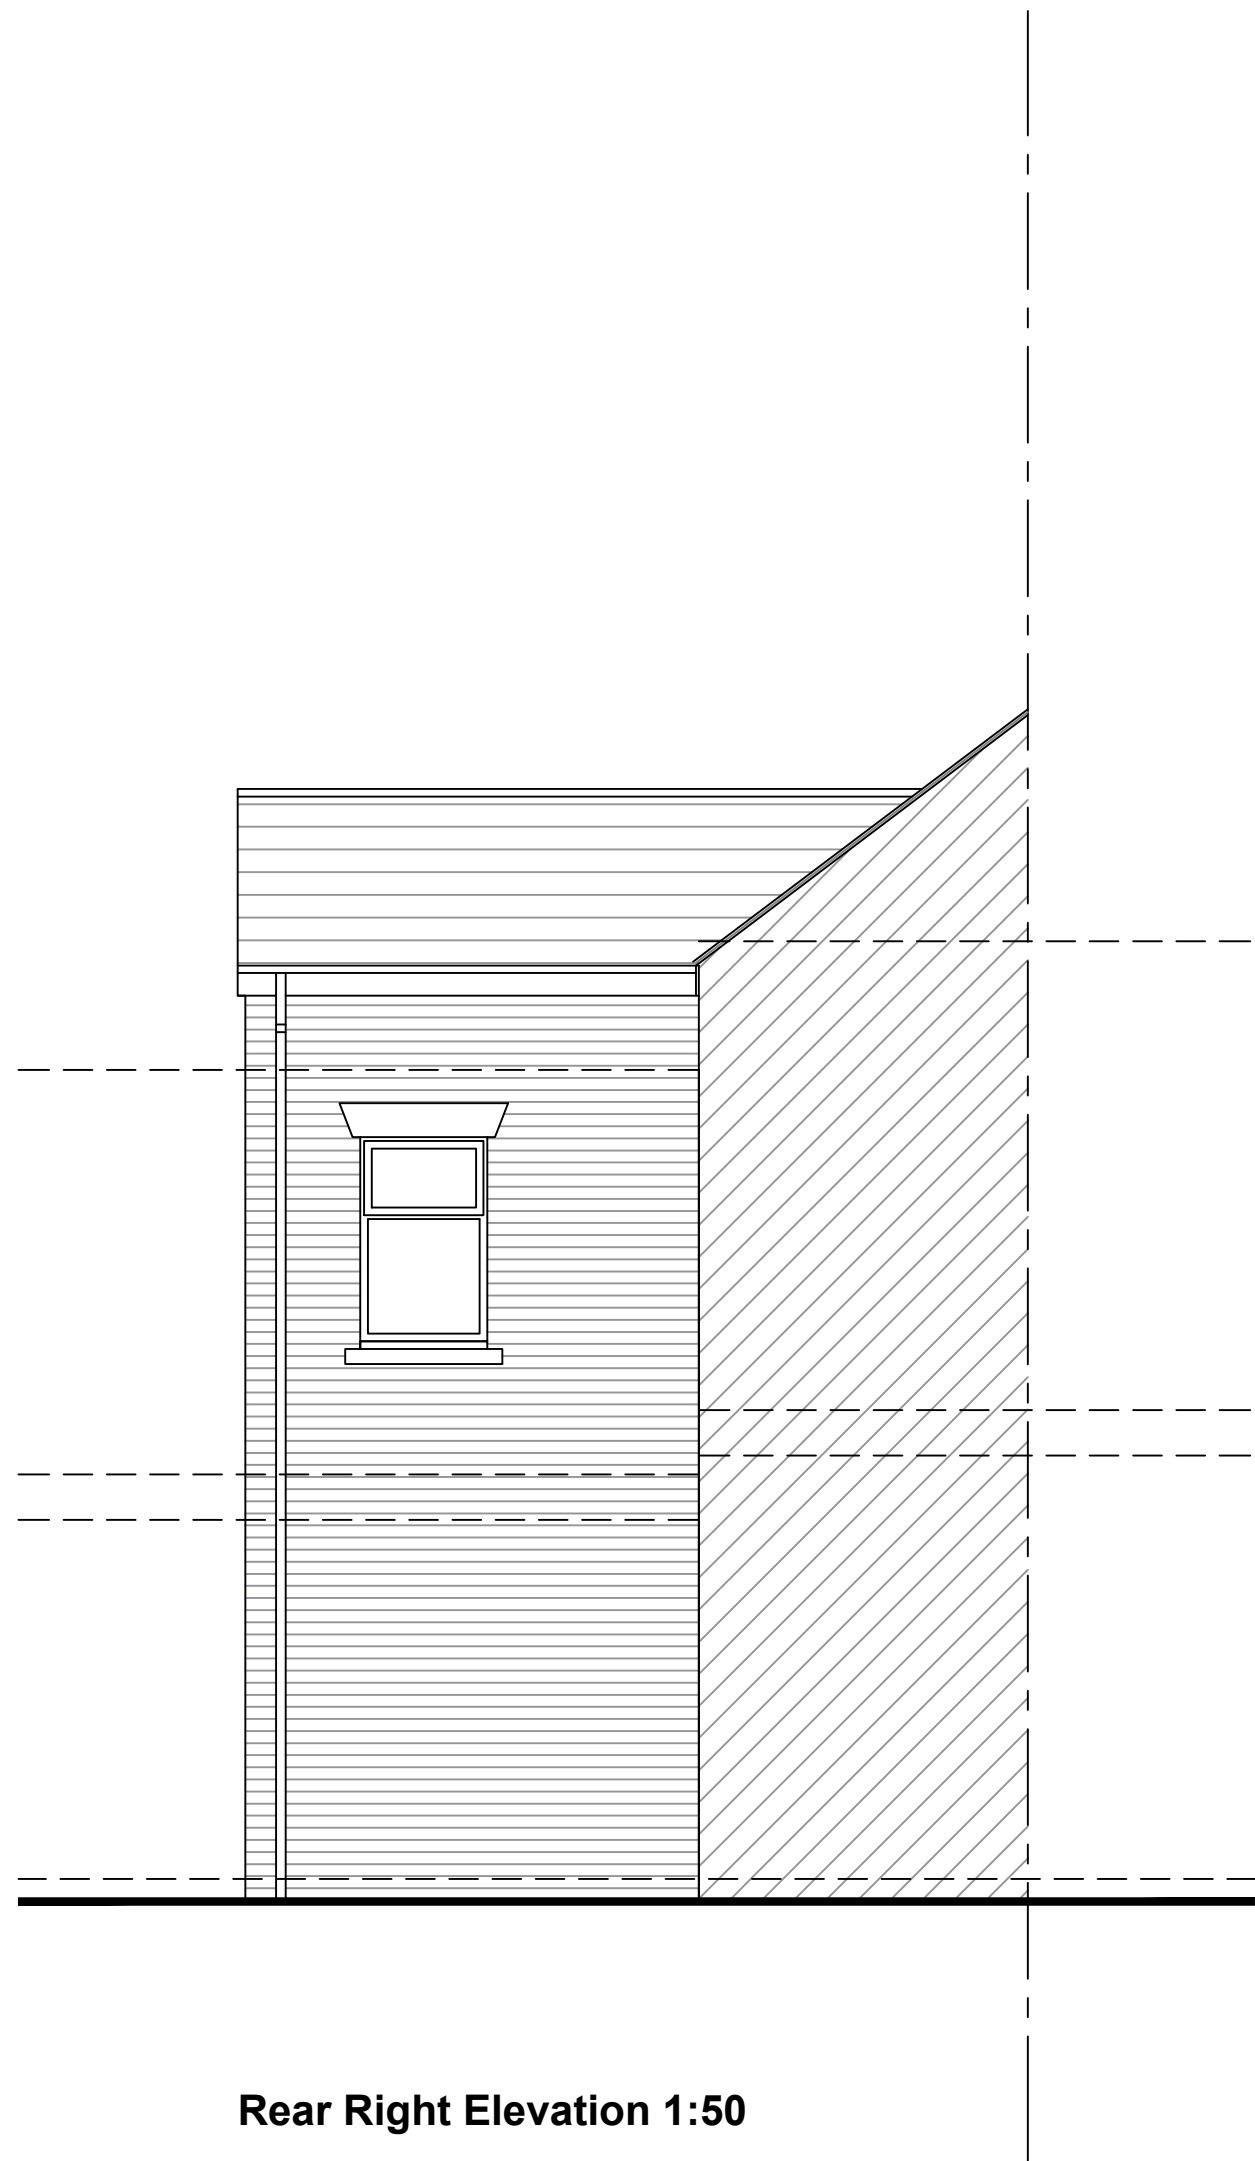


Rear Right Elevation 1:50

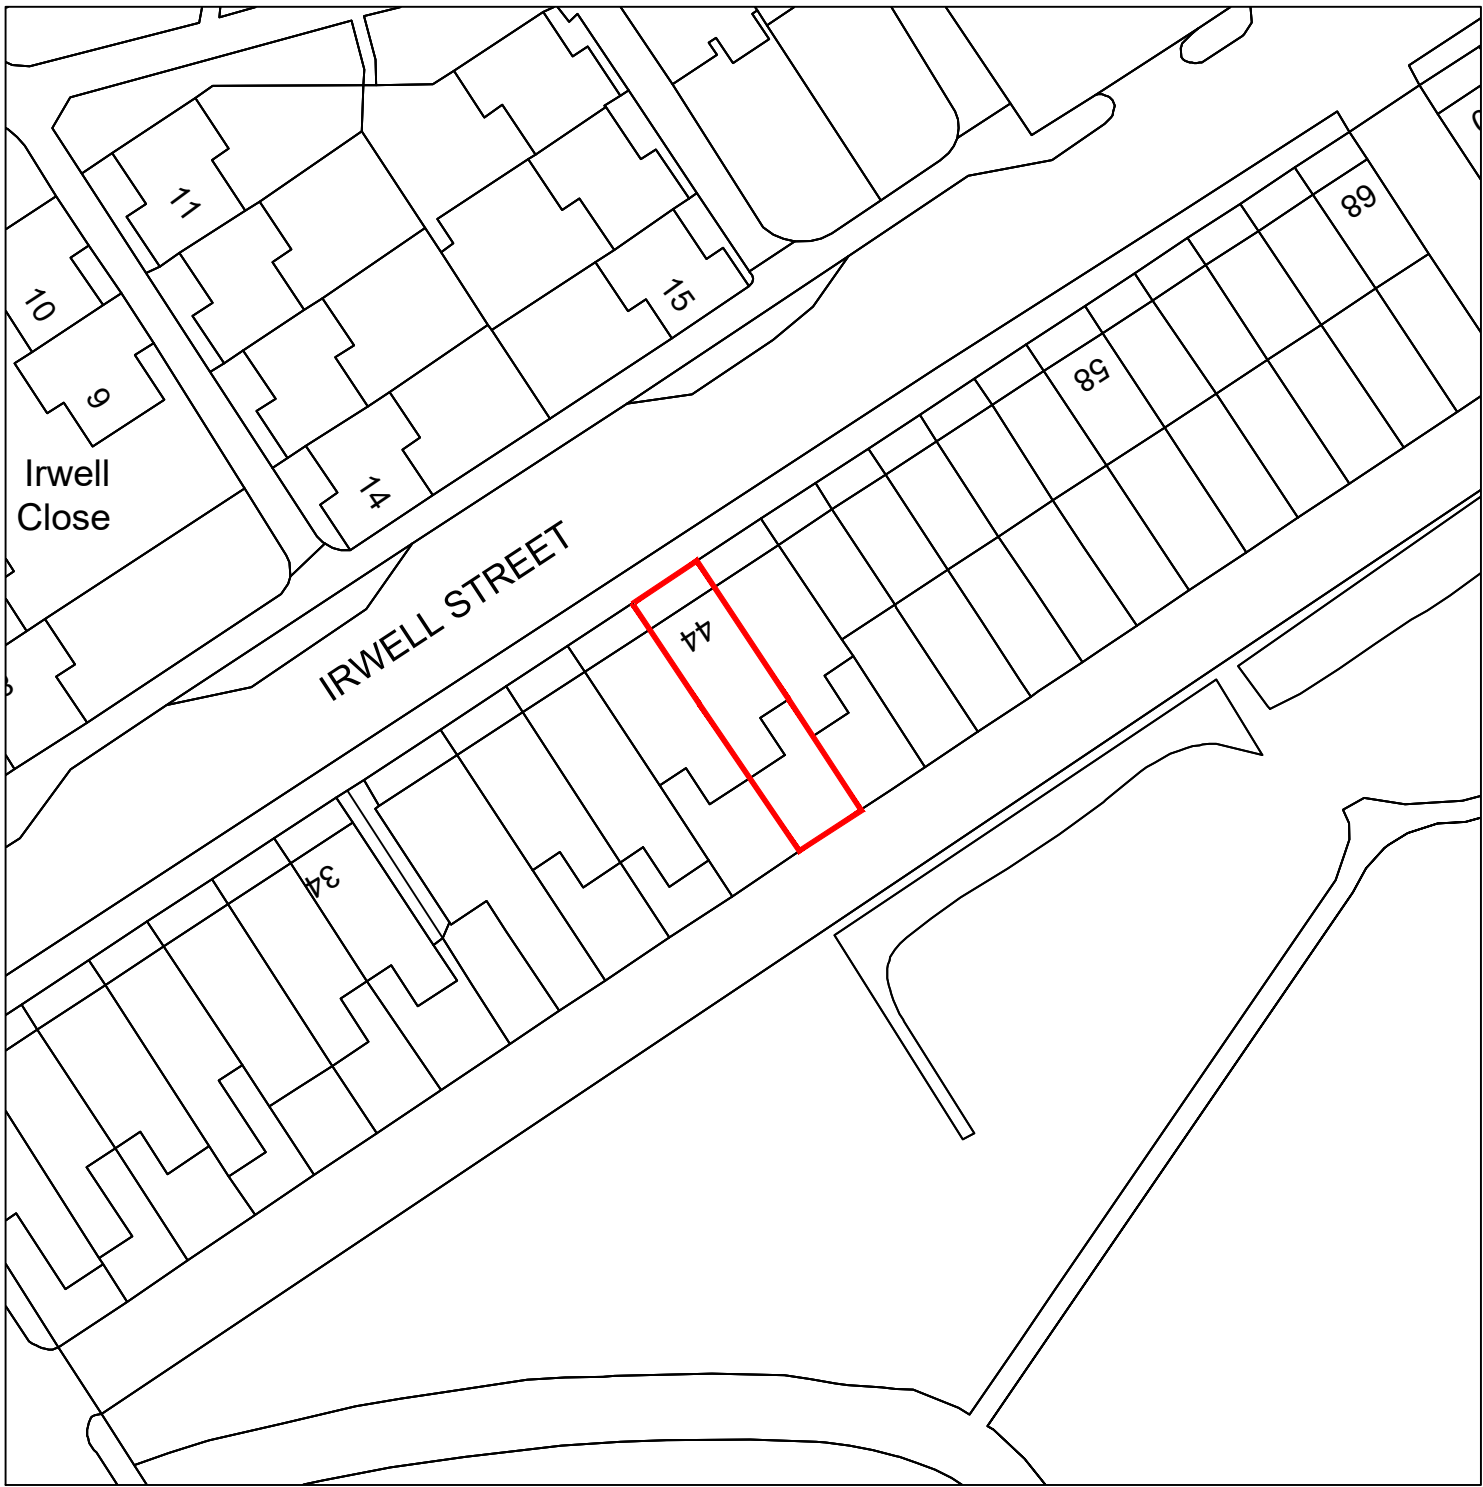

Site Location Plan 1:500



Site Location Plan 1:1250

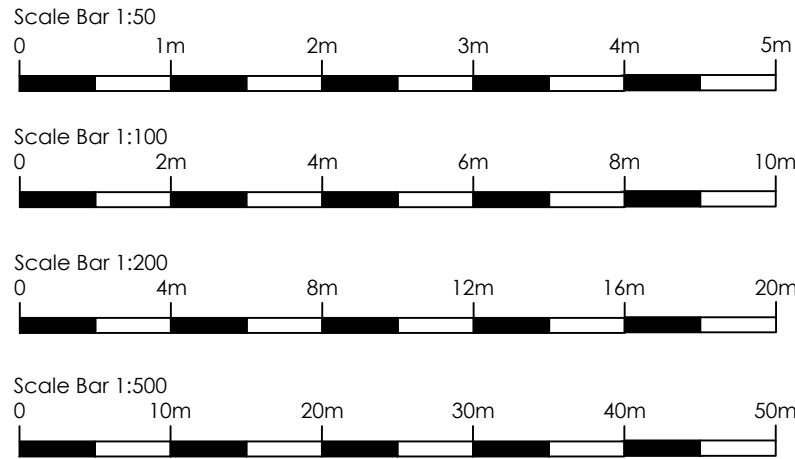

44 IRWELL STREET, RADCLIFFE, M26 1LR

This drawing is the copyrighted. Contractors must check all dimensions on site.

Rev	Date	Description
-	-	-

job
44 Irwell Street, Radcliffe, M26 1LR

title
Existing Plans & Elevations

Paul & Rachel Mercer

date
10/24

scale
1:100 1:50 @ A1

revision

A	B	C	D	E
---	---	---	---	---

01