

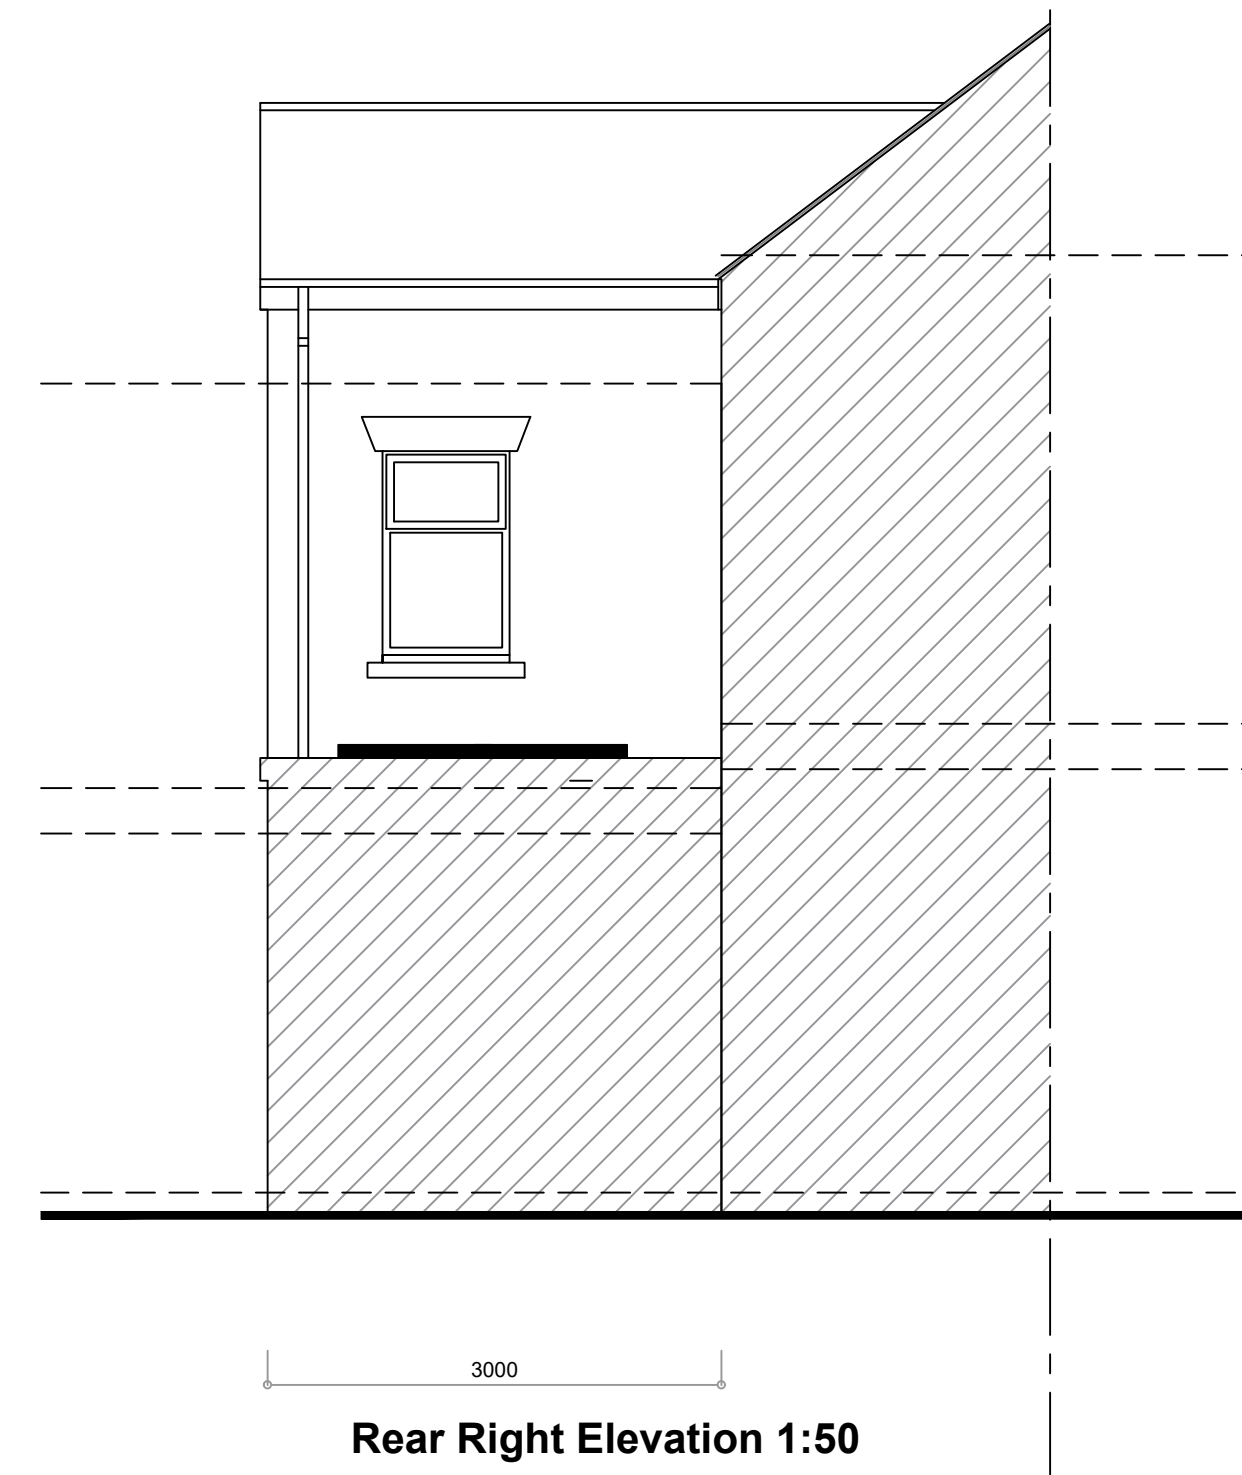
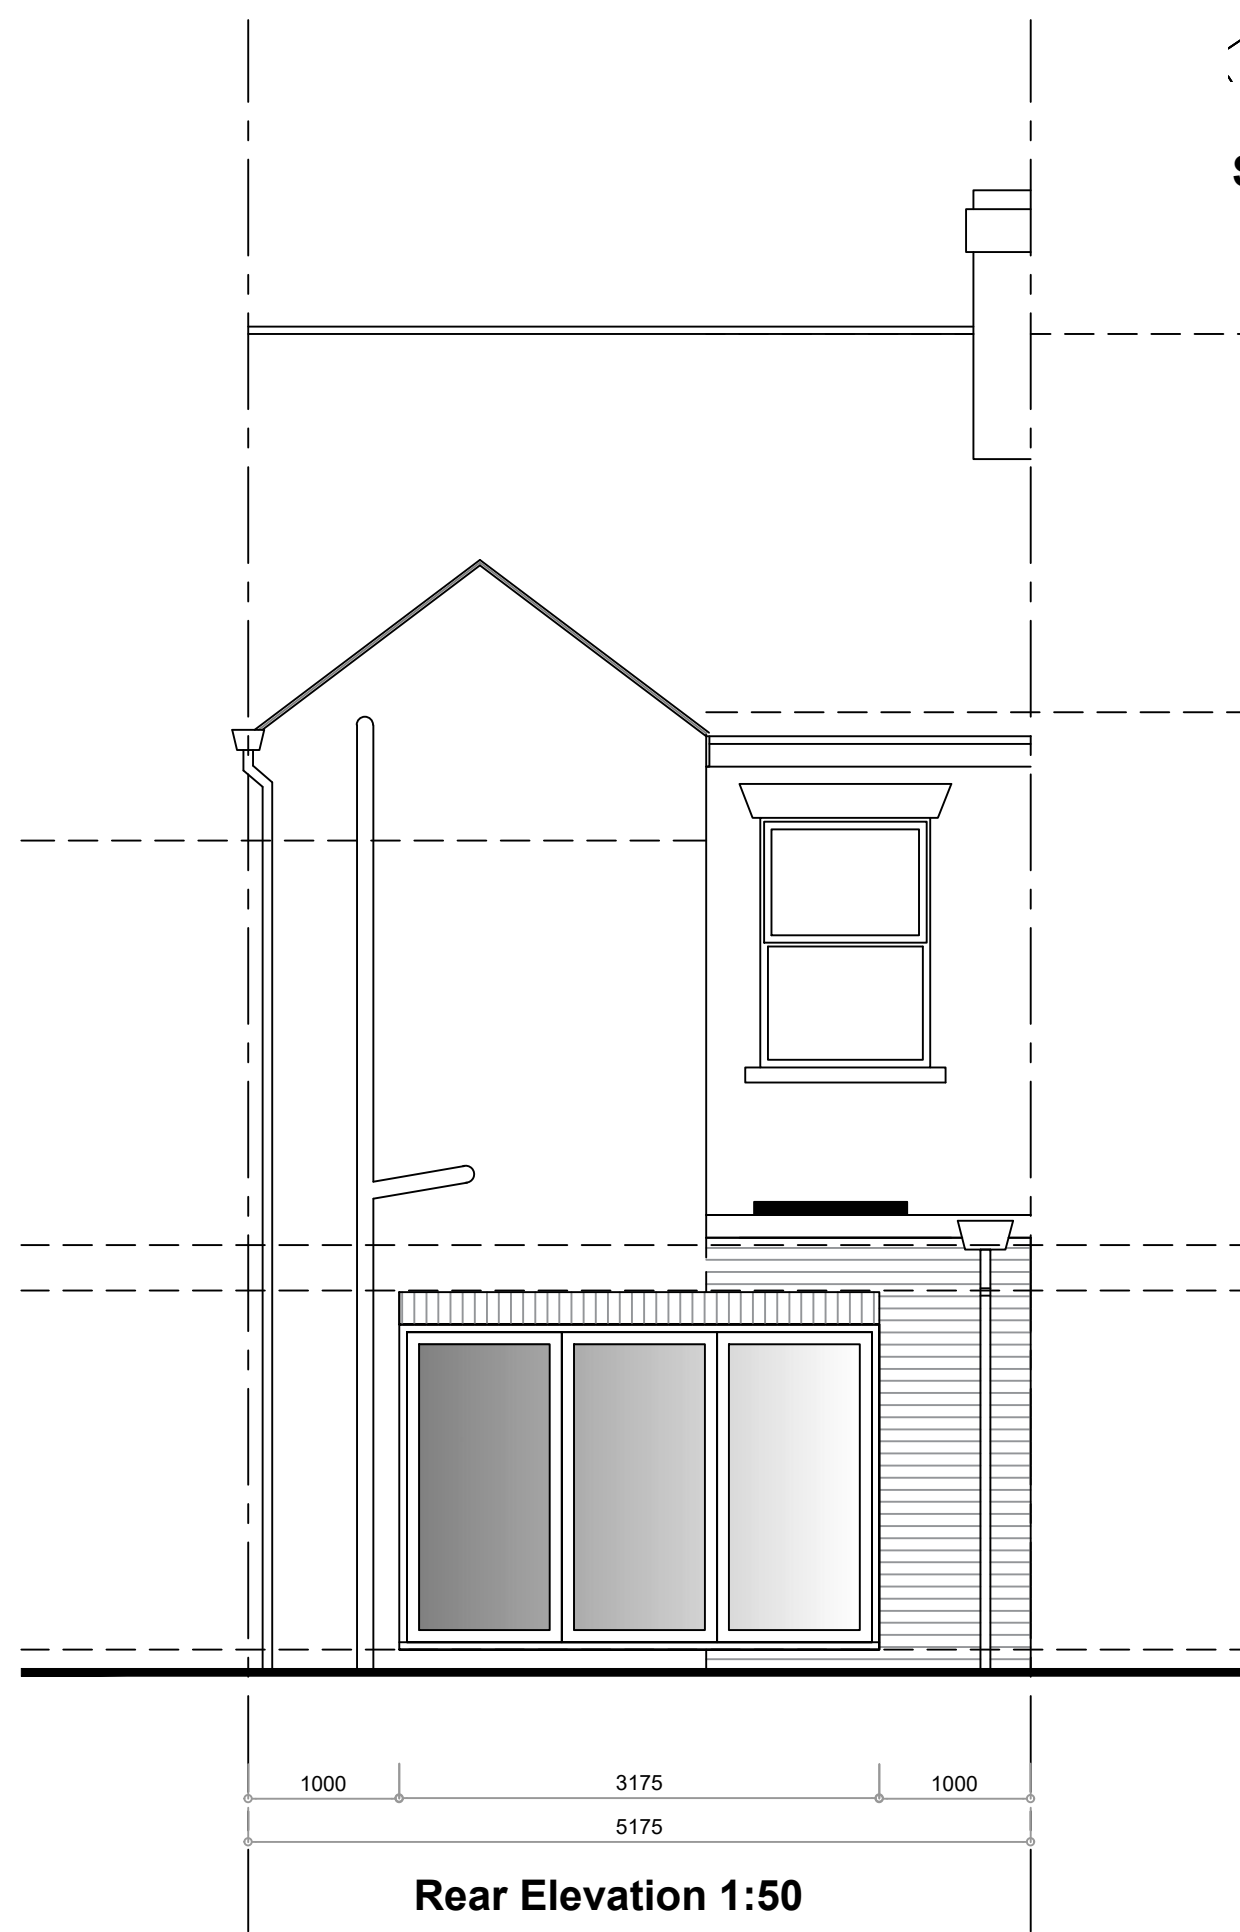
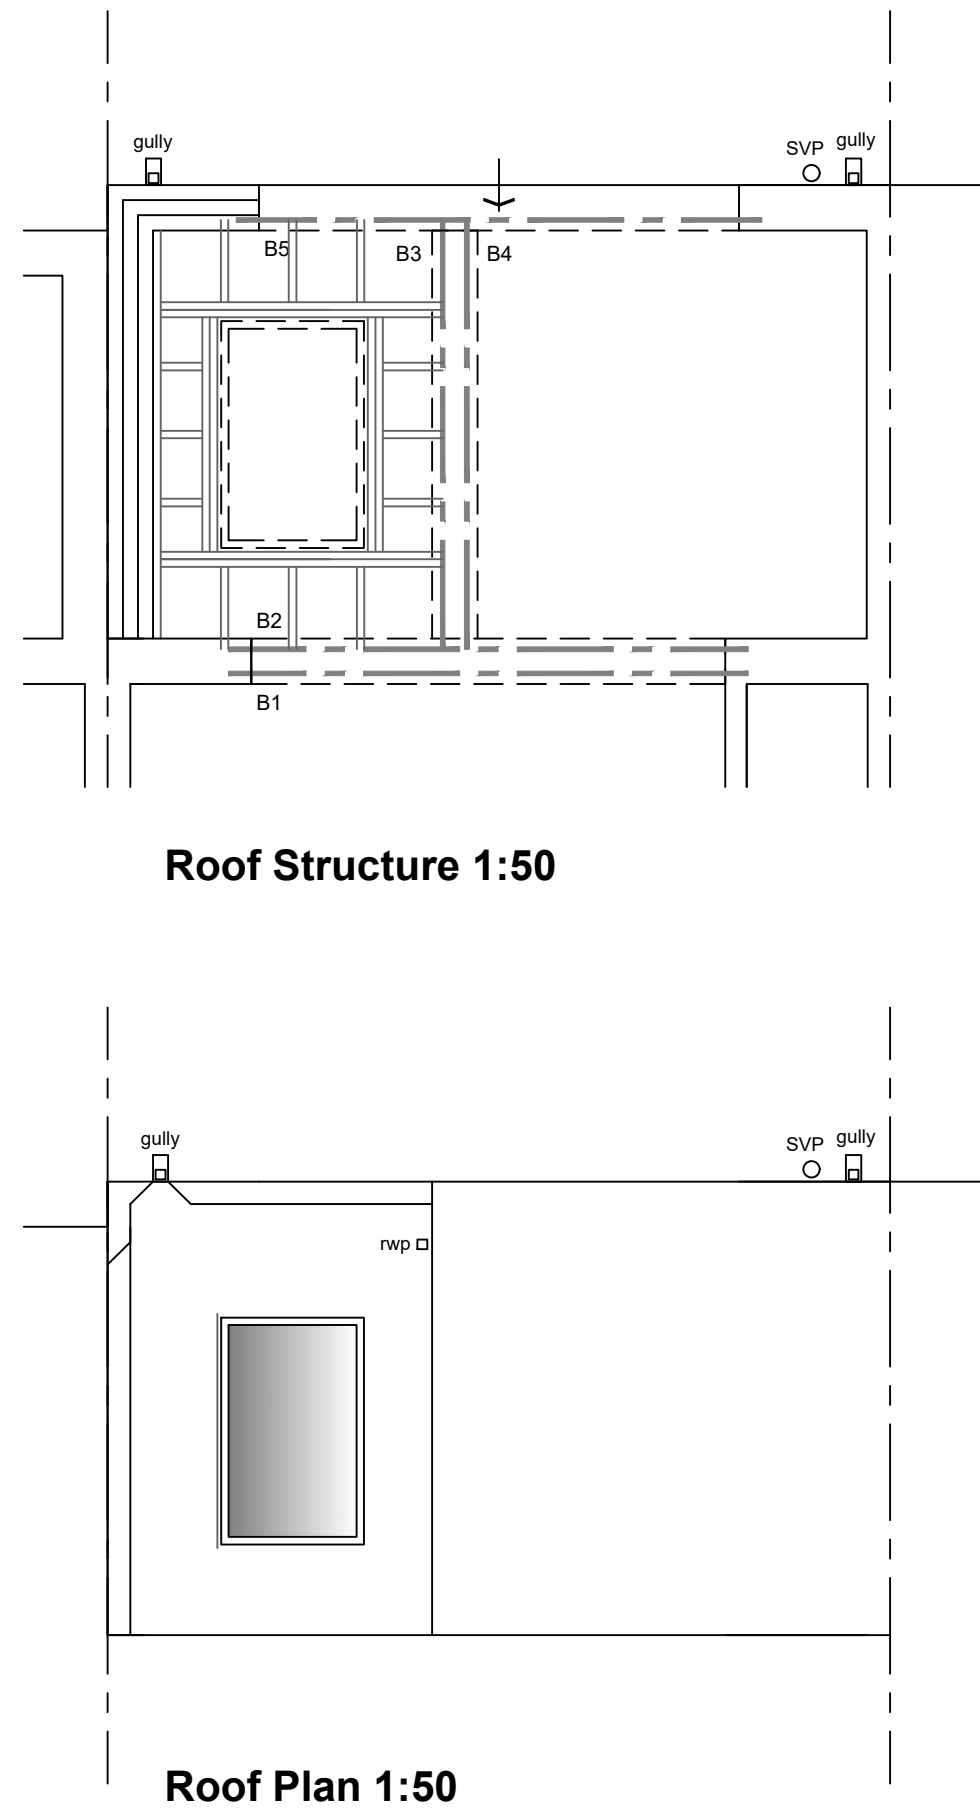


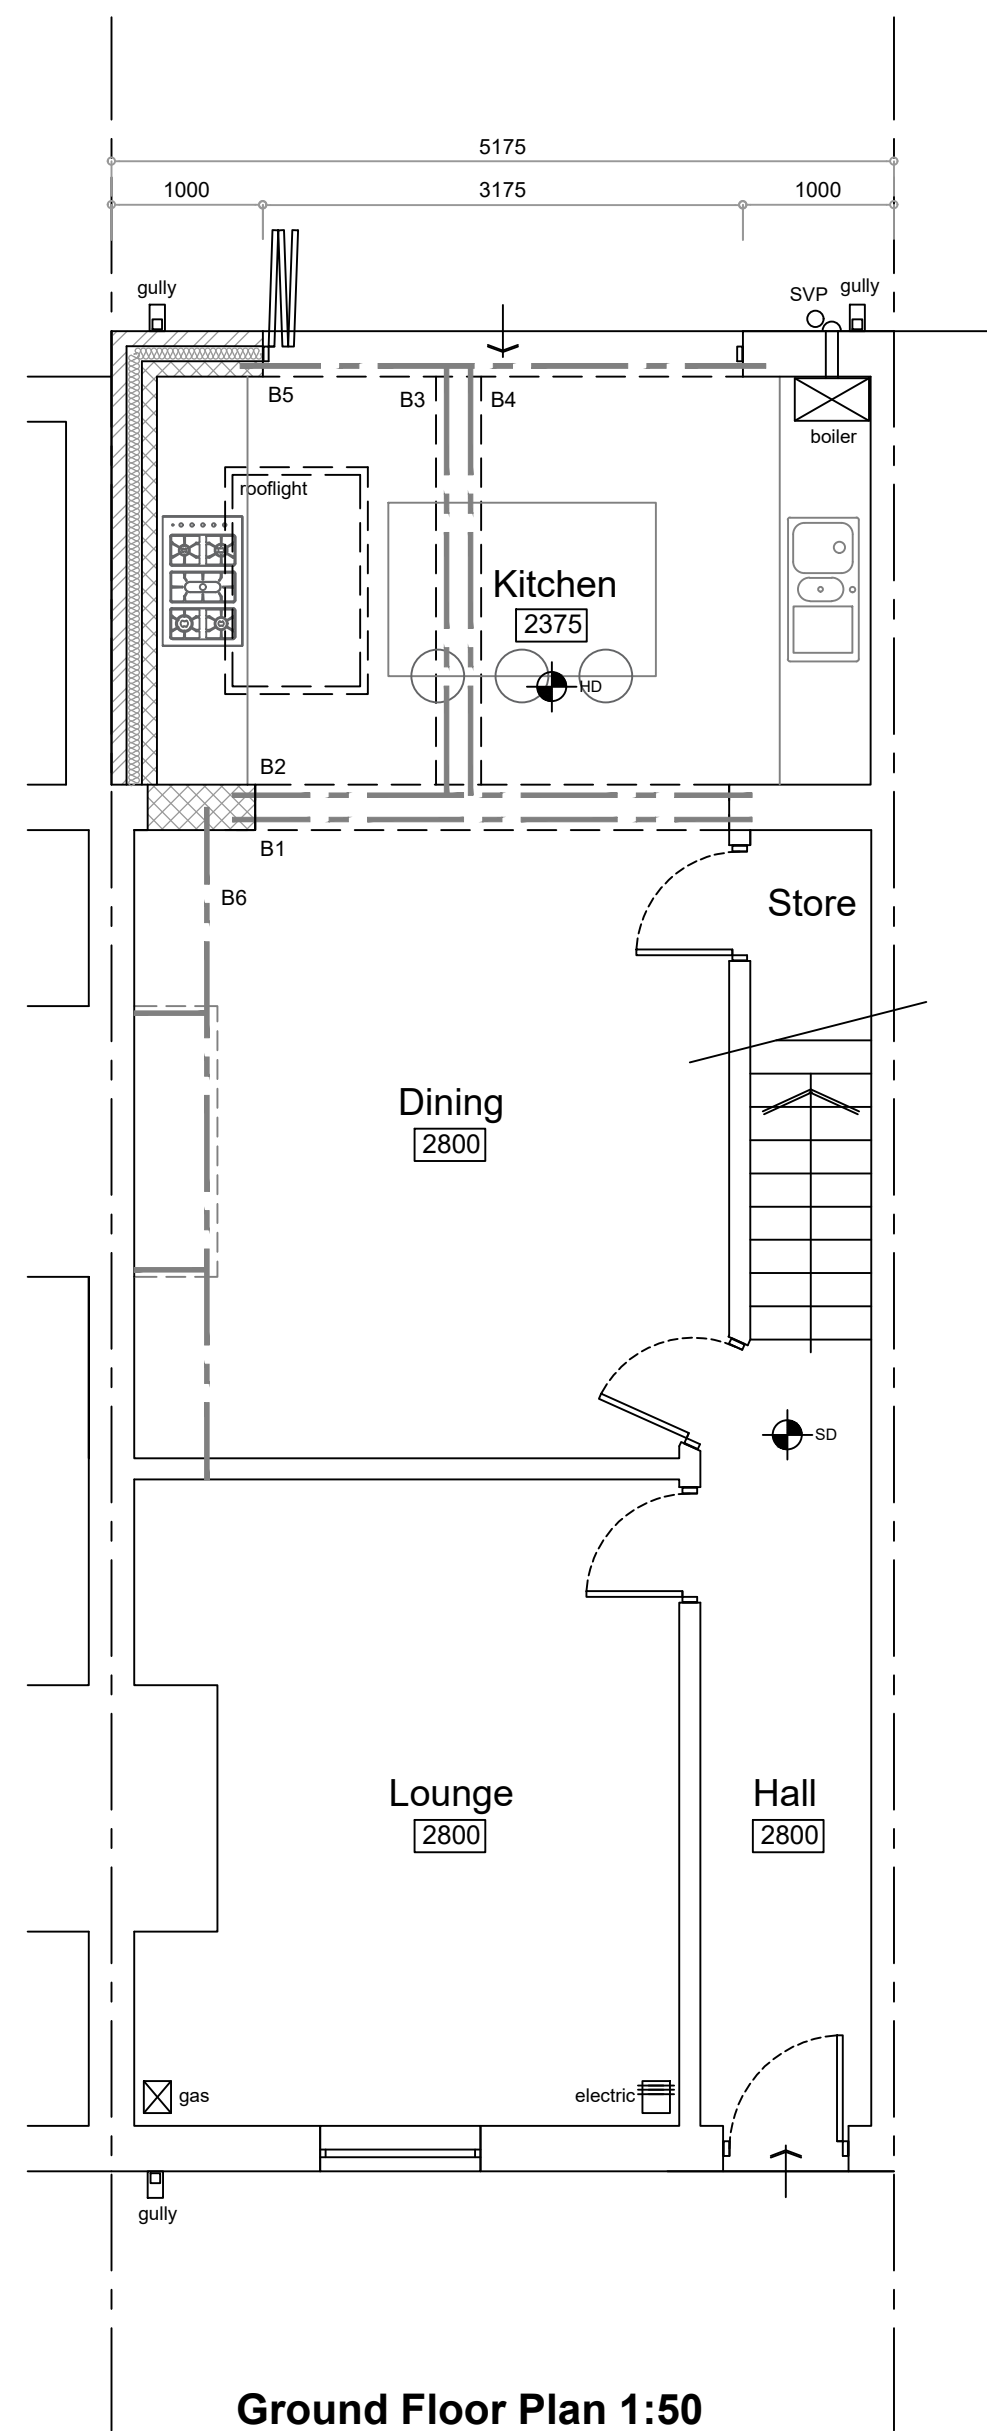

44 IRWELL STREET, RADCLIFFE, M26 1LR

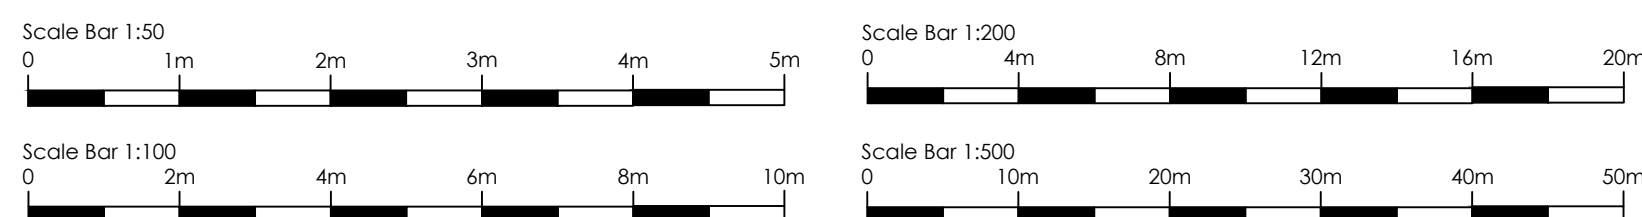

This drawing is the copyrighted. Contractors must check all dimensions on site.

Rev	Date	Description
-	-	-

job
44 Irwell Street, Radcliffe, M26 1LR

title
Proposed Plans & Elevations

Paul & Rachel Mercer

date
10/24

scale
1:100 1:50 @ A1

revision

drawing no
02

A	B	C	D	E