



PLEASE NOTE: THIS IS AN A3 PLAN. IT SHOULD NOT BE ENLARGED OR SHRUNK TO FIT. WHEN PRINTING SET THE SCALE TO 'NONE'.

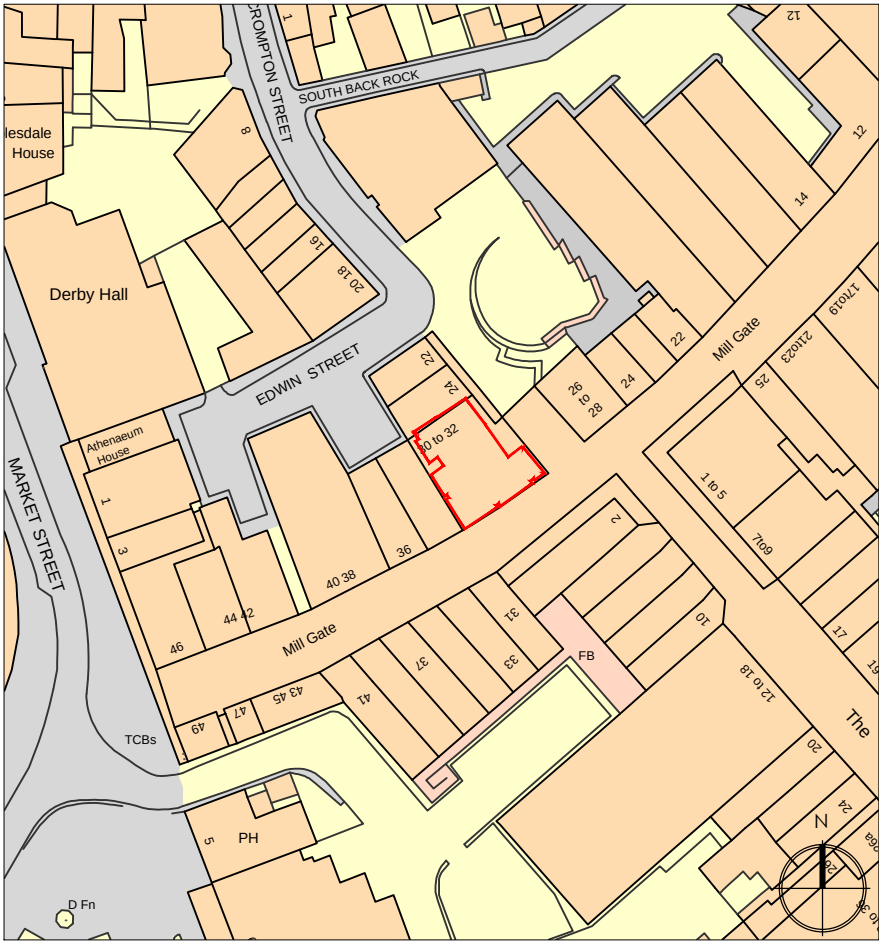


LOCATION PLAN SCALE 1:1250

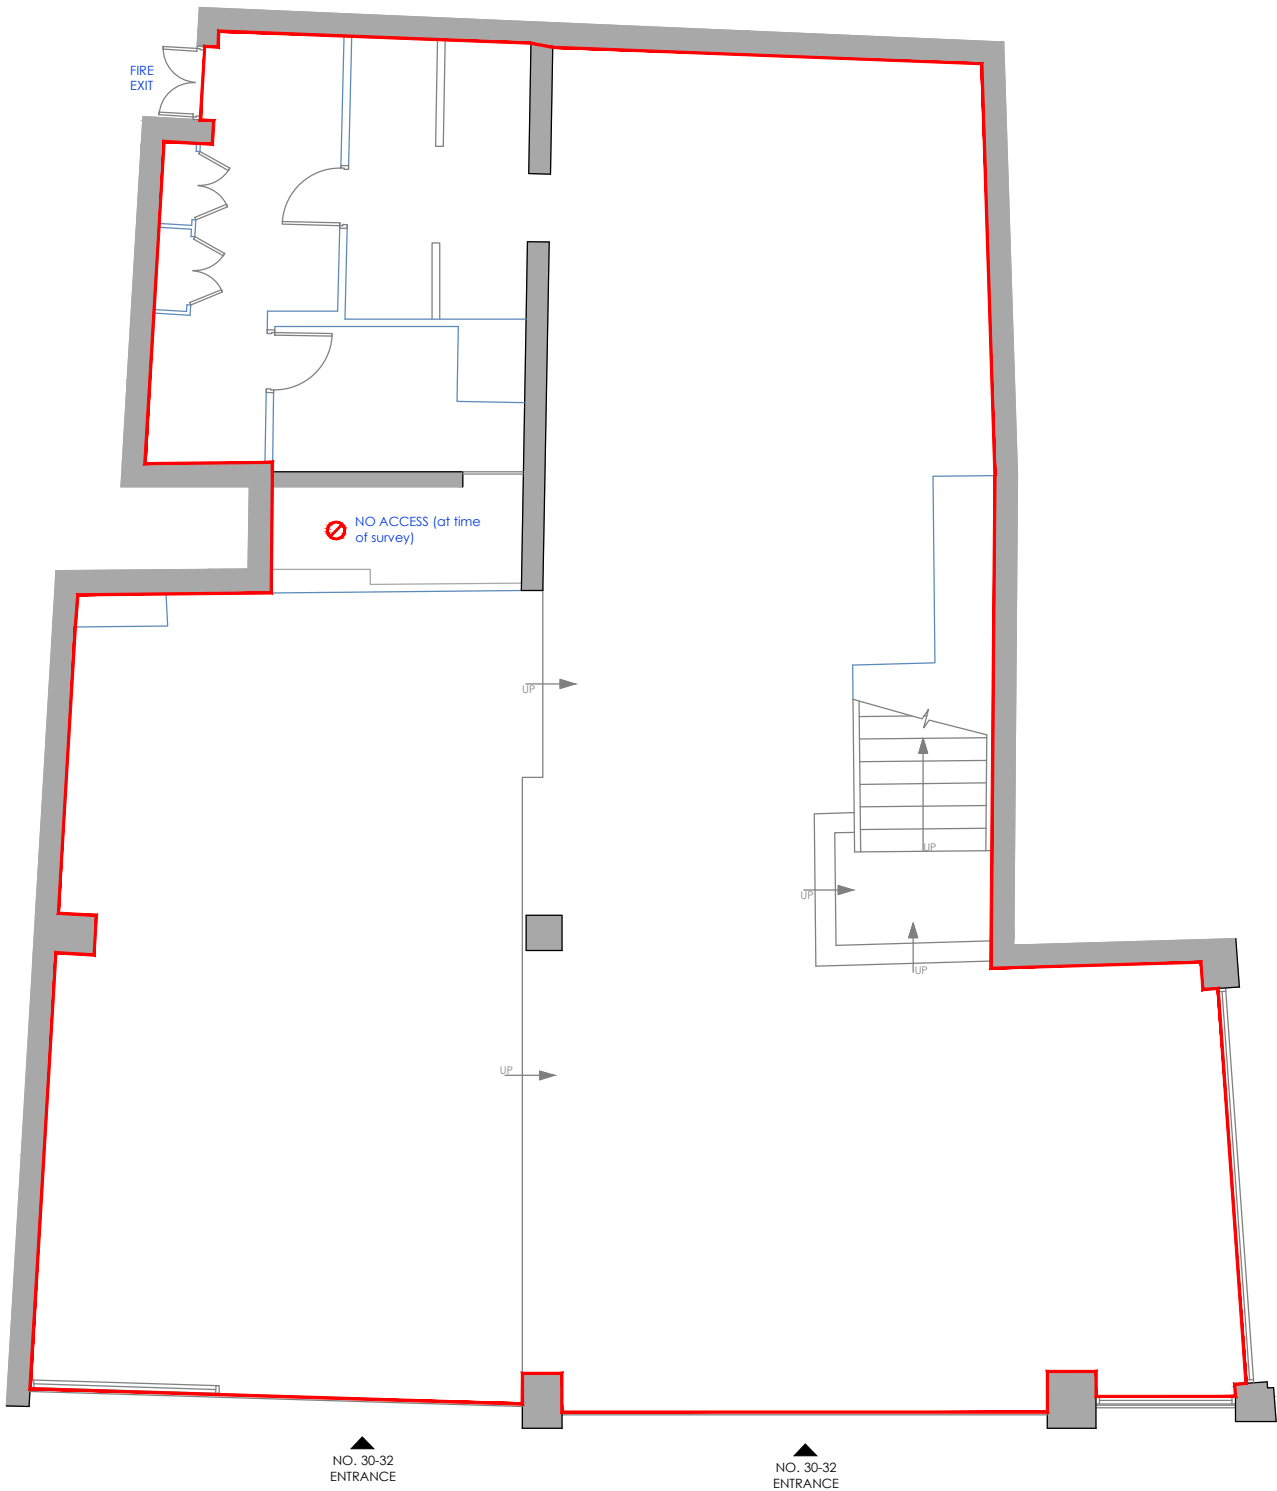

GROUND FLOOR

MILL GATE

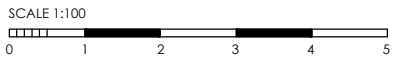

drawing address 30-32 THE HAYMARKET MILL GATE SC BURY, BL9 0QQ	location/details GROUND FLOOR LEASE PLAN	date 03/08/17	scale 1/100
		dwg. no. PP4667-01	sheet A3

