



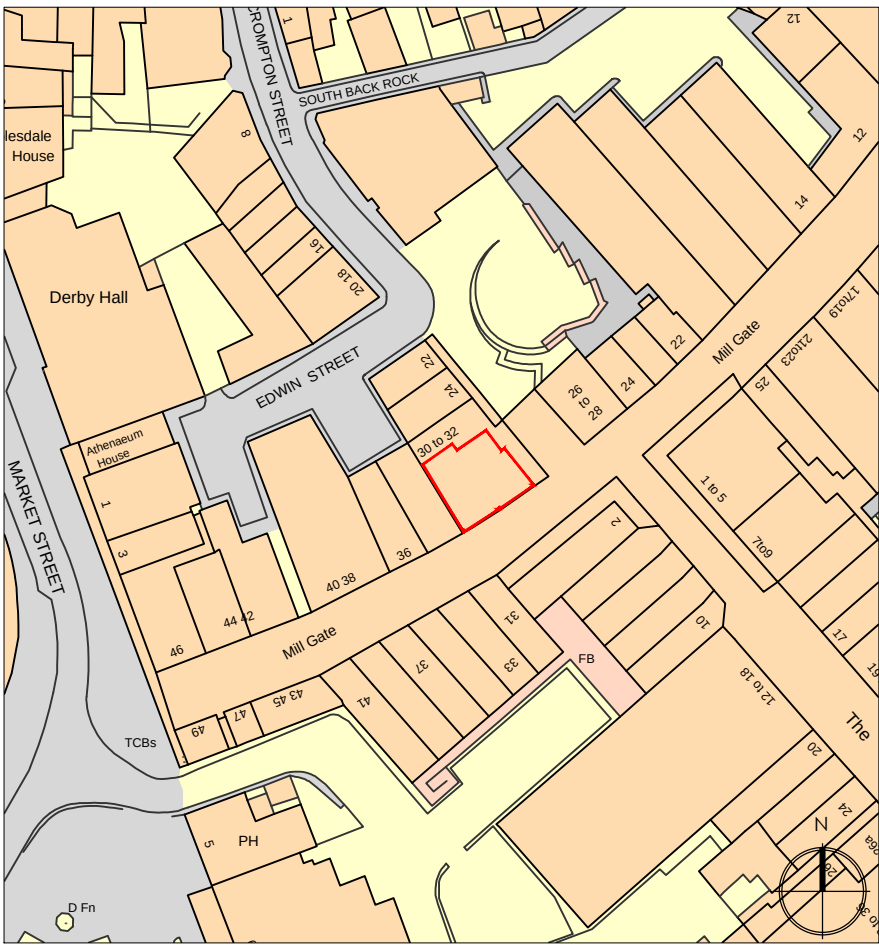


LOCATION PLAN SCALE 1:1250

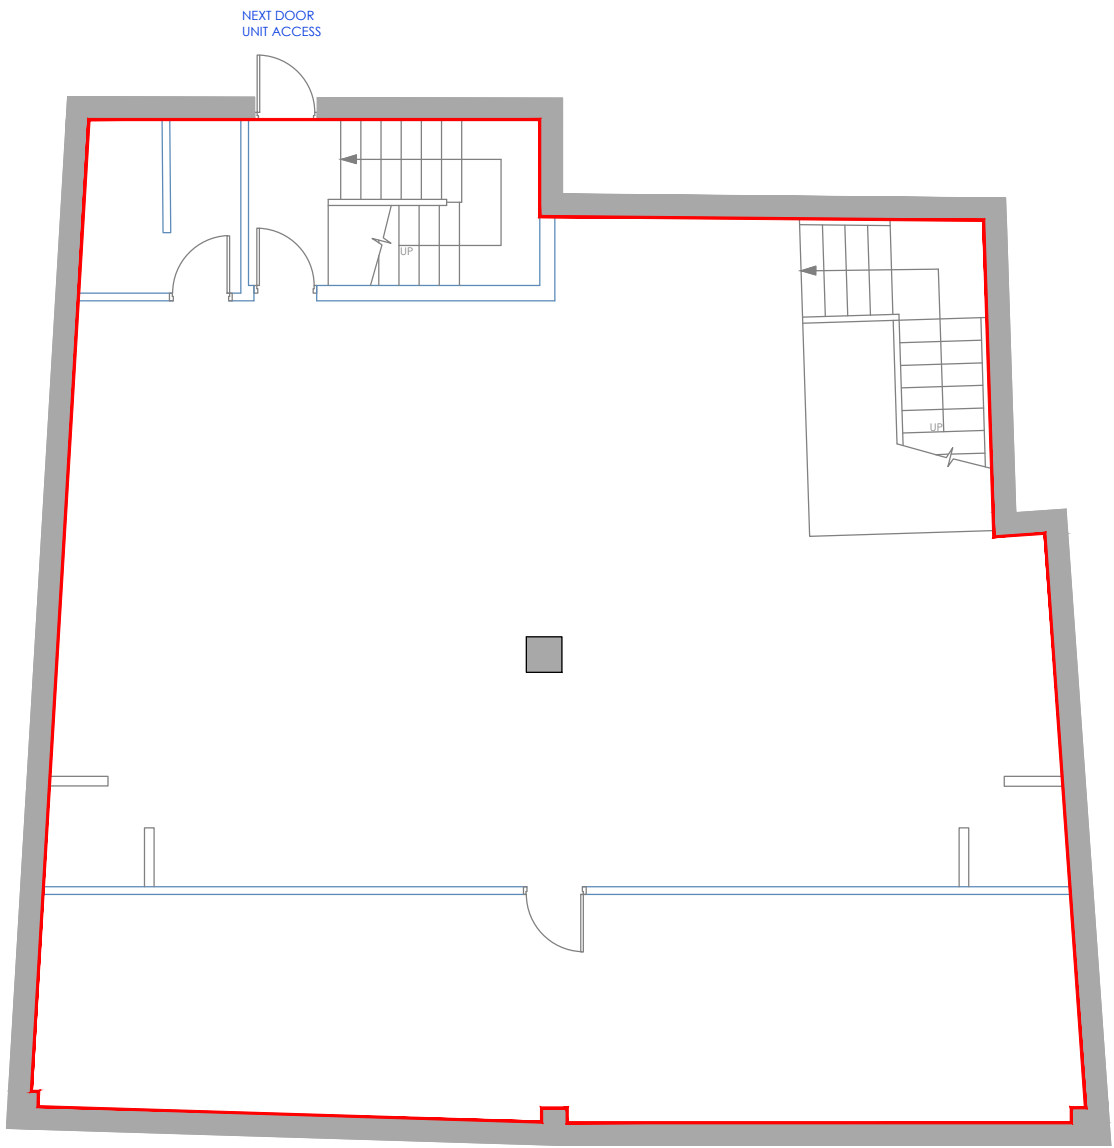

FIRST FLOOR

MILL GATE

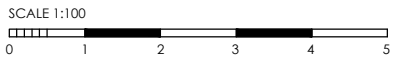

drawing address 30-32 THE HAYMARKET MILL GATE SC BURY, BL9 0QQ	location/details FIRST FLOOR LEASE PLAN	date 03/08/17	scale 1/100
		dwg. no. PP4667-02	sheet A3

