




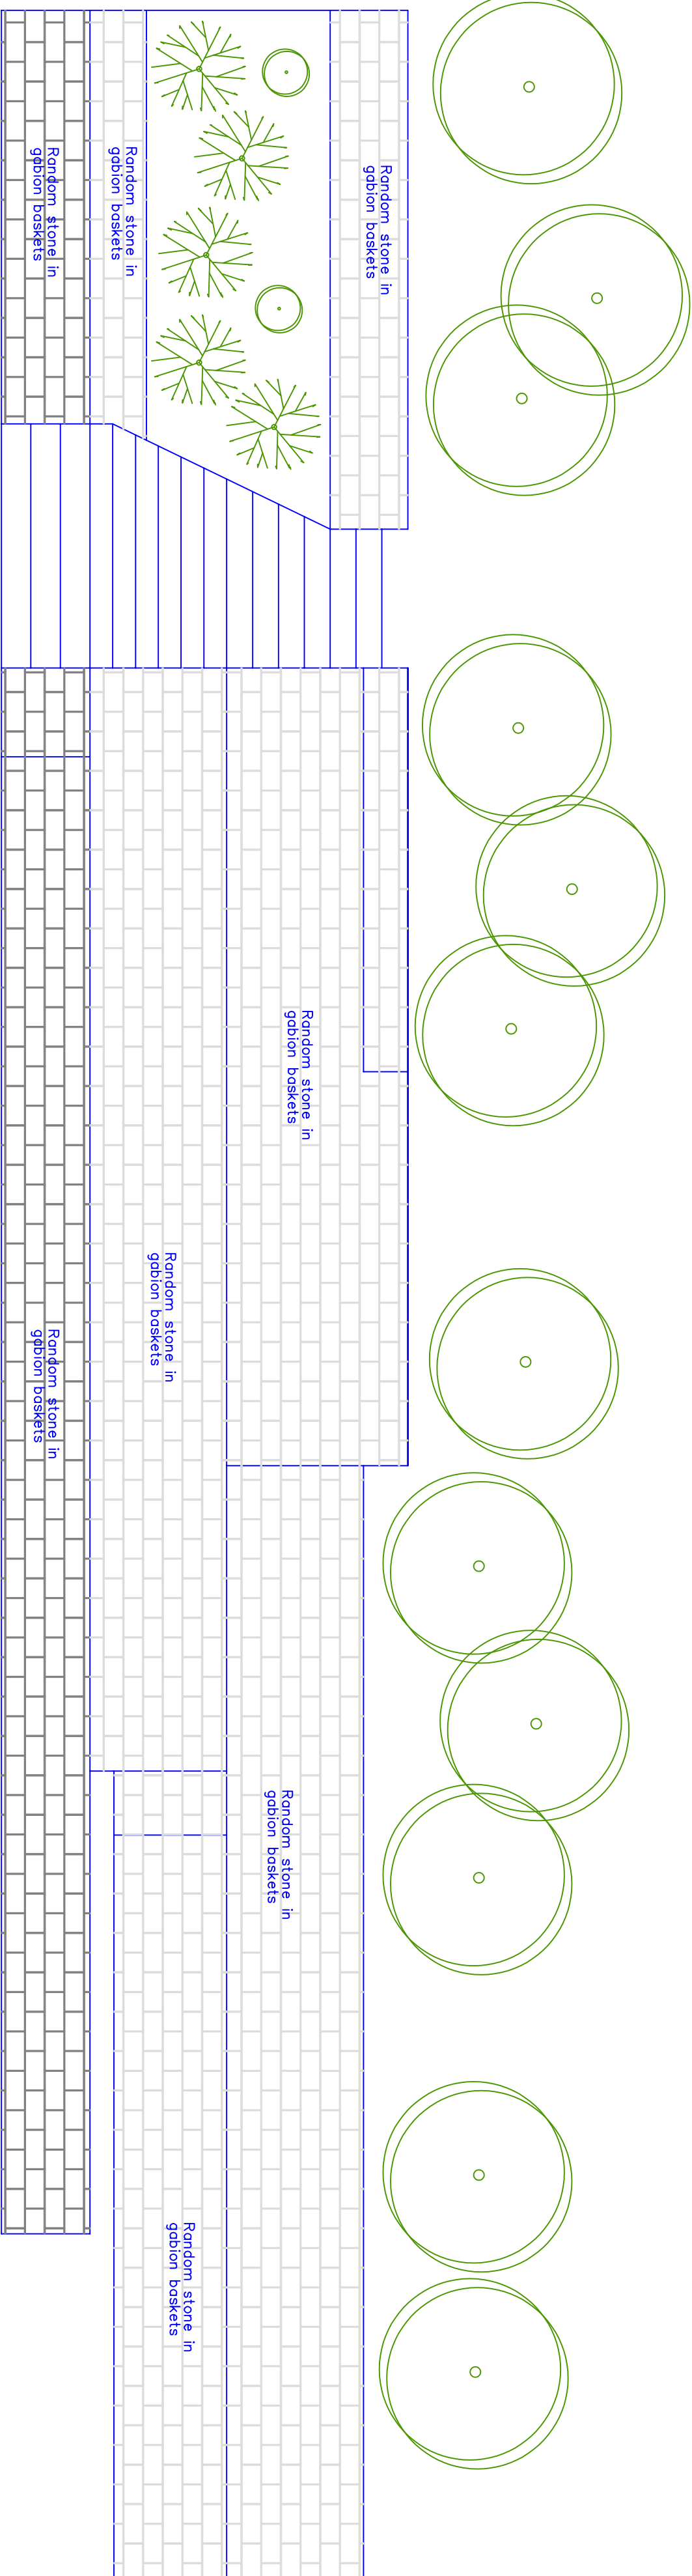

Existing Front (south) Elevation

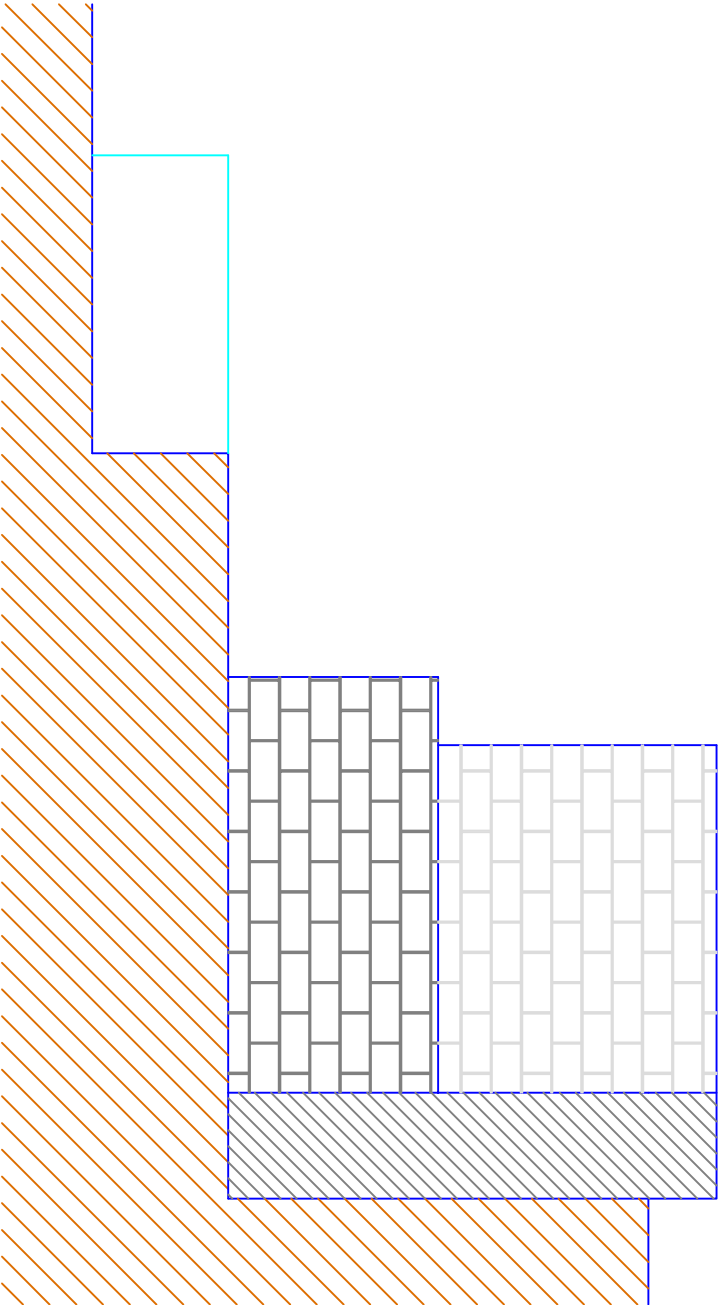

Existing Side (east) Section / Elevation

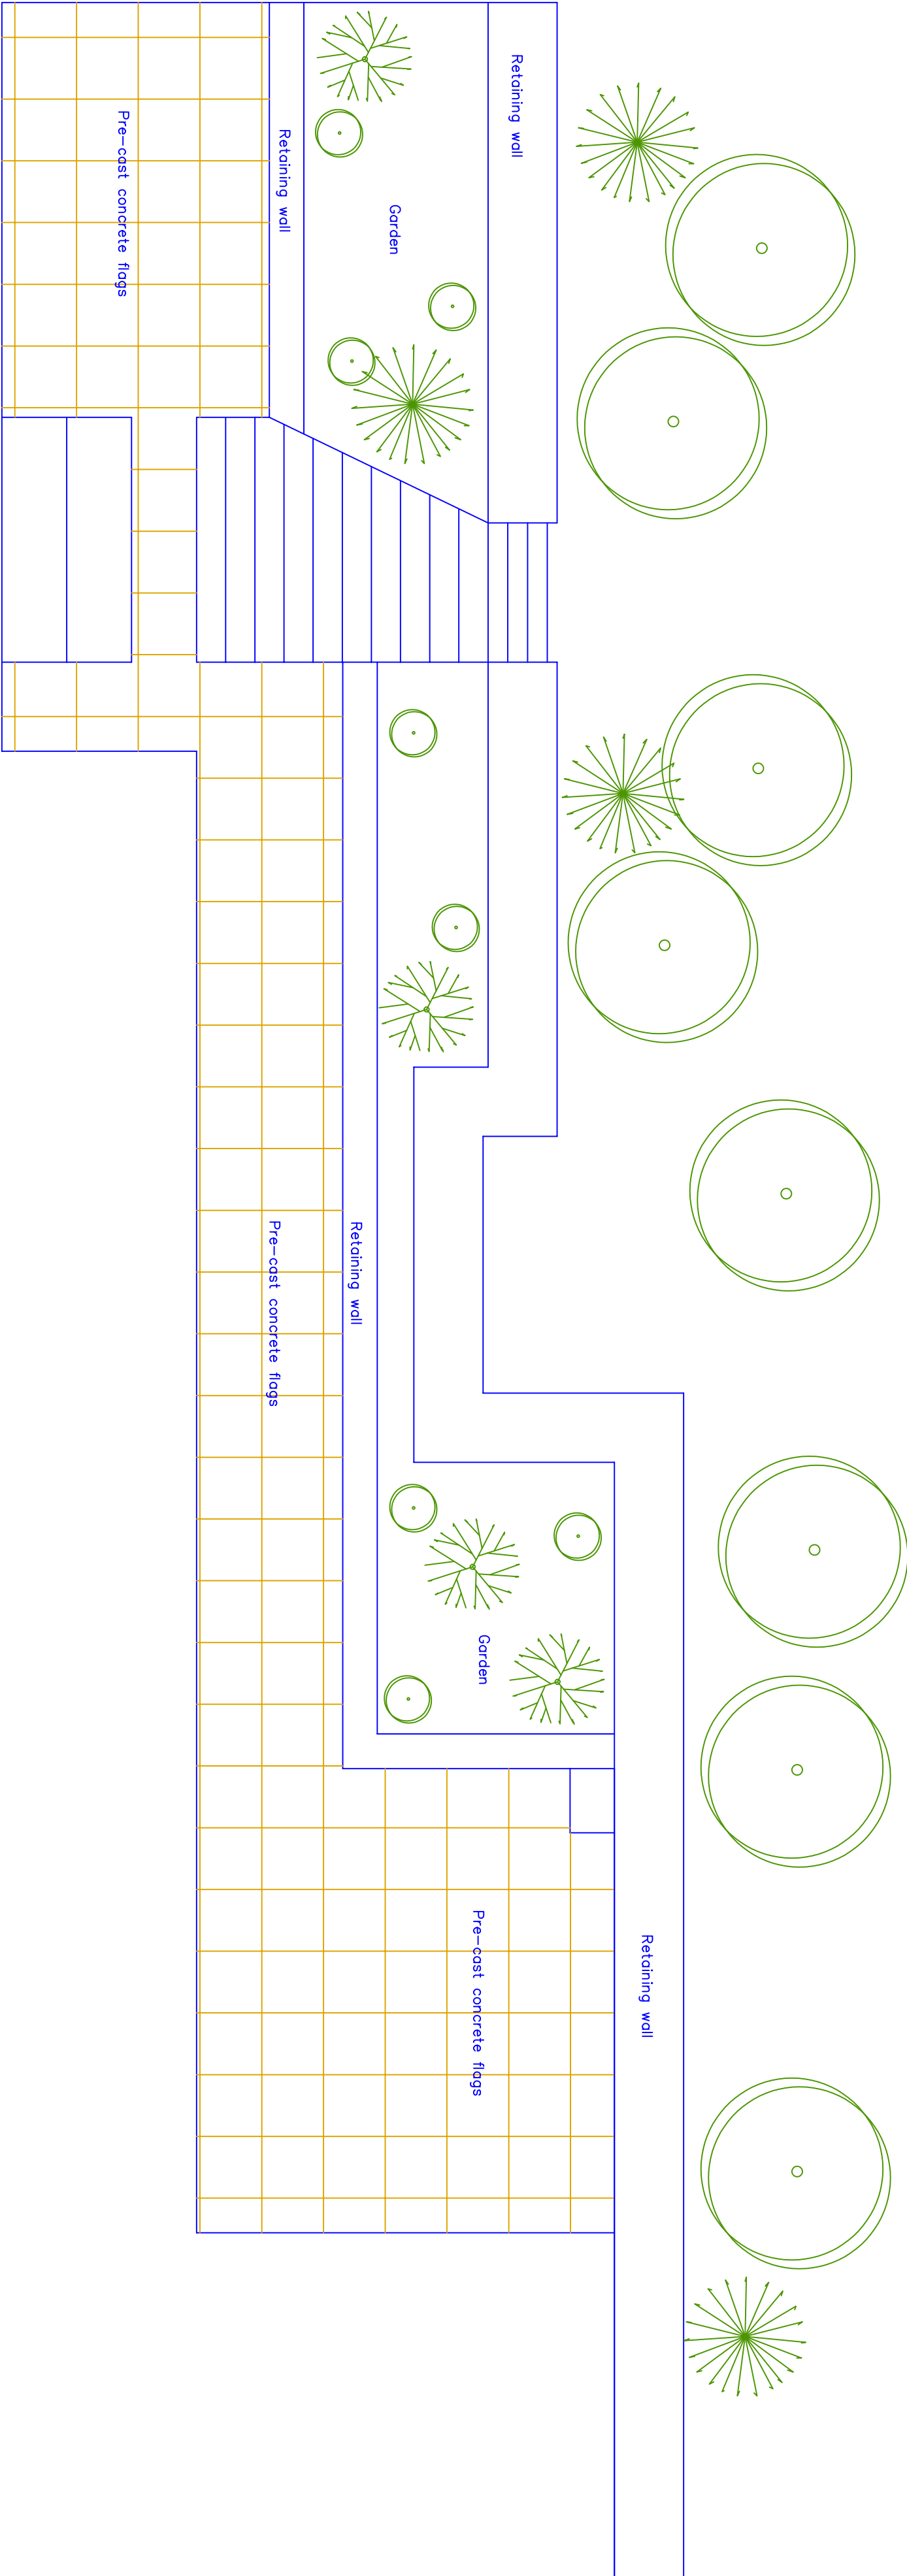

Existing Plan

This drawing and design concept is the property of PPV design. It should not be reproduced without written permission

2 Helmshore Road, Holcombe Village
Ramsbottom, Lancashire BL8 4PA
Gary Dearden (XK hons) Dyfrch R13A
gdm@ppv-design.co.uk www.ppv-design.co.uk
T. 0706 822751 M. 0712 669482

0123m

Meadow Hey's Moorbottom Road
Holcombe Bury BL8 4NS
scale 1:50 at A1
October 2024

PK2-03 Garden Retaining Wall
Existing Plan and Elevations
PPV design Ltd