




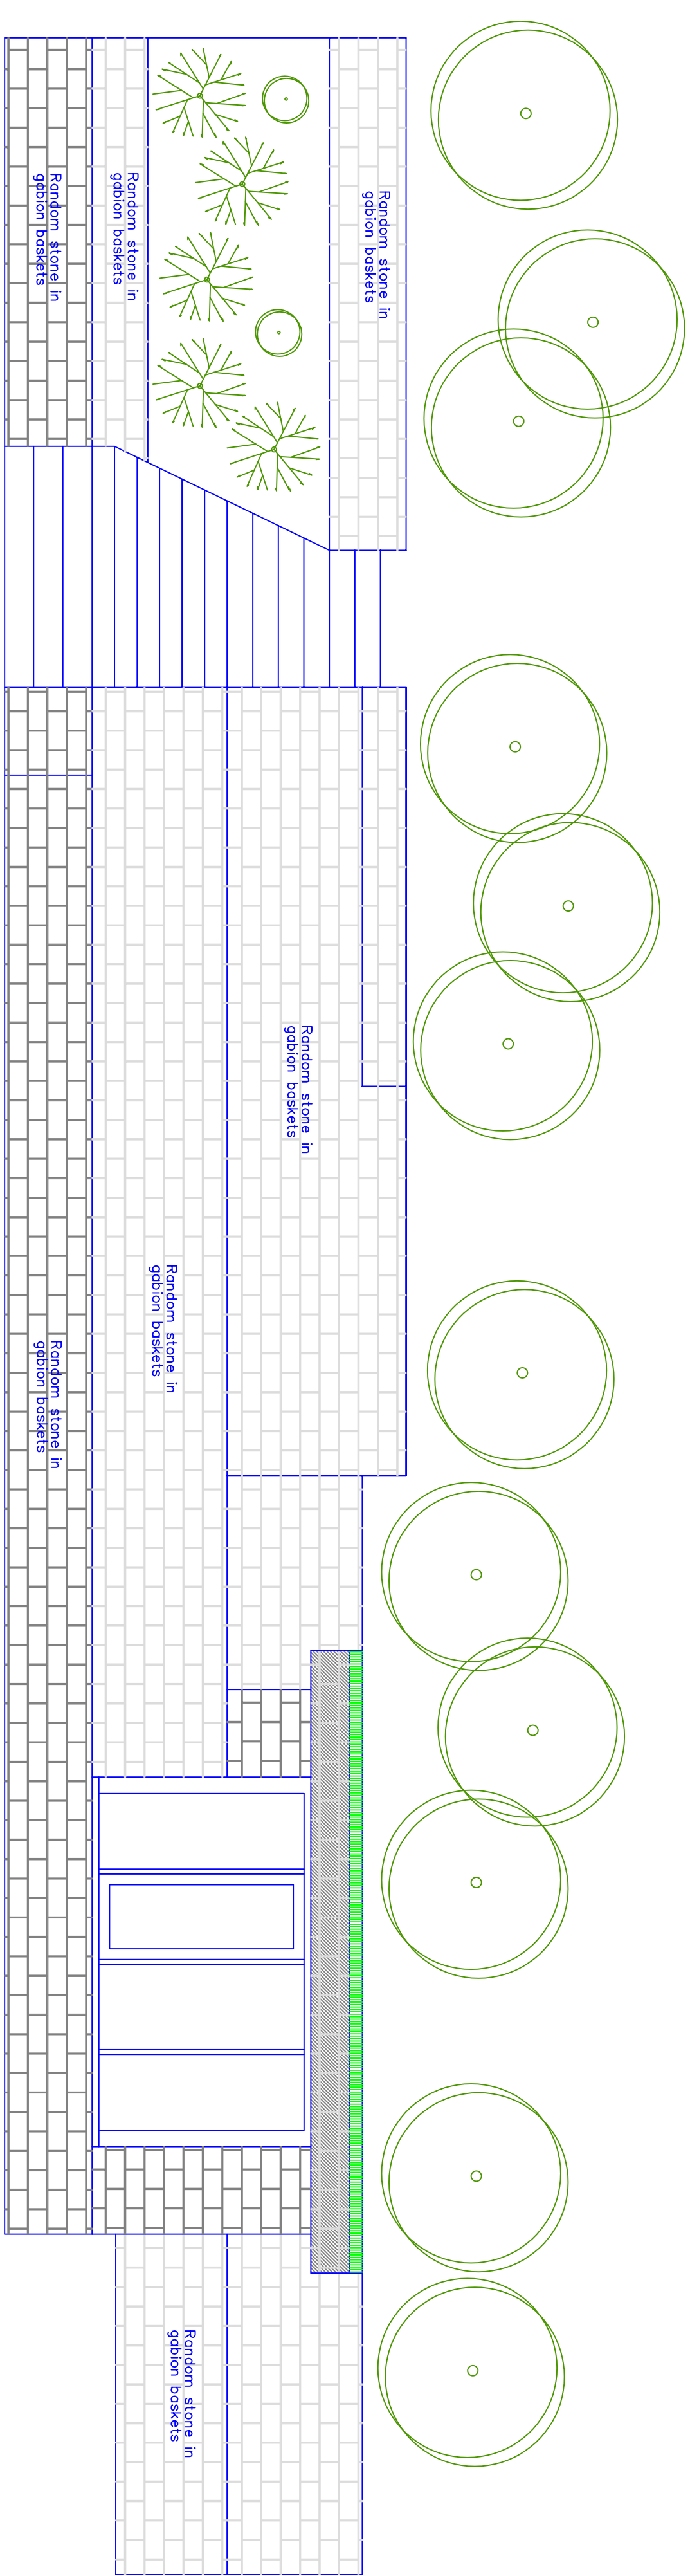

Proposed Front (south) Elevation

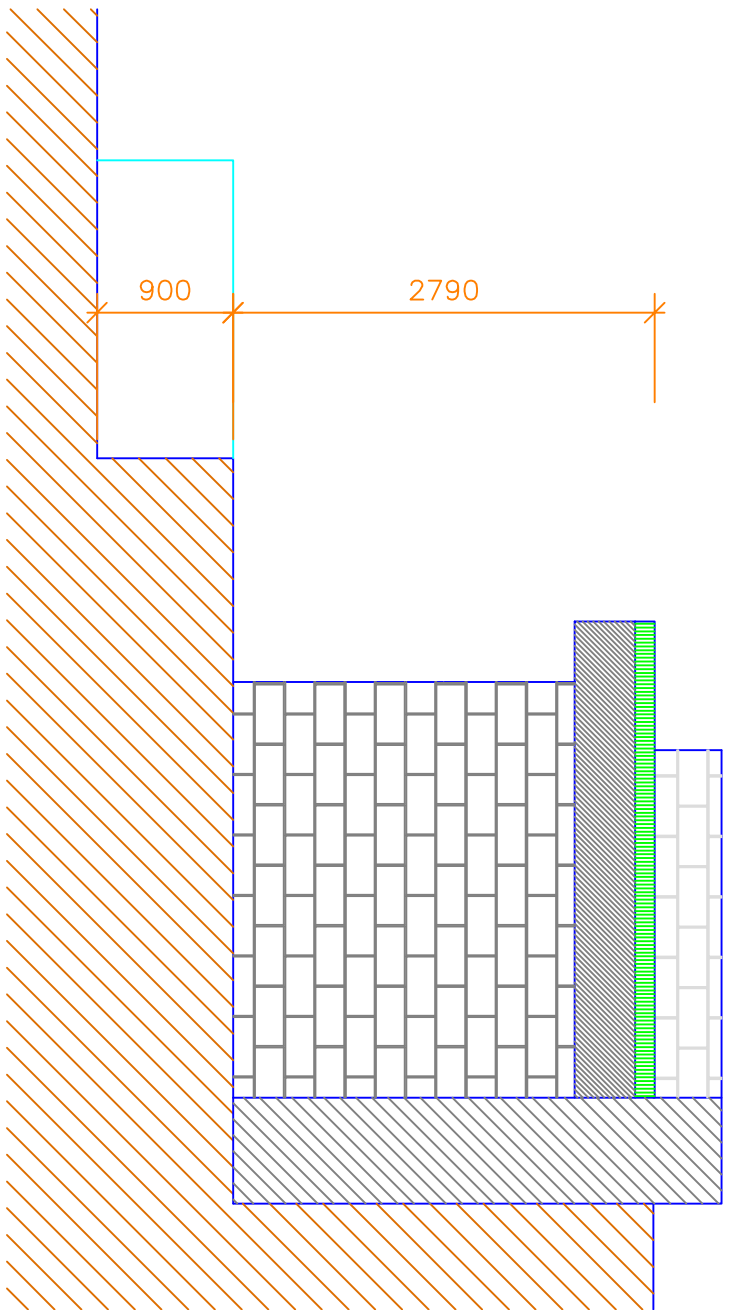

Proposed Side (east) Section / Elevation

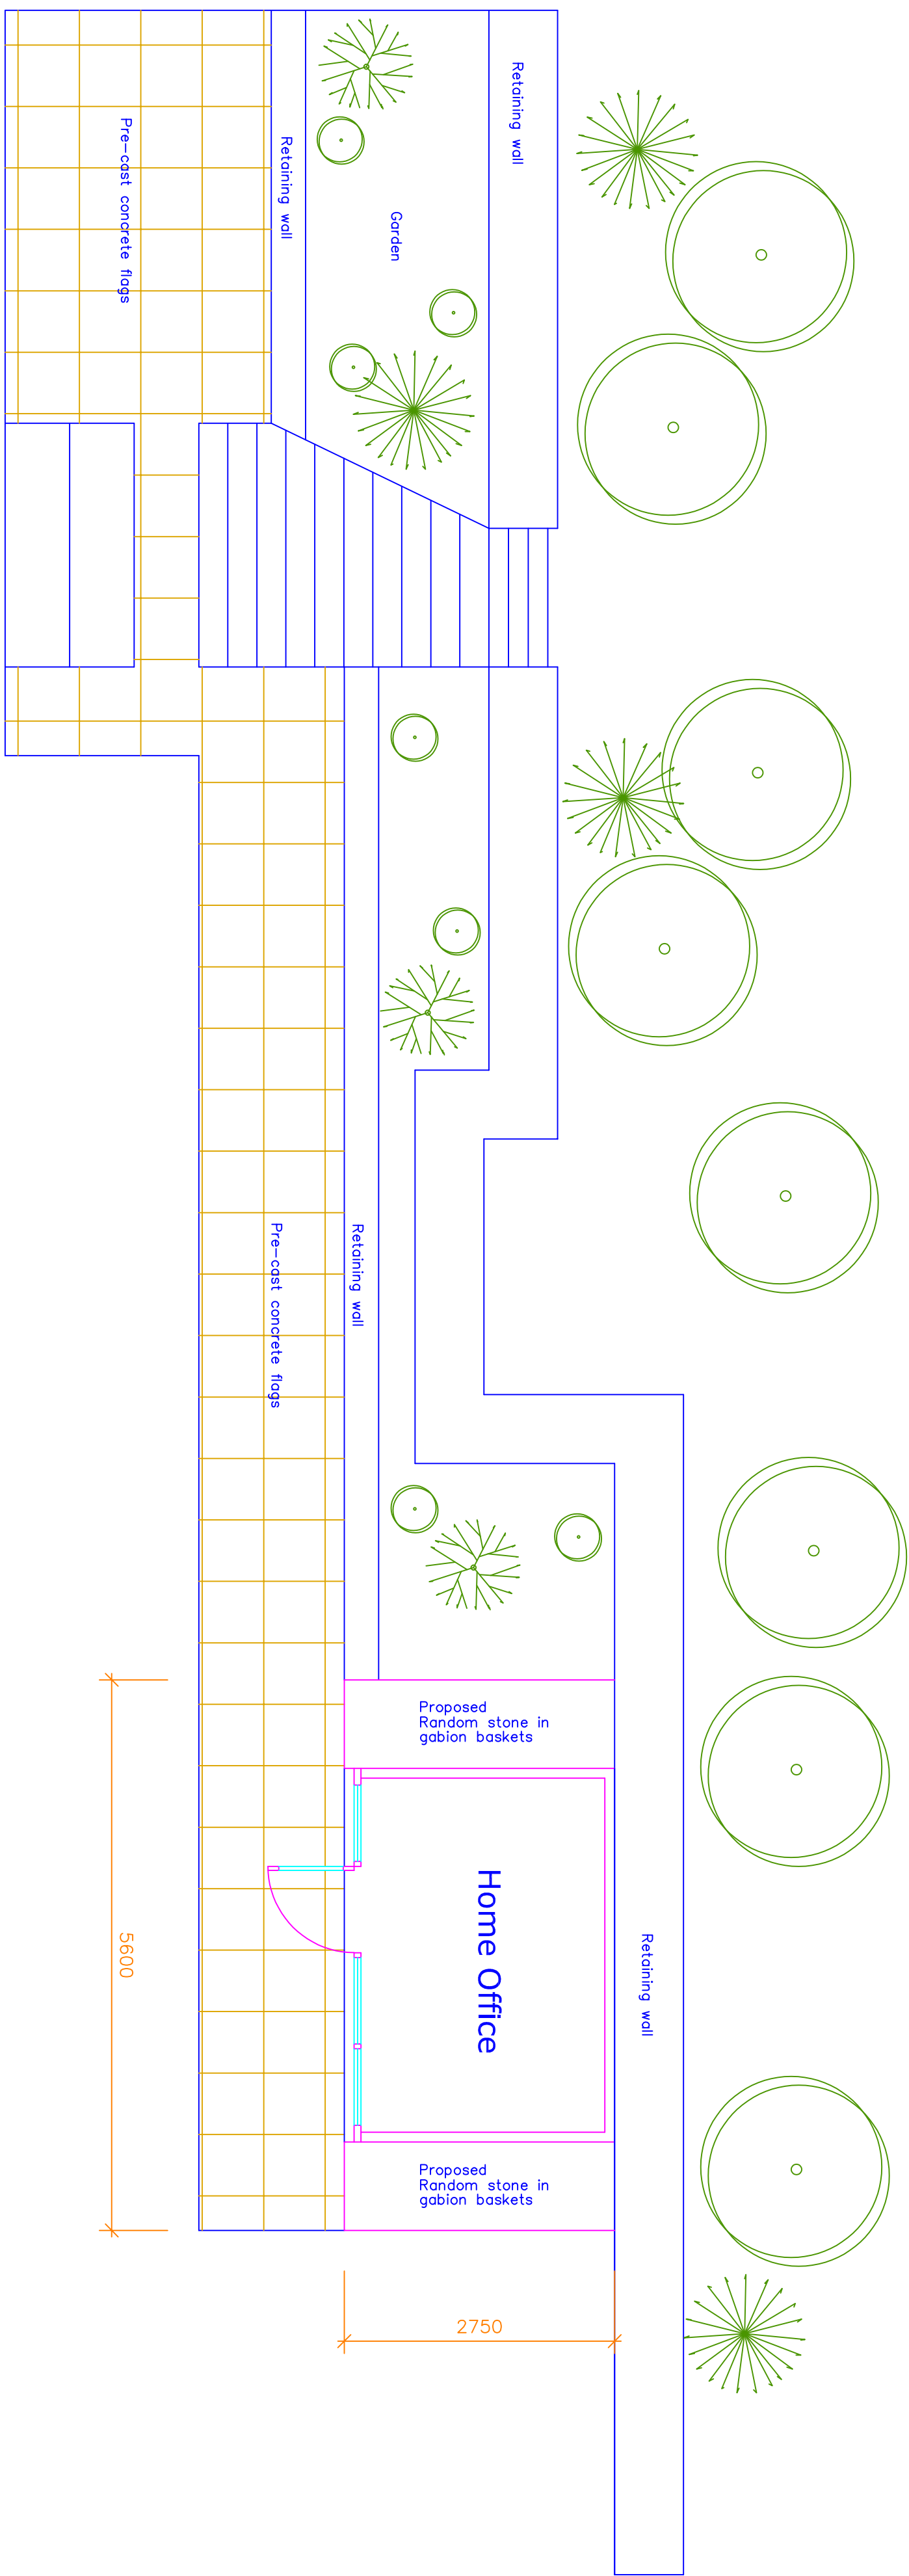

Proposed Plan

This drawing and design concept is the property of PPV design. It should not be reproduced without written permission

2 Helmshore Road, Holcombe Village
Ramsbottom, Lancashire BL8 4PA
Gary Dearden (UK hours) 01706 622751
gdm@ppv-design.co.uk www.ppv-design.co.uk