


Dimensioning
Figured dimensions only to be taken from these designs and drawings. Work to annotated dimensions only. All dimensions to be checked on site. Architectural designers to be informed immediately of any discrepancies before work proceeds. Drawings are to be read in conjunction with relevant specifications, structural engineers and service engineers' drawings.

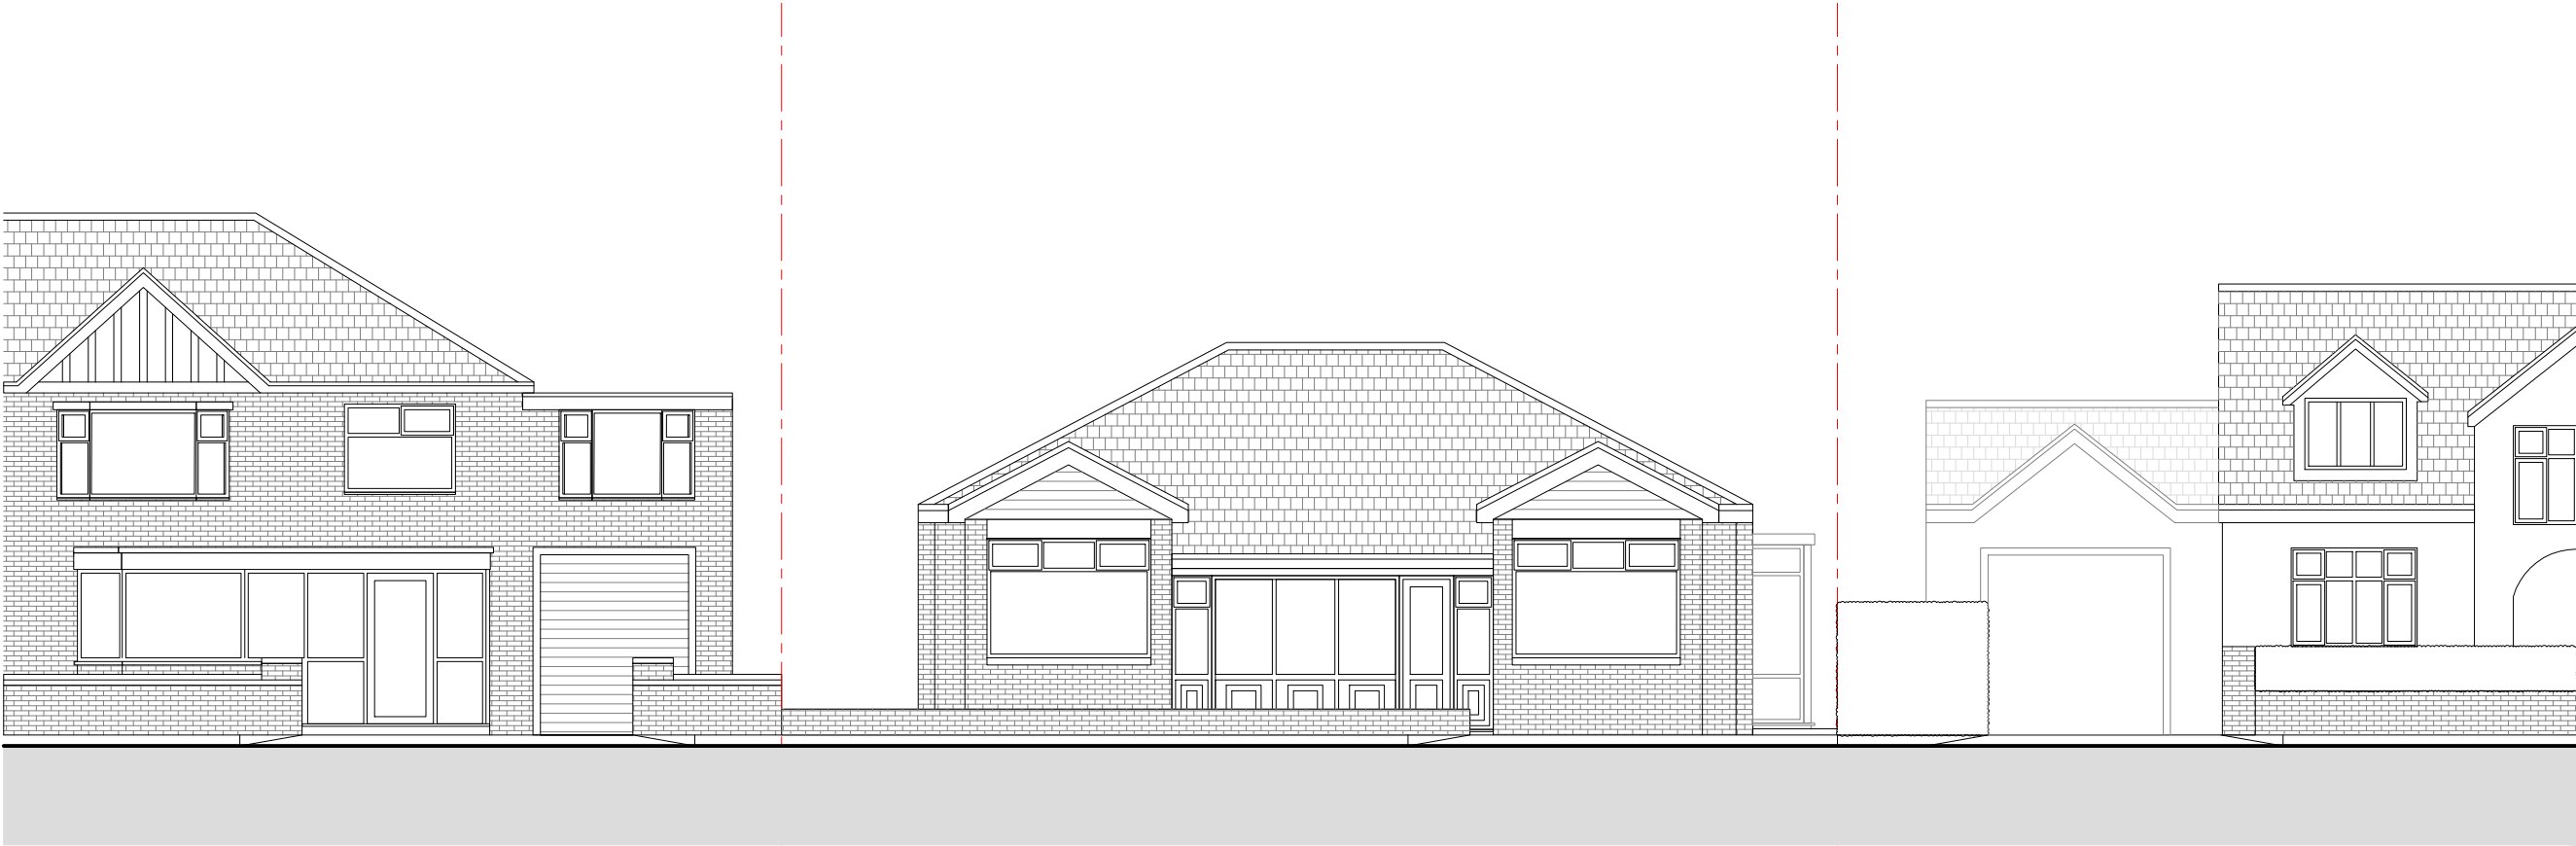

EXISTING STREET ELEVATION
1:100 @ A3
0m 1m 3m 5m



PROPOSED STREET ELEVATION
1:100 @ A3
Key
1 Red facing brickworks

Rev	Date	Description
-	18/12/25	Issued to client for comments



S A L E E M
ARCHITECTS

Architecture | Masterplanning | Graphics

CLIENT:	
Homeowner	
PROJECT:	
29 Bland Road	
Prestwich	
TITLE:	REV:
Existing & Proposed	
Street Elevations	
SCALE:	DATE:
1:100 @ A3	Nov 2025
DRAWING NO.	
Sheet 7	