



ALL DIMENSIONS ARE FOR REFERENCE PURPOSES ONLY DISCRPENCIES ARE TO BE REPORTED TO THE DRAWINGS AUTHOR. DO NOT SCALE FROM DRAWING.

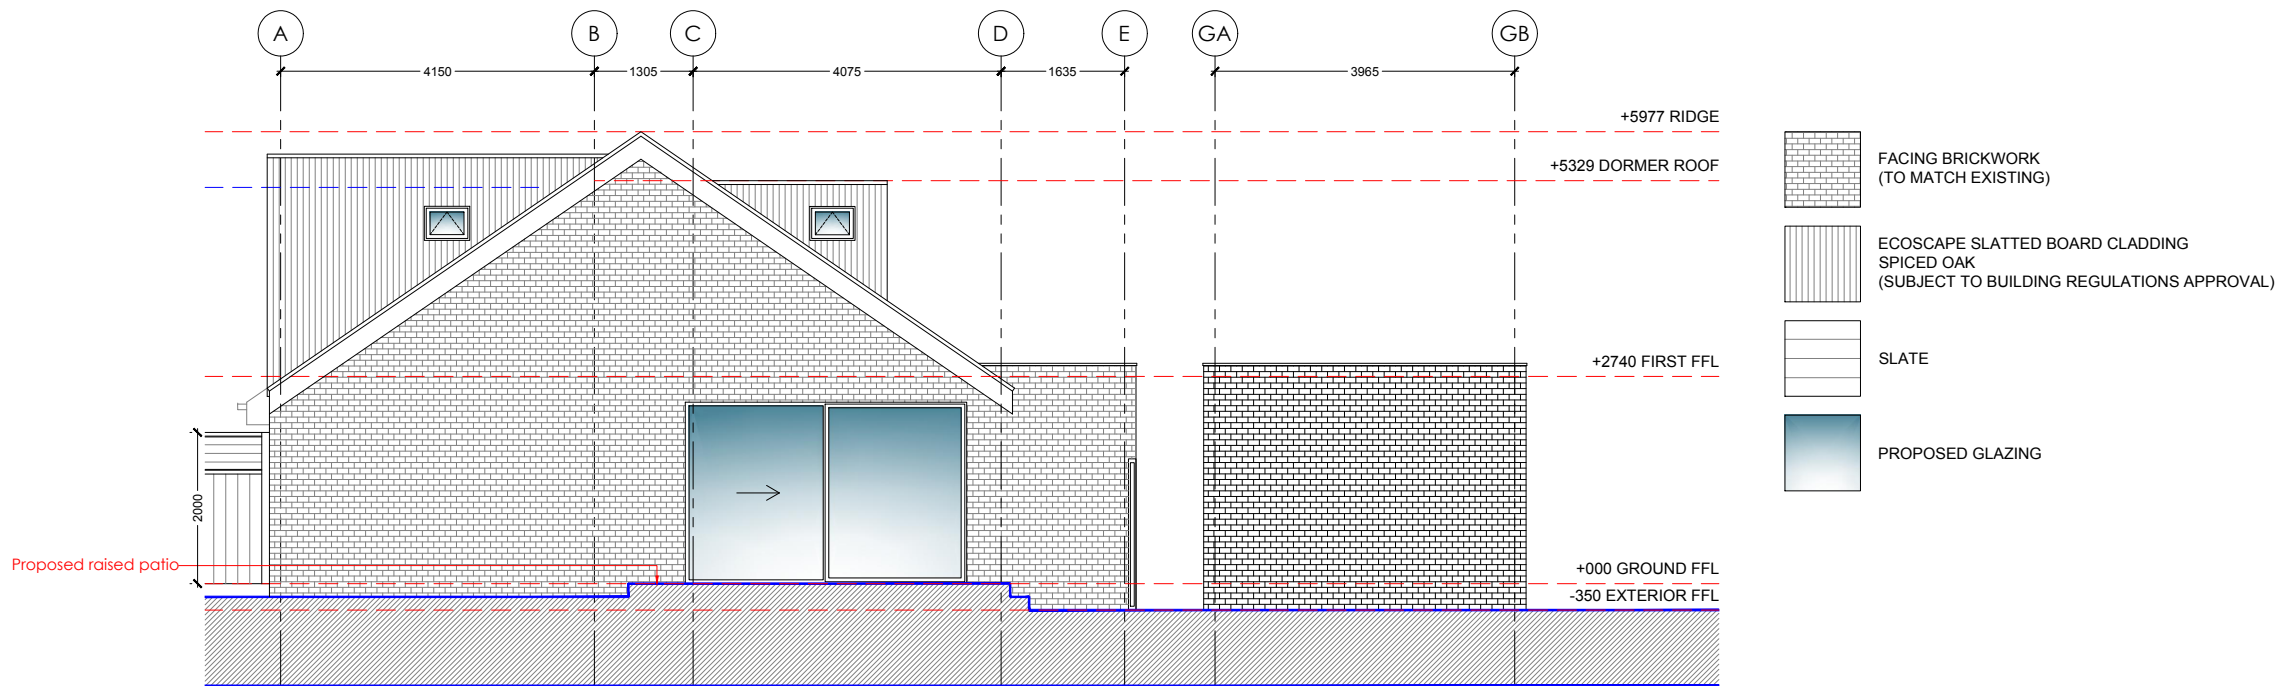

PROPOSED GABLE ELEVATION
1:100

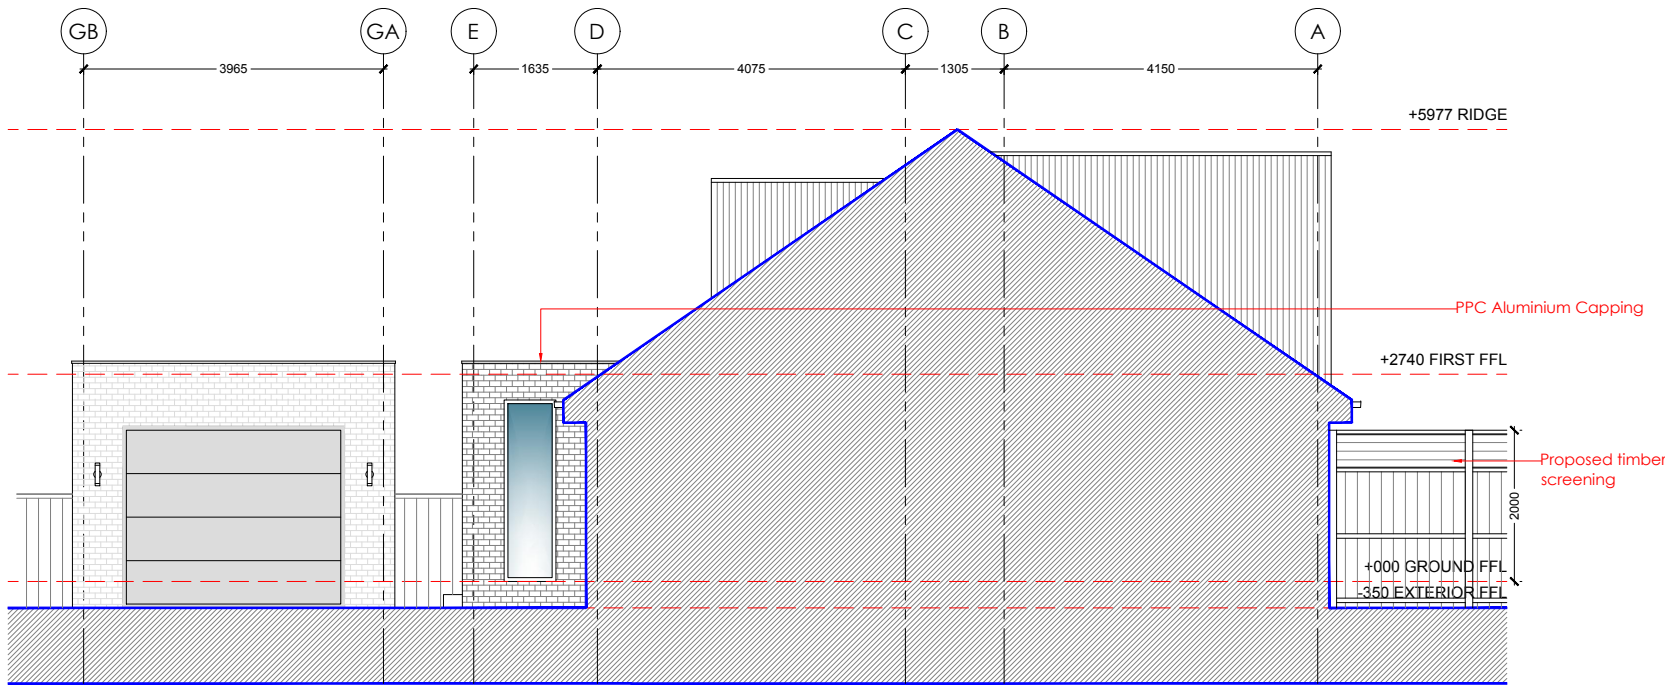

PROPOSED GABLE ELEVATION
1:100

B	19/08/22	Materials key and capping note added.	SFW	PDP
A	05/07/22	Raised patio and boundary treatment denoted.	SFW	PDP
Rev	Date	Description	Rev By	Chk'd By
Project Title		36 SANDRINGHAM DRIVE GREENMOUNT BURY BL8 4DJ		
Client		MR JOYCE		
Status		PLANNING		
Scale		Drawing Size		A3
Drawn By		Checked By	PDP	Date
SFW				03/22
Drawing Title		PROPOSED ELEVATIONS		
Job-Dwg No		475BUR-107B		

ABODE
MANCHESTER | 0161 711 0858
No.1 Spinningfields, WeWork (Abode)
Quay Street, Manchester, M3 3JE
LONDON | 020 3053 8255
1 Knightsbridge Green, 7th Floor, Office 7.02
London, SW1X 7NE
info@abode-architecture.co.uk | www.abode-architecture.co.uk