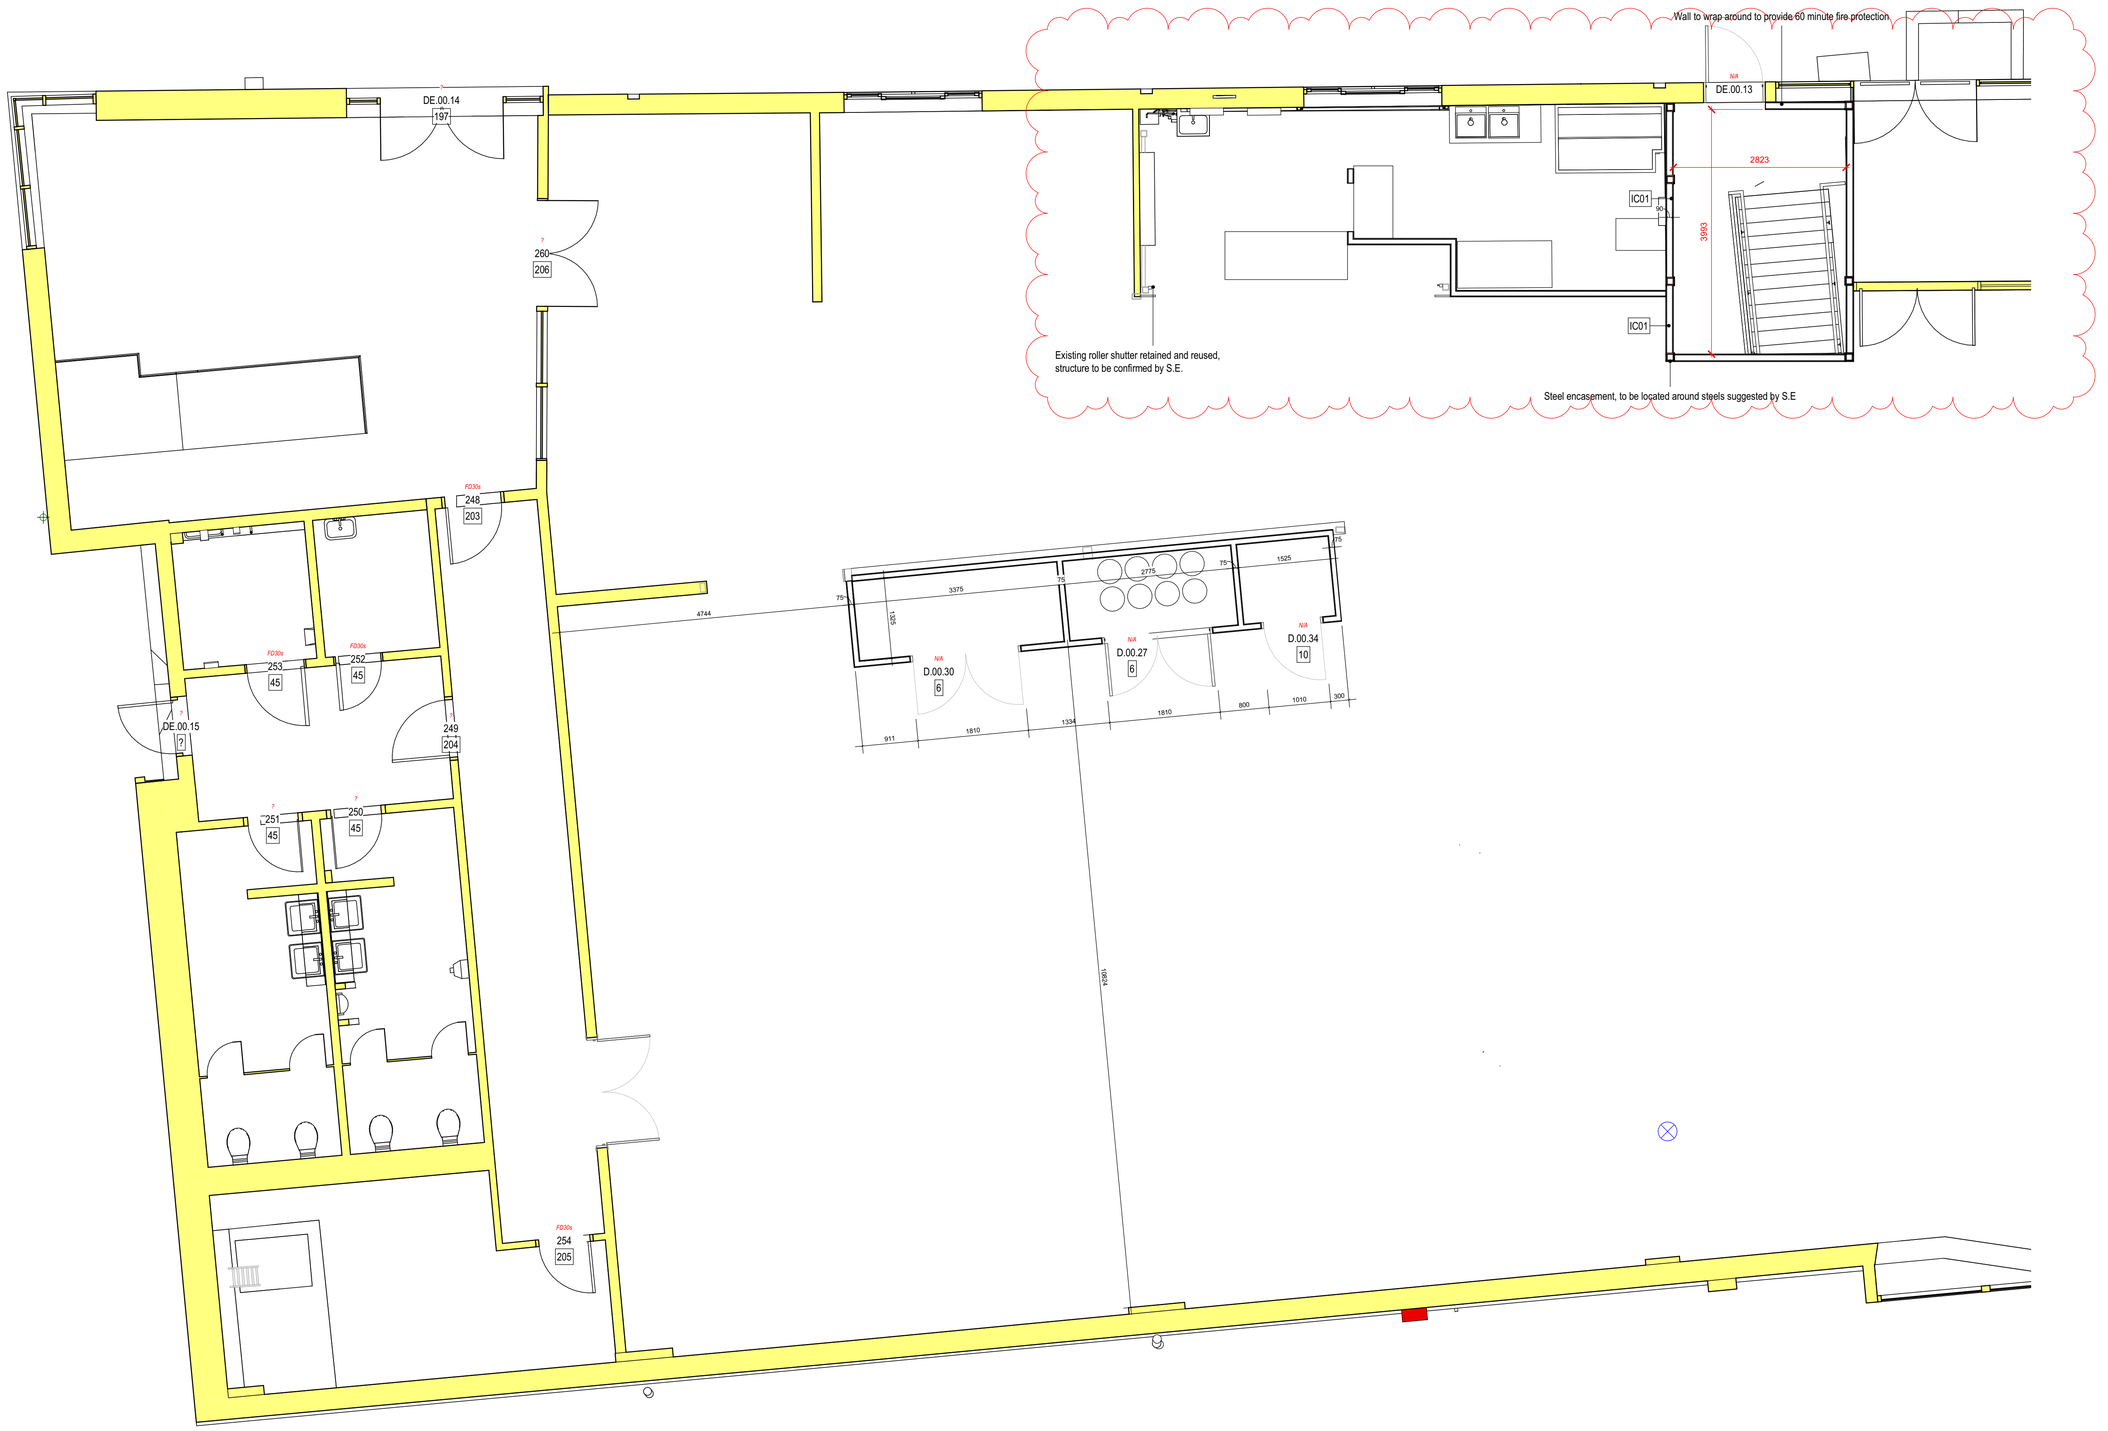


Level 00_Setting-out - Dependent 1

1 : 50

Notes

The Contractor is to check all dimensions and conditions on site before commencing. Do not scale from this drawing.
This drawing remains the copyright of POZZONI Architecture ltd.

Scale Bars	TO BE USED ONLY AS GUIDANCE				
1:5	mm	50	150	250	
1:10	mm	100	300	500	
1:20	mm	500	800		
1:50	mm	500	1500	2500	

Rev	Description	By	Date
C02	Smoke vent position and size updates. Smoke vent and stair chambers updated to match, for coordination with consultants.	TT	17.05.24
C01	Balcony omitted. Construction Issue.	MBR	23.02.24
P01	Stage 4 issue.	DY	26.05.23

Client: Vinci Construction UK Ltd

Job: Radcliffe Market Chambers & Basement

Drawing: Setting Out Plan Level 00 (sheet 1 of 2)

POZ Ref: P5860_2112 Rev: C02

BIM Ref: RADHUB-POZ-V2-00-DR-A-2112

Date: 04/01/23 Scale: 1 : 50 @ A1

3D CoOrd: DM Approved: TT STATUS: S5

Project Status: Planning | Tender | Construction | Design | Contract | Construction Record

pozzoni

Woodville House
2 Woodville Road
Altrincham
WA14 2FH

+44 161 928 7848
www.pozzoni.co.uk
architects@pozzoni.co.uk

C:\Users\ttsiantar\Documents\RADHUB-POZ-V2-ZZ-M3-A-0001_Thomas.TsiantarRAKEP.rvt
17/05/2024 08:01:44