




©

DO NOT SCALE. Use figured dimensions only. Contractor is to check all dimensions before commencement of works. This drawing is copyright. This data to be used as x-ref file only - not as live data. This drawing must only be used for the purpose for which it is supplied.

NOTES:

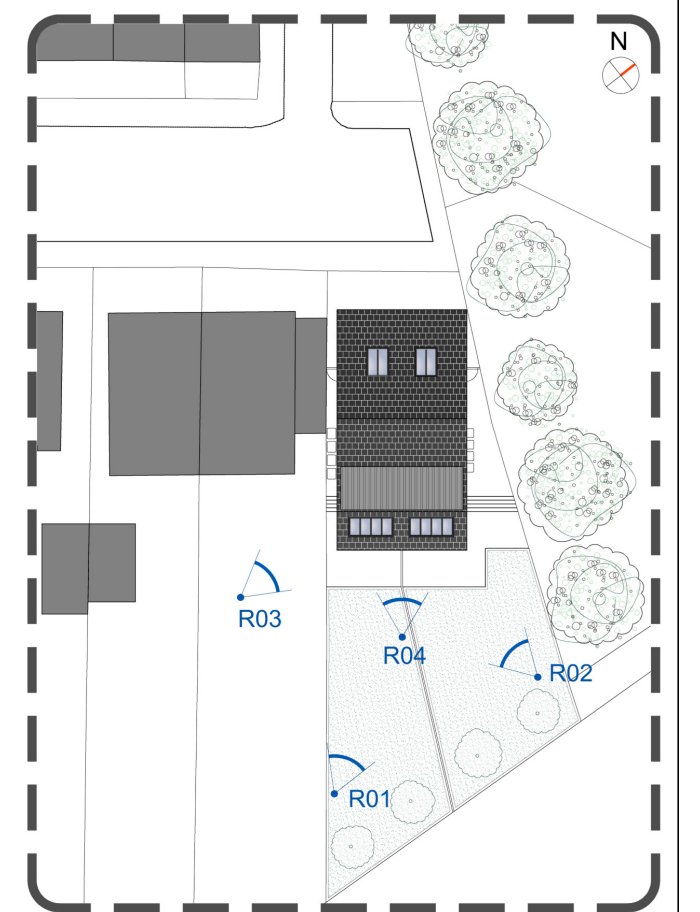

A	29/09/22	Amendments following planner comments		
Revision Number	Date	Description of Revision	Chkd	Appr

SEED
Architects

Parsonage Chambers
3 Parsonage
Manchester
M3 2HW

● Tel: 0161 832 5750 ● E: office@seedarchitects.co.uk ●

status	Planning Permisson
--------	--------------------

job title
24 Brookfield | Prestwich

Location	
----------	--

drawing title
3D Rear views

author DR	date 08/02/2022
checker RH	date 08/02/2022
scale 1 : 20	paper size A1

Project no. 3268	Type	Seed drawing no. 02_004	Rev. A
---------------------	------	----------------------------	-----------