




Elevation 1 (NW)
1 : 100



Elevation 2 (NE)
1 : 100

Materials Key

1. Red Multi Brick
2. Vertical Dark Brown Timber Cladding
3. Slate Effect Roof Tiles
4. Anthracite Grey UPVC Double Glazed Windows
5. Anthracite Grey UPVC Double Glazed Doors
6. Anthracite Grey Aluminium Sliding Entrance Doors
7. Anthracite Grey Metal Louvred Door
8. Protruding 150mm High Brick Cill
9. Entrance Canopy Aluminium clad

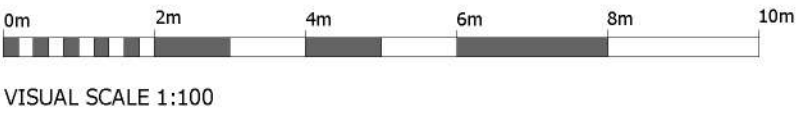

VISUAL SCALE 1:100



P4	15.02.24	AKB	GB	Draft Issue for Planning following further comments from client and updated proposed levels.
P3	09.02.24	AKB	GB	Draft Issue for Planning
P2	19.01.24	CB	GB	Layouts amended following comments from the client
P1	16.01.24	CB	GB	Layouts amended following comments from the client

Rev:	Date:	Drawn:	Checked:	Description:
S0				Work In Progress

Residential Care Home

Proposed Elevations Sheet 1


Location:
Irwell Street
Bury BL9 0HE

Client:
Exemplar Health Care Ltd

UPRN	Originator	Zone	Level	Type	Role	Series/Number	Revision:
IRWEL-WBA-NB-ZZ-DR-A-PL_201							P4
Date:	Drawn:	Checked:	Scale:	Int Job No:			
22/11/23	CB	GB	As indicated	4009-020			

WATSON BATTY
ARCHITECTS

Shires House, Shires Road
Guiseley, Leeds LS20 8EU
Leeds Loughborough
T: 01943 876 665
E: enquiries@watsonbatty.com
W: www.watsonbatty.com

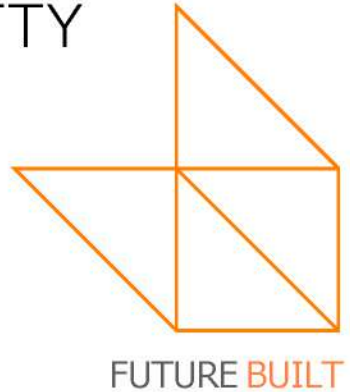

Note: Do not Scale from this drawing. All dimensions to be checked on site