




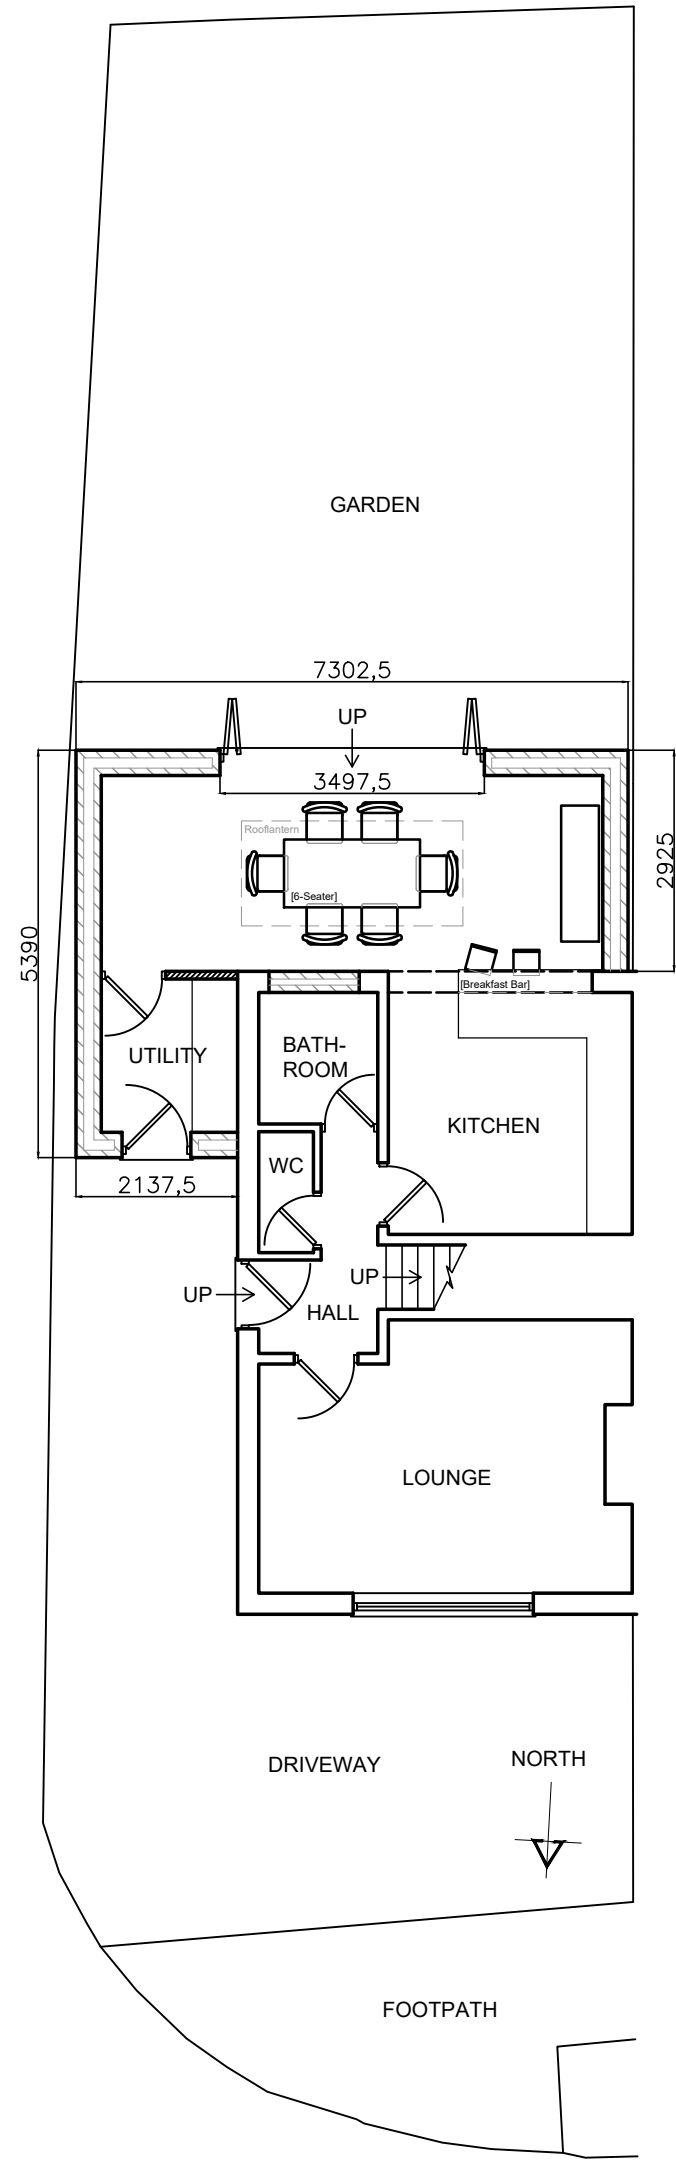


PROPOSED GROUND FLOOR
& SITE LAYOUT @ 1 : 100

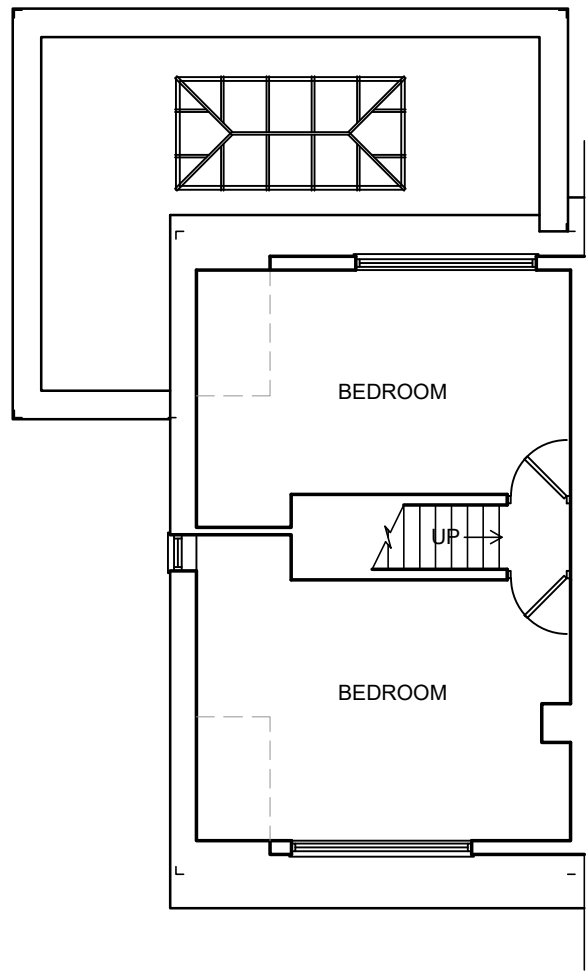


PROPOSED FIRST FLOOR
LAYOUT @ 1 : 100

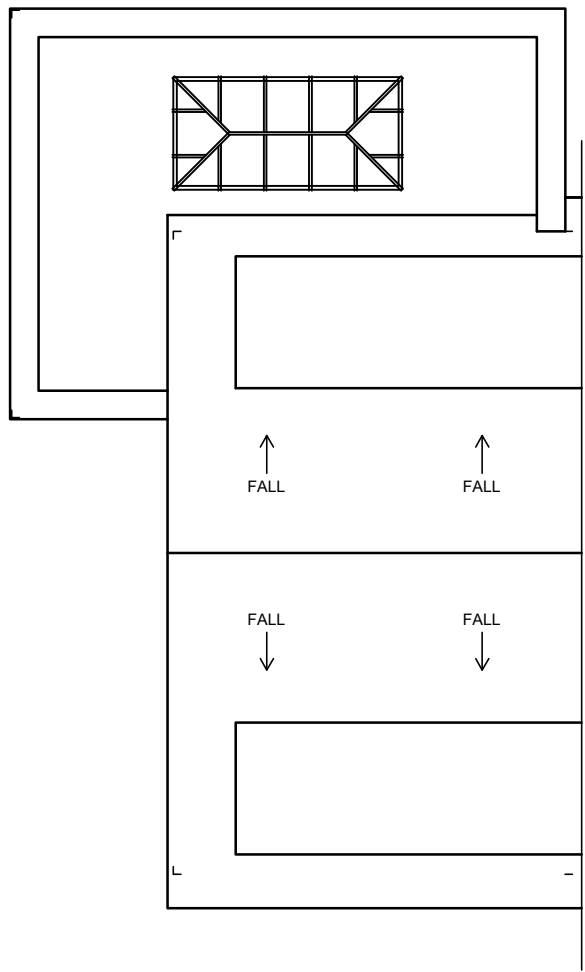


PROPOSED ROOF
LAYOUT @ 1 : 100

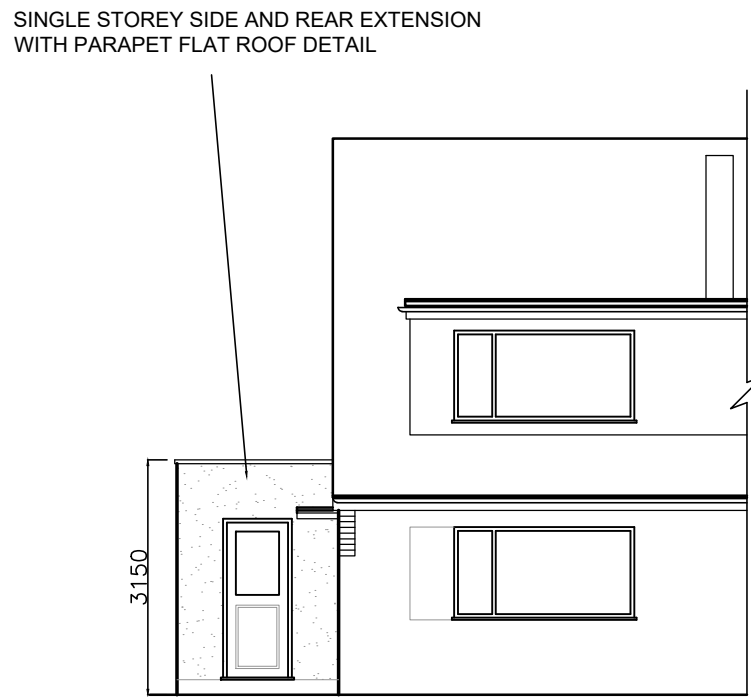


PROPOSED NORTH FACING
ELEVATION @ 1 : 100

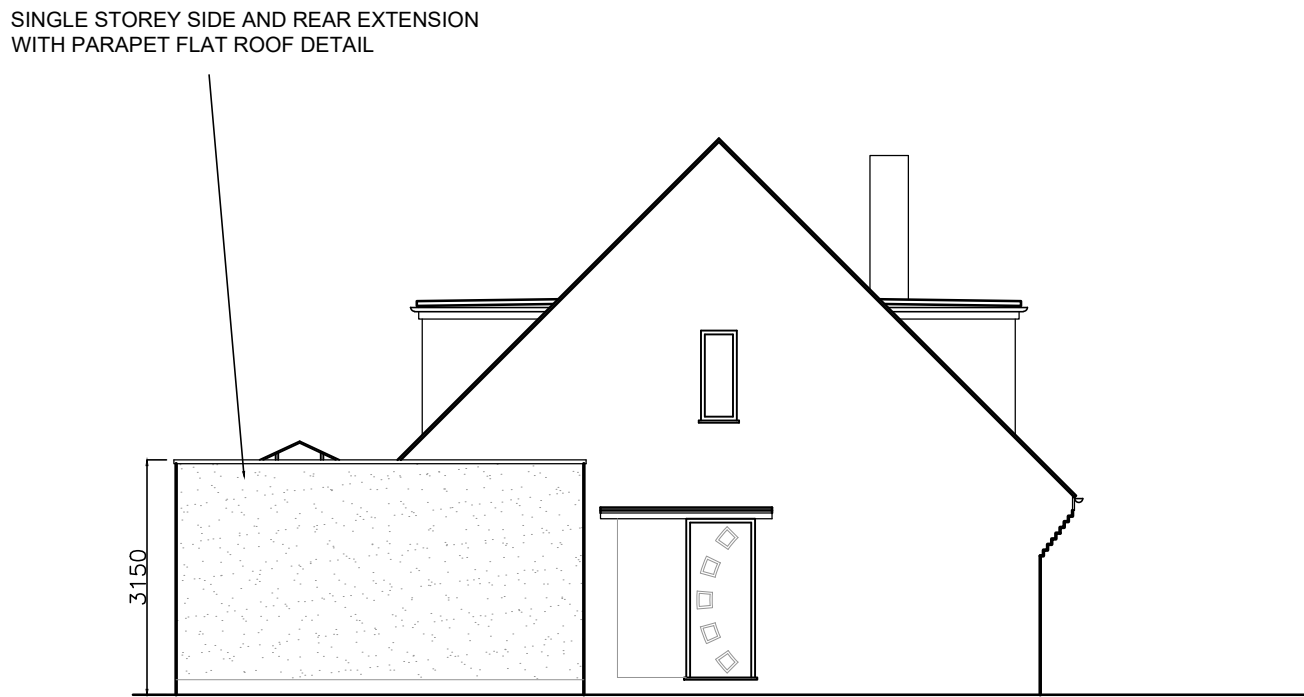


PROPOSED EAST FACING
ELEVATION @ 1 : 100

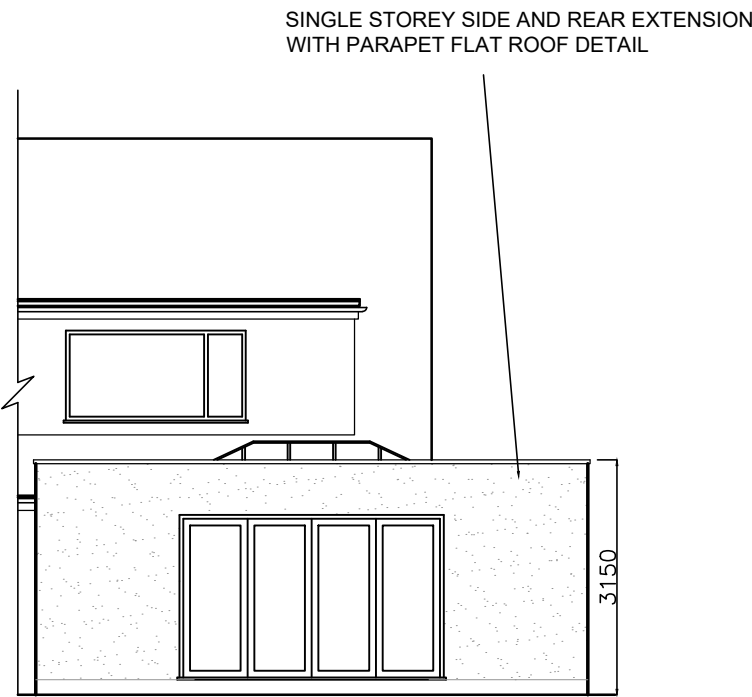

PROPOSED SOUTH FACING
ELEVATION @ 1 : 100

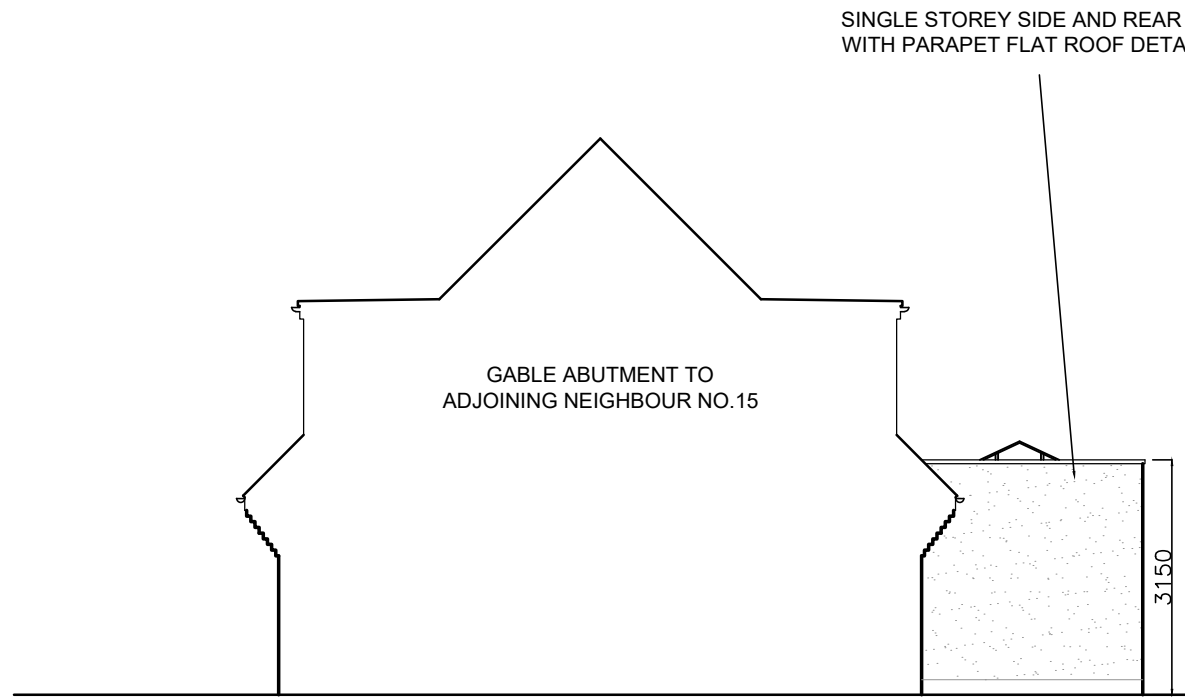

PROPOSED WEST FACING
ELEVATION @ 1 : 100

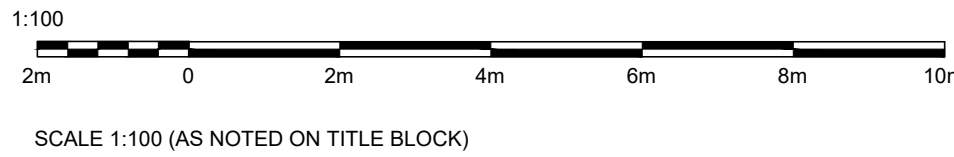

Copyright. This drawing and design and all the information contained therein is the sole copyright of Architecture & Design, and reproduction in any form is forbidden unless permission is obtained in writing. Warning. No dimensions to be scaled from this drawing. All contractors must visit site and be responsible for taking and checking all dimensions relative to this work. The designer must be advised of any discrepancies in writing. This drawing must be read in conjunction with the specifications/bill of quantities and related drawings. Any structural work must be carried out to exact specification and requirements of the client's appointed structural engineer and any amendments must have his express prior written authority. All structural work must be inspected at all relevant stages by the structural engineer and by the Appointed Building Inspector, and comply with their requirements. Any cost and claims for damages, loss of trade, etc., incurred by failing to do so are the sole liability of the contractor.		
REVISIONS		
-	INITIAL ISSUE	02.03.2024

MATERIAL SPECIFICATION

EXISTING WALLS;
EXISTING WALLS CONSIST OF RED STOCK BRICKWORK

PROPOSED NEW WALLS;
PROPOSED NEW WALLS CONSIST OF BLOCKWORK WITH TEXTURED RENDERED FINISH (K-REND : POLAR WHITE).

EXISTING WINDOWS;
EXISTING WINDOWS CONSIST OF 'ROSEWOOD' UPVC CONSTRUCTION WITH CLEAR GLAZING (OBSCURED TO PRIVACY AREAS).
PROPOSED NEW WINDOWS;
PROPOSED NEW WINDOWS CONSIST OF 'ROSEWOOD' UPVC CONSTRUCTION WITH CLEAR GLAZING (OBSCURED TO PRIVACY AREAS).

EXISTING ROOF COVERING;
EXISTING ROOF COVERING CONSISTS OF DARK CONCRETE ROOF TILES.
NEW FLAT ROOFS;
TO HAVE SINGLE MEMBRANE COVERING TO BE DARK IN APPEARANCE/COLOUR.

EXISTING RAINWATER GOODS;
EXISTING RAINWATER GOODS CONSIST OF BLACK HALF-ROUND UPVC GUTTERS AND ROUND DOWNPIPES.
PROPOSED RAINWATER GOODS;
PROPOSED RAINWATER GOODS CONSIST OF BLACK HALF-ROUND UPVC GUTTERS AND ROUND DOWNPIPES.

ARCHITECTURE & INTERIOR DESIGN		
CLIENT	CATHERINE BOOTH	
PROJECT	13 CORONATION ROAD, RADCLIFFE, M26 3RA	
TITLE	PROPOSED LAYOUTS & ELEVATIONS	
SHEET/SCALE	A1 @ 1:100	DATE 02.03.2024
JOB NO.	240301	DWG NO. 02
DRAWN	DJC	CHECKED DJC