



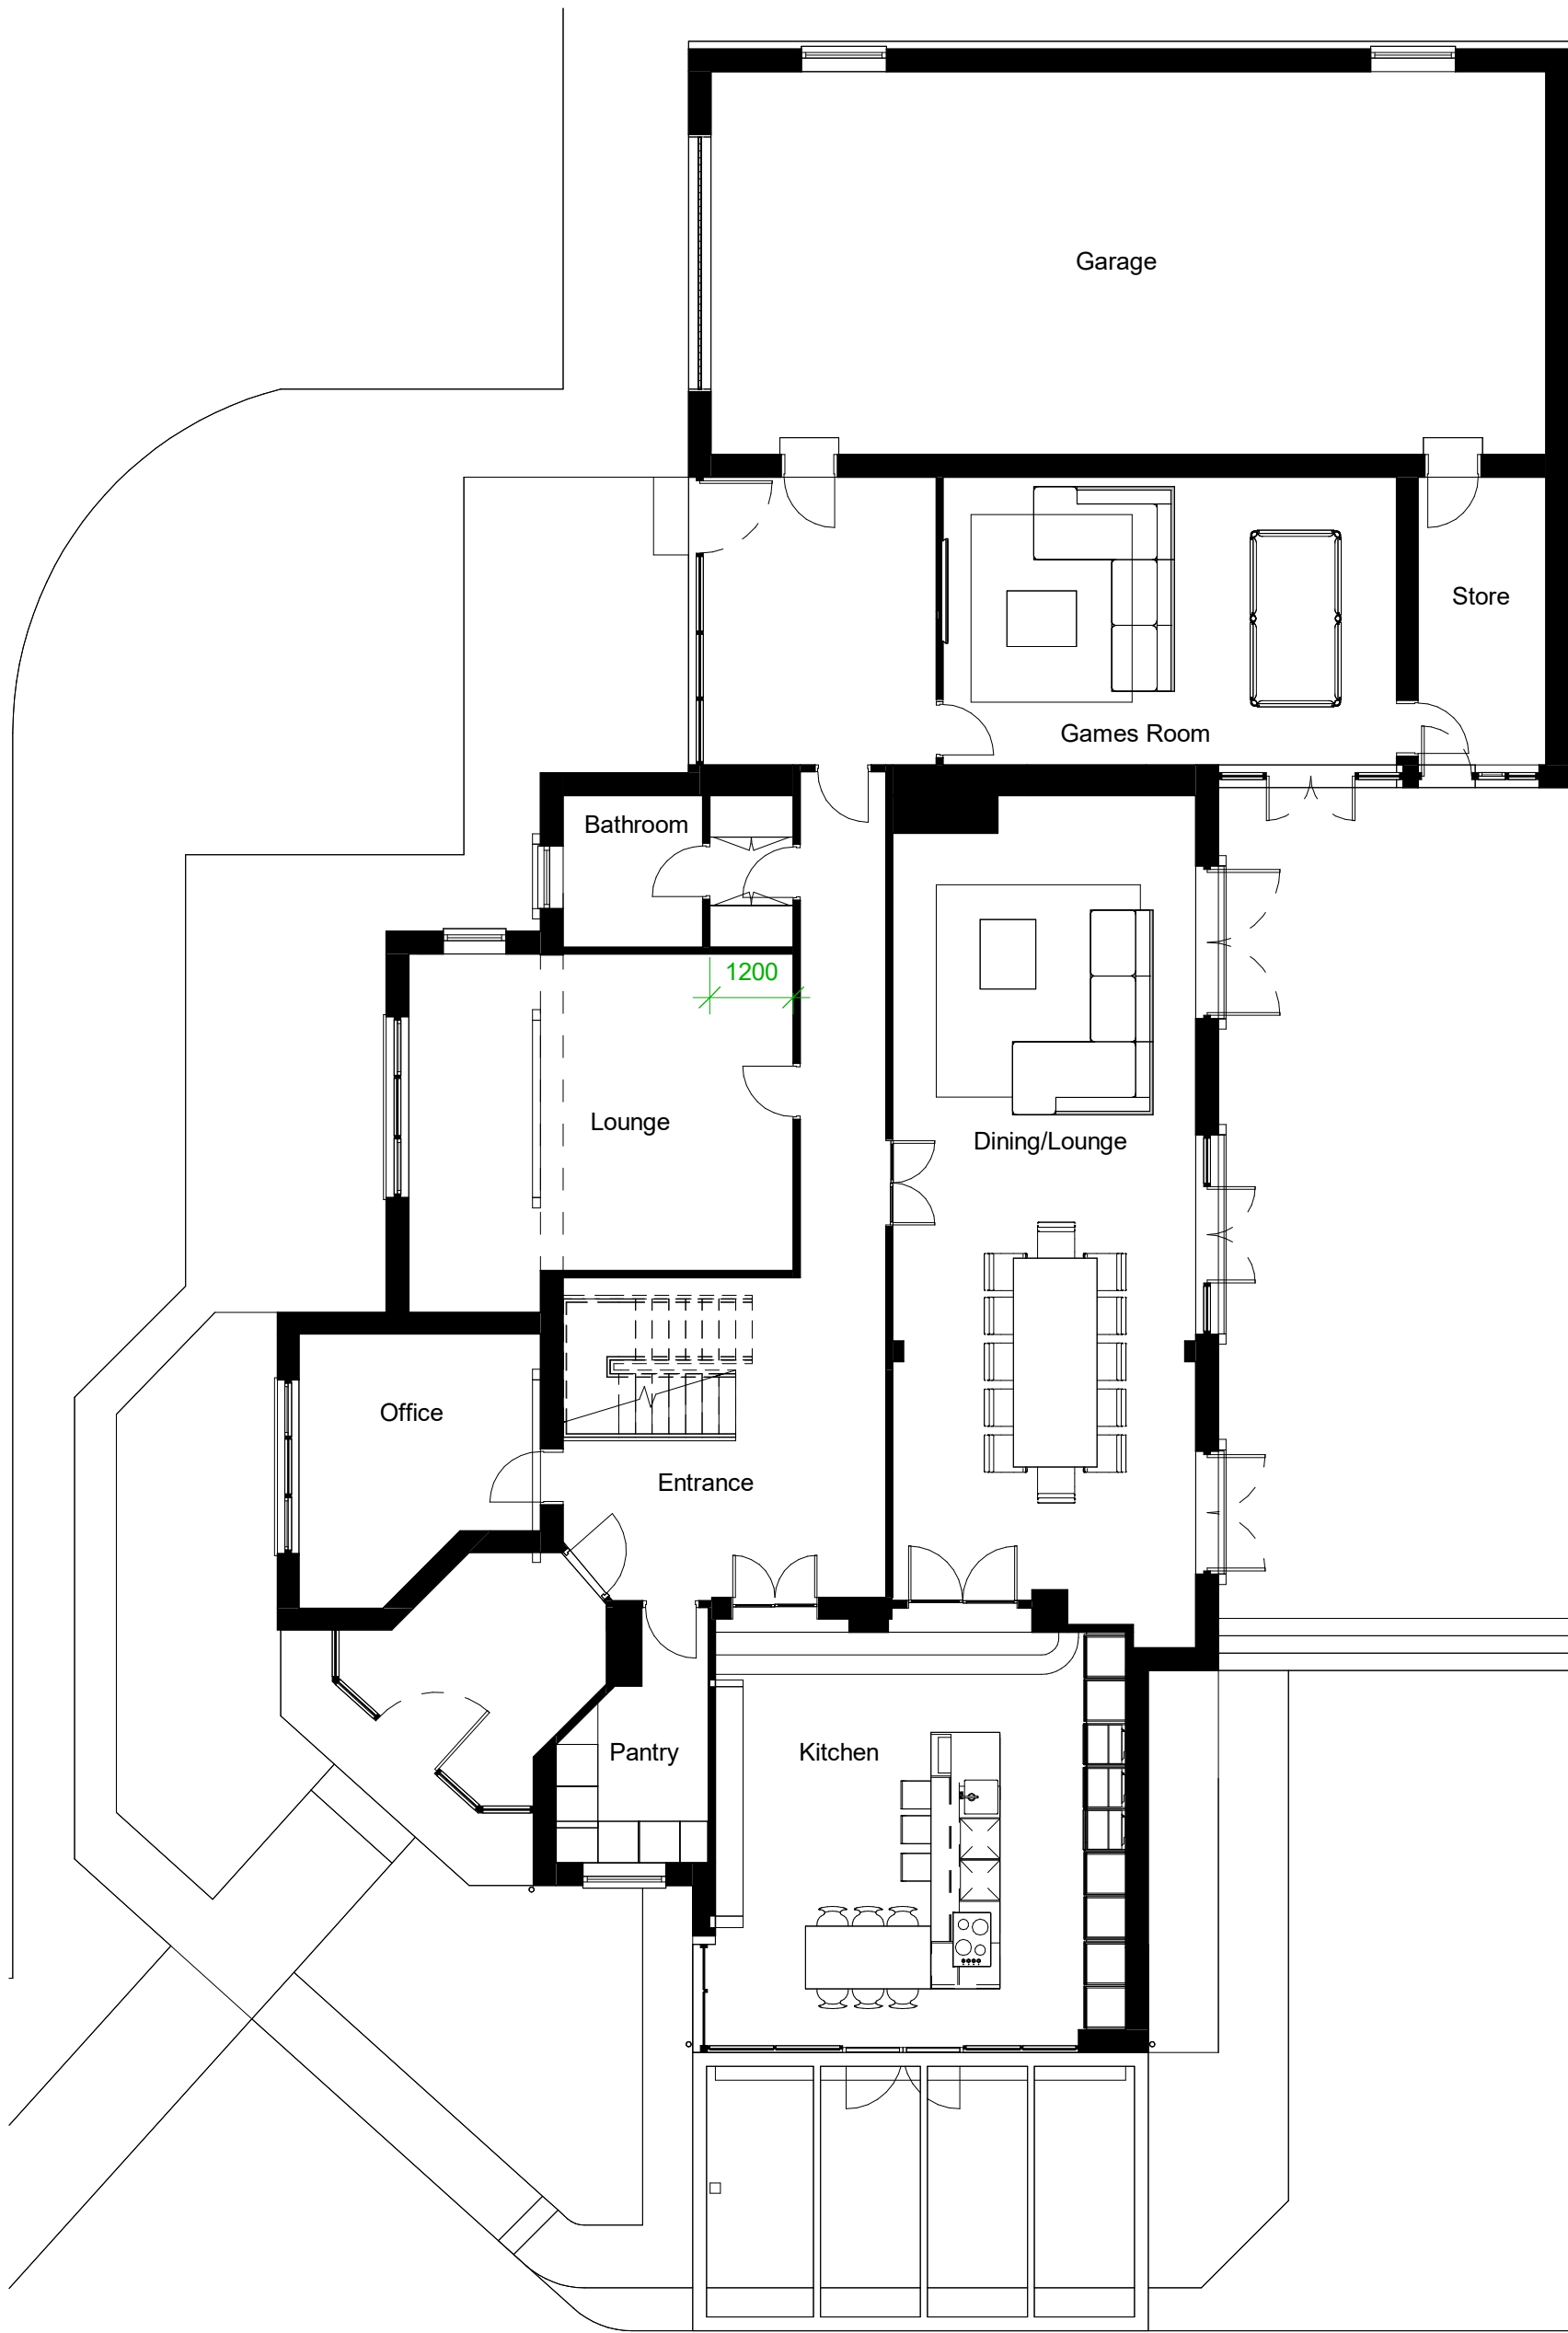

5. Level 0 - GA Proposed
1 : 100

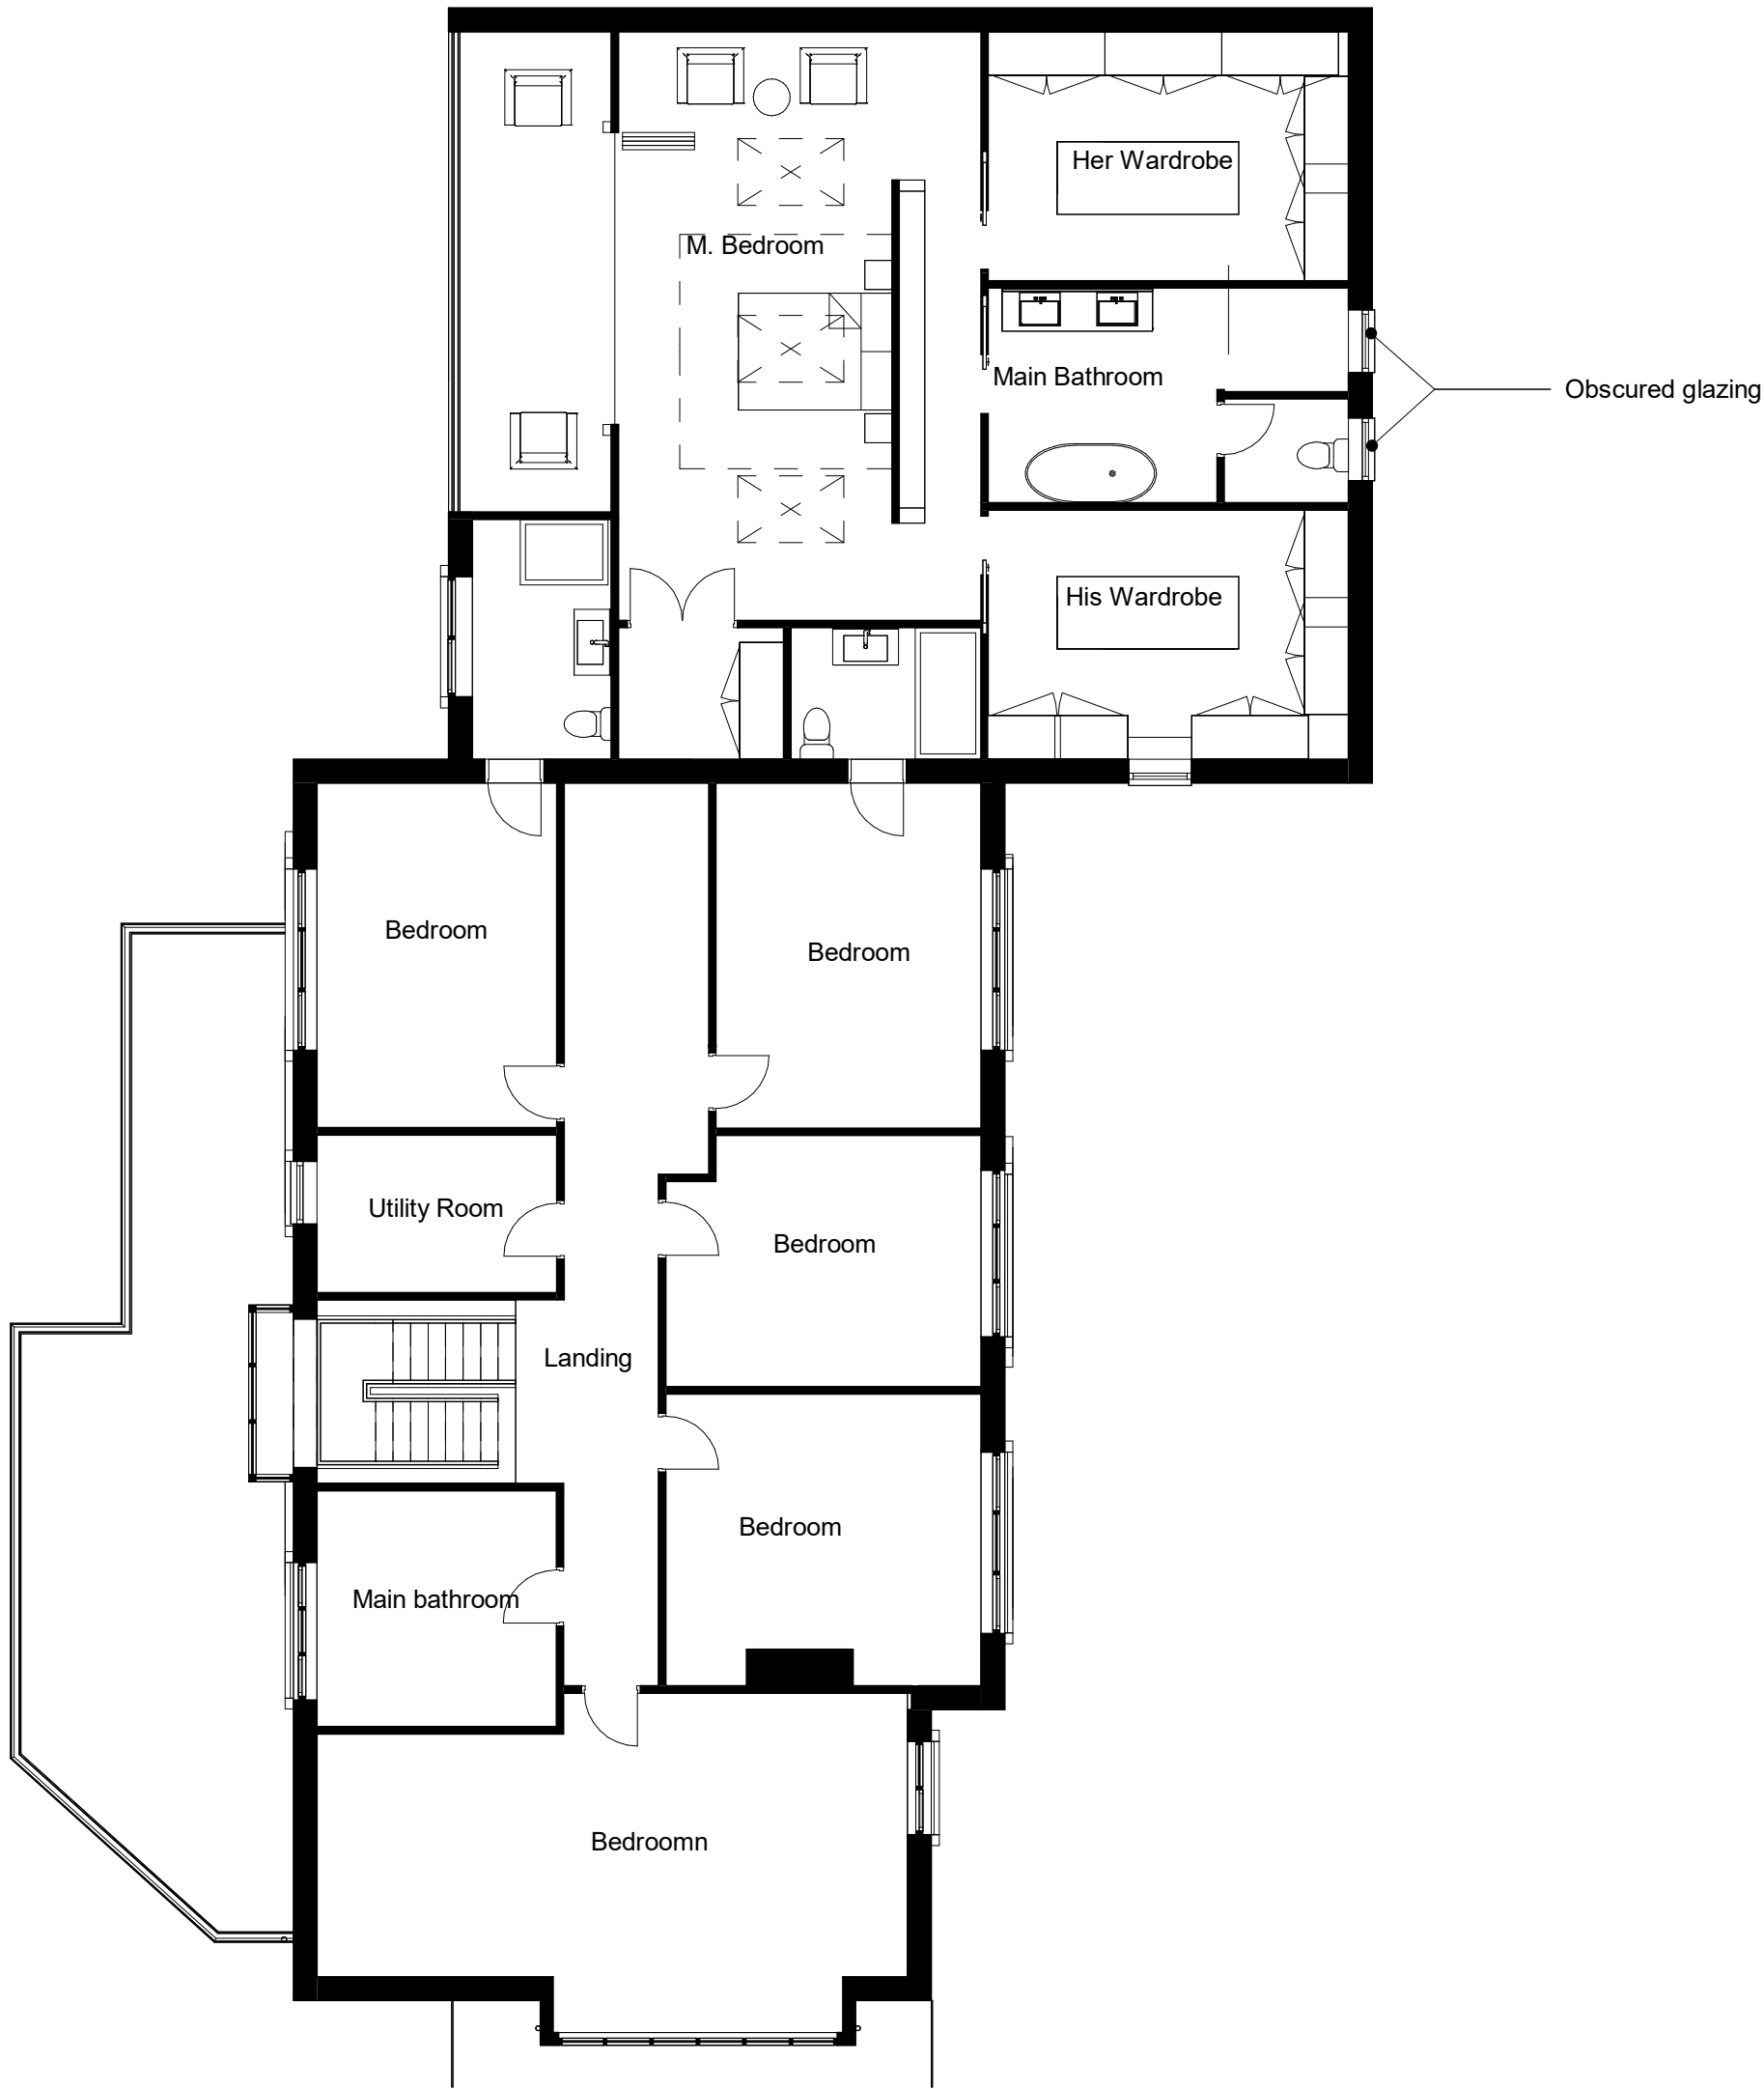

6. Level 1 - GA Proposed
1 : 100



1. Front - GA Proposed
1 : 100



3. Rear - GA Proposed
1 : 100



2. Left Side - GA Proposed
1 : 100



4. Right Side - GA Proposed
1 : 100

1 0 1 2 3 4 5
SCALE 1: 100 m

DURBAN
design studio

United Kingdom
Manchester
+44 (0) 778826143
8 Park Lane
Wytham
NN6 7PB

PROJECT 44 Ringley Road

PROJECT 44 Ringley Road

TITLE Proposed Plans and Elevations

SCALE 1 : 100@A2 DRAWING No. 011

PROJECT No. DDS2046

REV 1 STATUS

DATE 03/06/2026 11:37:27 BUILDING REGULATIONS

© COPYRIGHT - ALL RIGHTS RESERVED. THIS DRAWING MUST NOT BE REPRODUCED WITHOUT PERMISSION.
ALL DIMENSIONS RELATIVE TO THIS DRAWING TO BE CHECKED ON SITE. DESIGNED TO BE NOTIFIED OF ANY DISCREPANCIES - SEWER ROBERT LEVELS MUST BE VERIFIED BEFORE WORK COMMENCES. THIS DRAWING MUST BE CHECKED AGAINST ANY OTHER STRUCTURAL/SPECIALIST DRAWINGS PROVIDED. THIS DRAWING MUST NOT BE USED FOR CONSTRUCTION UNLESS ISSUED FOR CONSTRUCTION. ALL DIMENSIONS ON THIS DRAWING ARE IN MILLIMETRES UNLESS OTHERWISE STATED.