



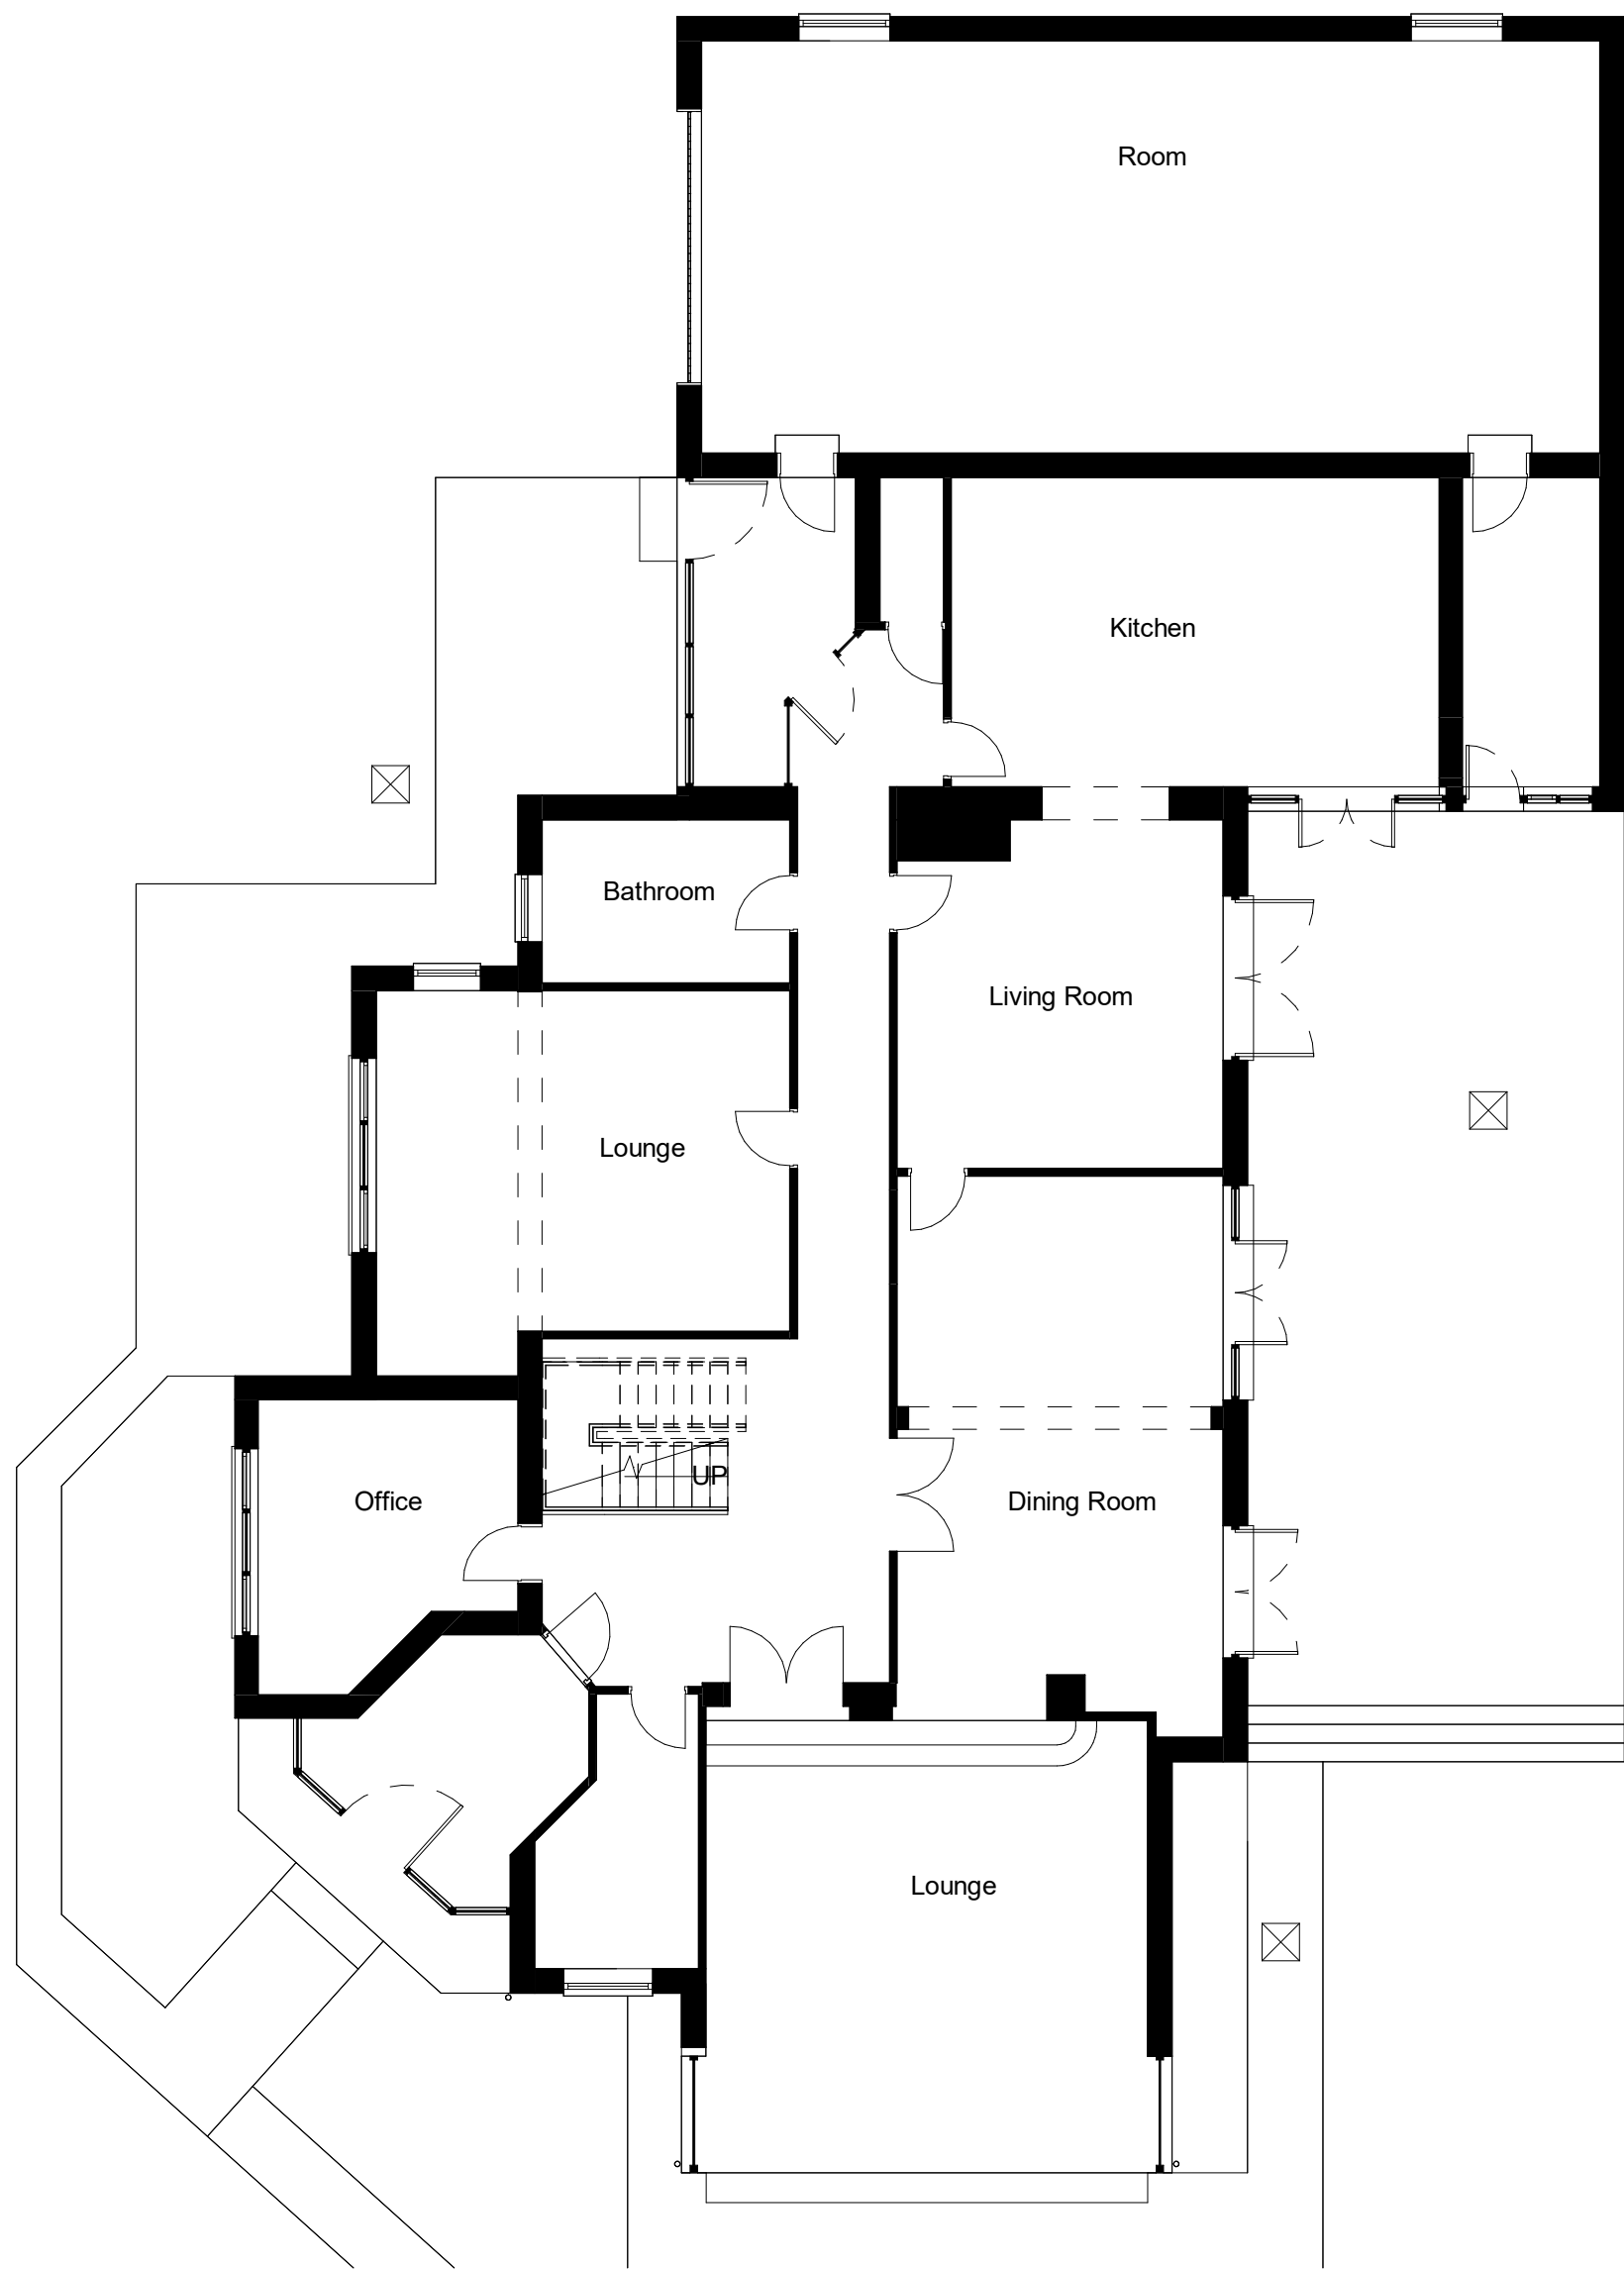

1. Level 0 - GA Existing
1 : 100

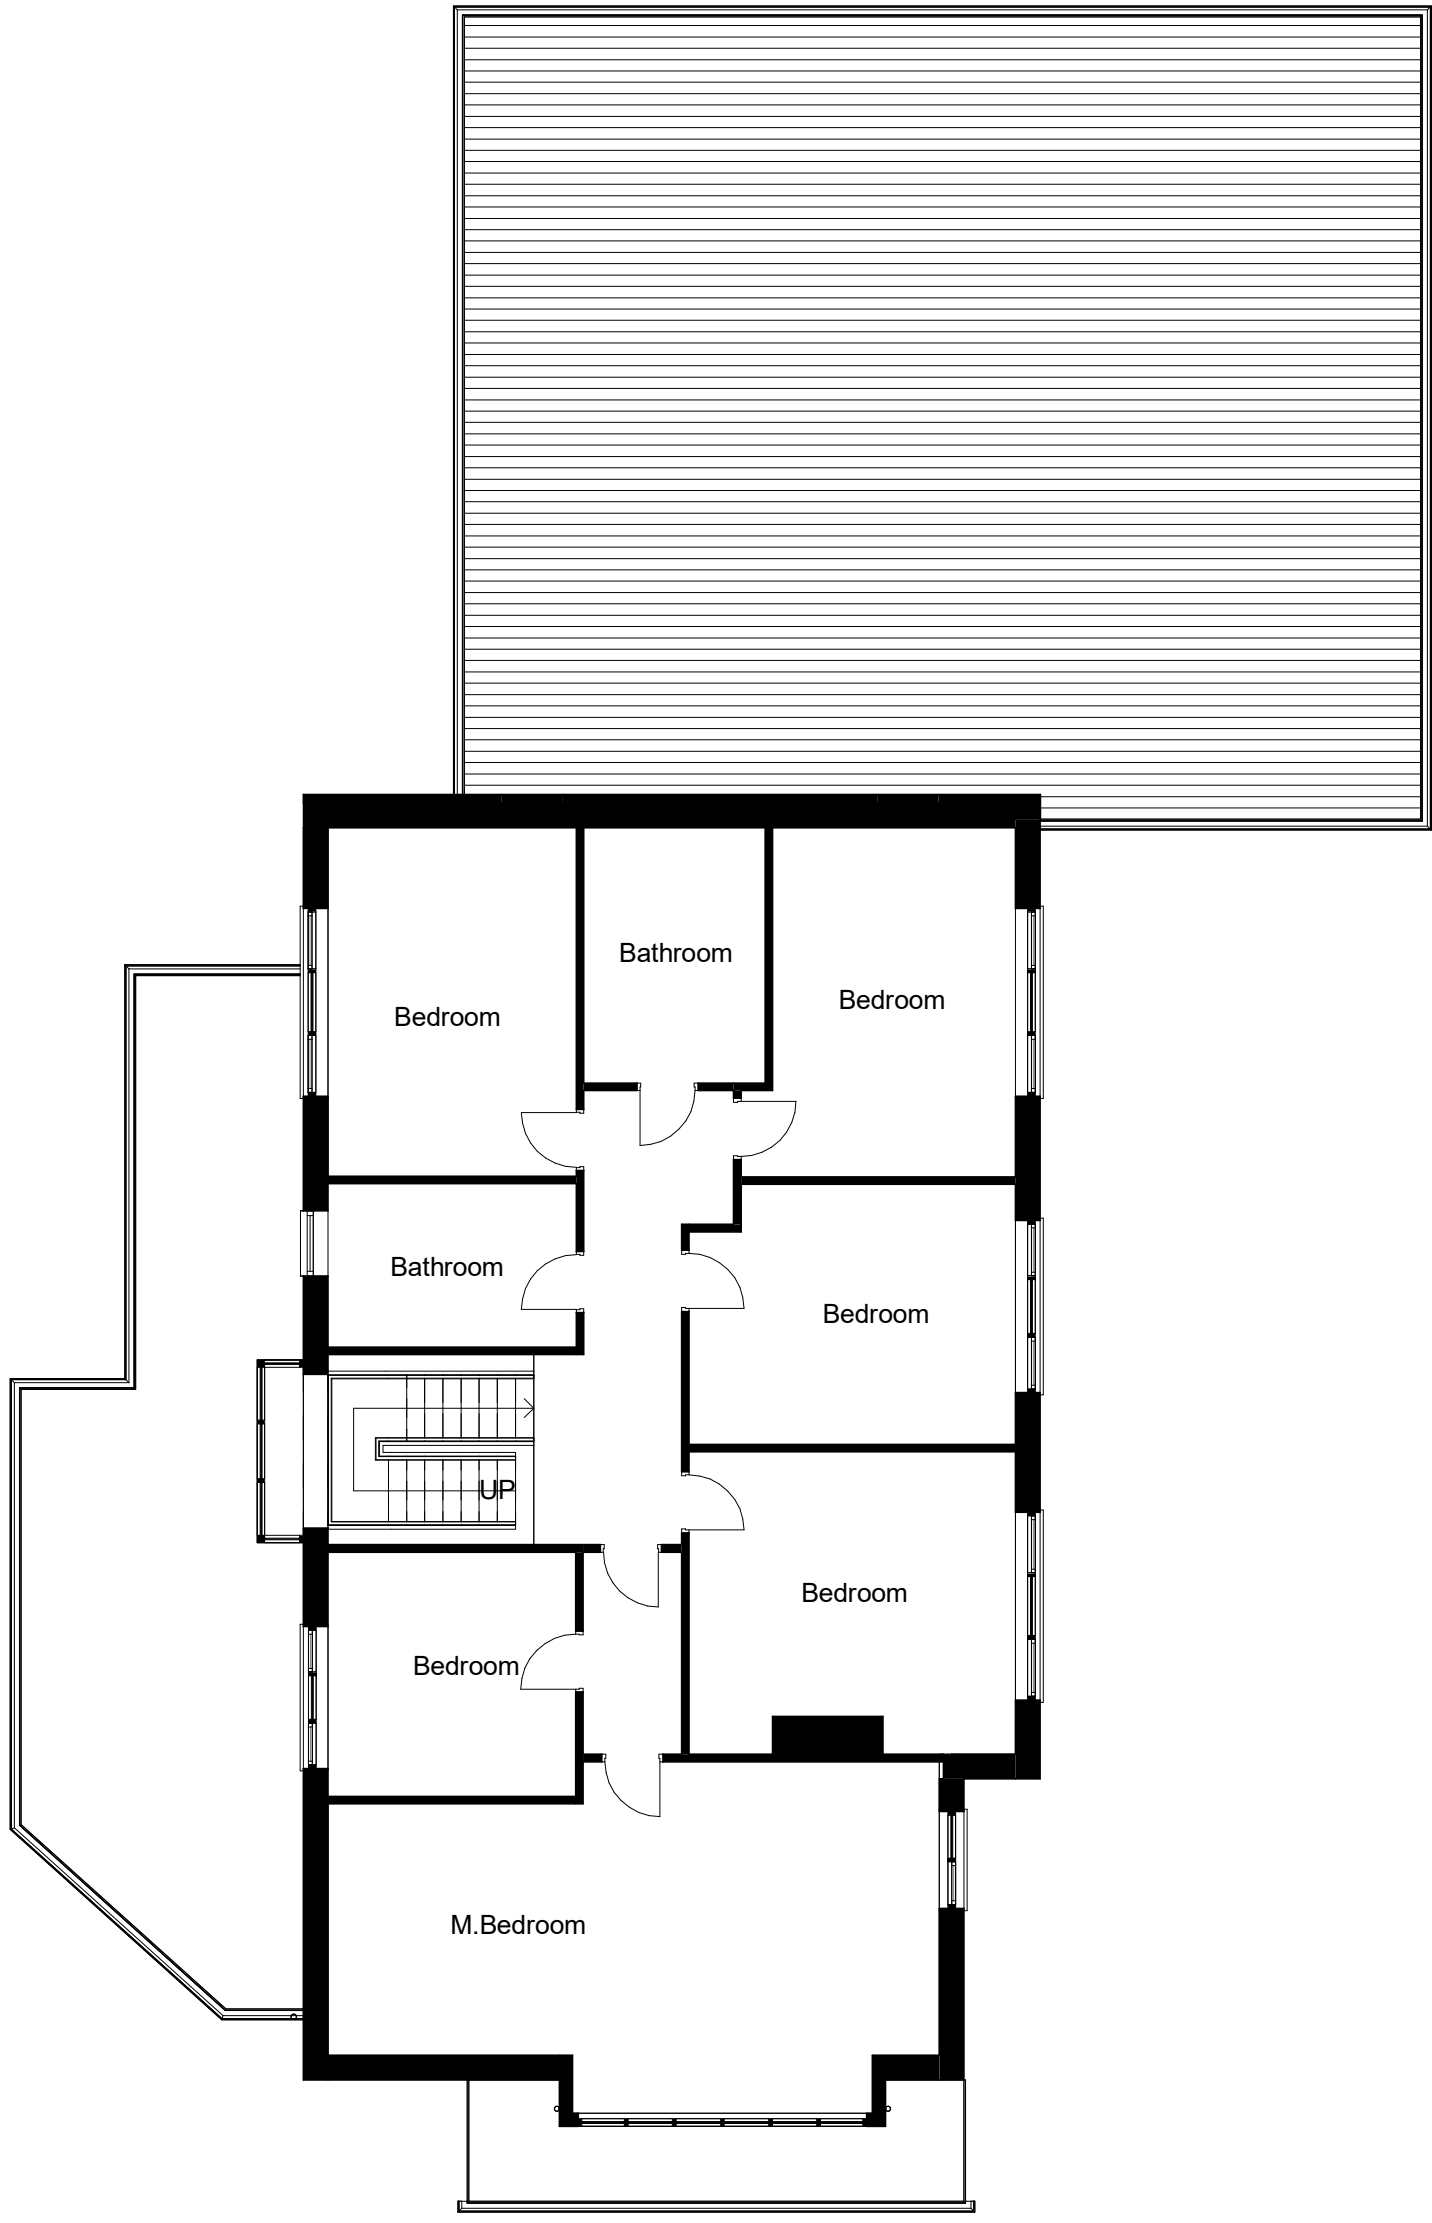

2. Level 1 - GA Existing
1 : 100



6. Front - GA Existing
1 : 100




4. Rear - GA Existing
1 : 100



3. Left Side - GA Existing
1 : 100



5. Right Side - GA Existing
1 : 100

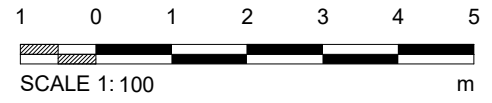

DURBAN
design studio

United Kingdom
Manchester
+44 (0) 778826143
8 Park Lane
Winnipeg
M4S 7P6

PROJECT	44 Ringley Road		
PROJECT	44 Ringley Road		
TITLE	Existing GA Plans and Elevations		
SCALE	1 : 100@A2	DRAWING No.	003
PROJECT No.	DDS2046	REV	
DATE	04/06/2026 11:36:37	STATUS	PLANNING

© COPYRIGHT - ALL RIGHTS RESERVED. THIS DRAWING MUST NOT BE REPRODUCED WITHOUT PERMISSION.
ALL DIMENSIONS RELATIVE TO THIS DRAWING TO BE CHECKED ON SITE. DESIGNER TO BE NOTIFIED OF ANY DISCREPANCIES - SEWER INSET LEVELS MUST BE VERIFIED BEFORE WORK COMMENCES. THIS DRAWING MUST BE CHECKED AGAINST ANY OTHER STRUCTURAL/SPECIALIST DRAWINGS PROVIDED. THIS DRAWING MUST NOT BE USED FOR CONSTRUCTION UNLESS ISSUED FOR CONSTRUCTION. ALL DIMENSIONS ON THIS DRAWING ARE IN MILLIMETRES UNLESS OTHERWISE STATED.