



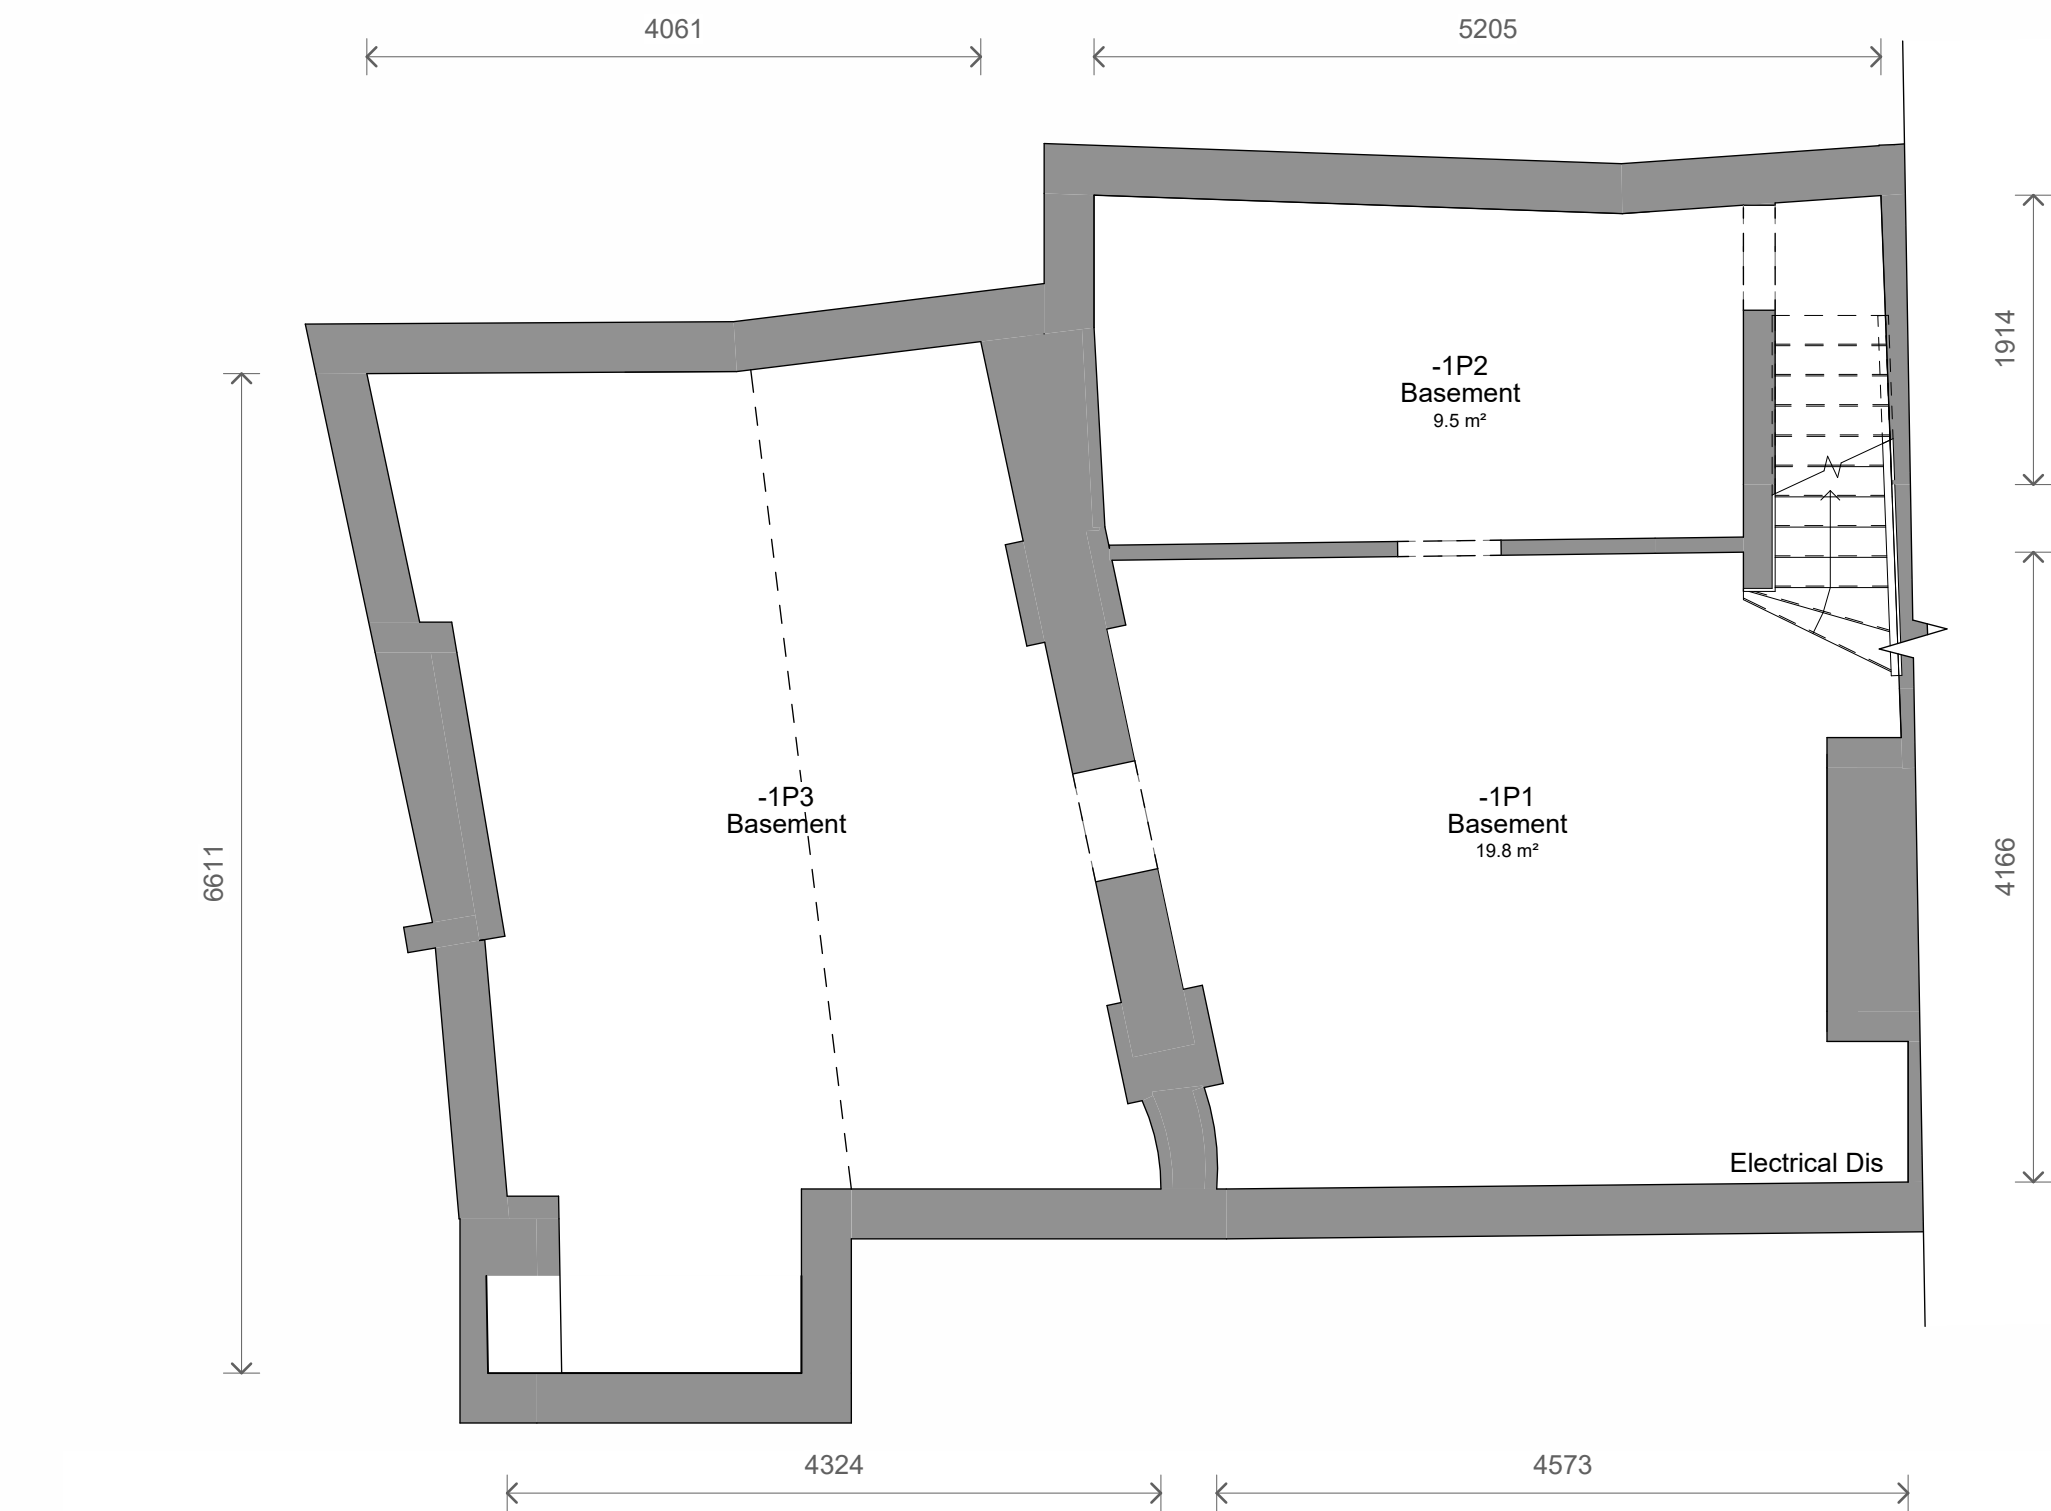

1 Level B1 - Proposed
1 : 50

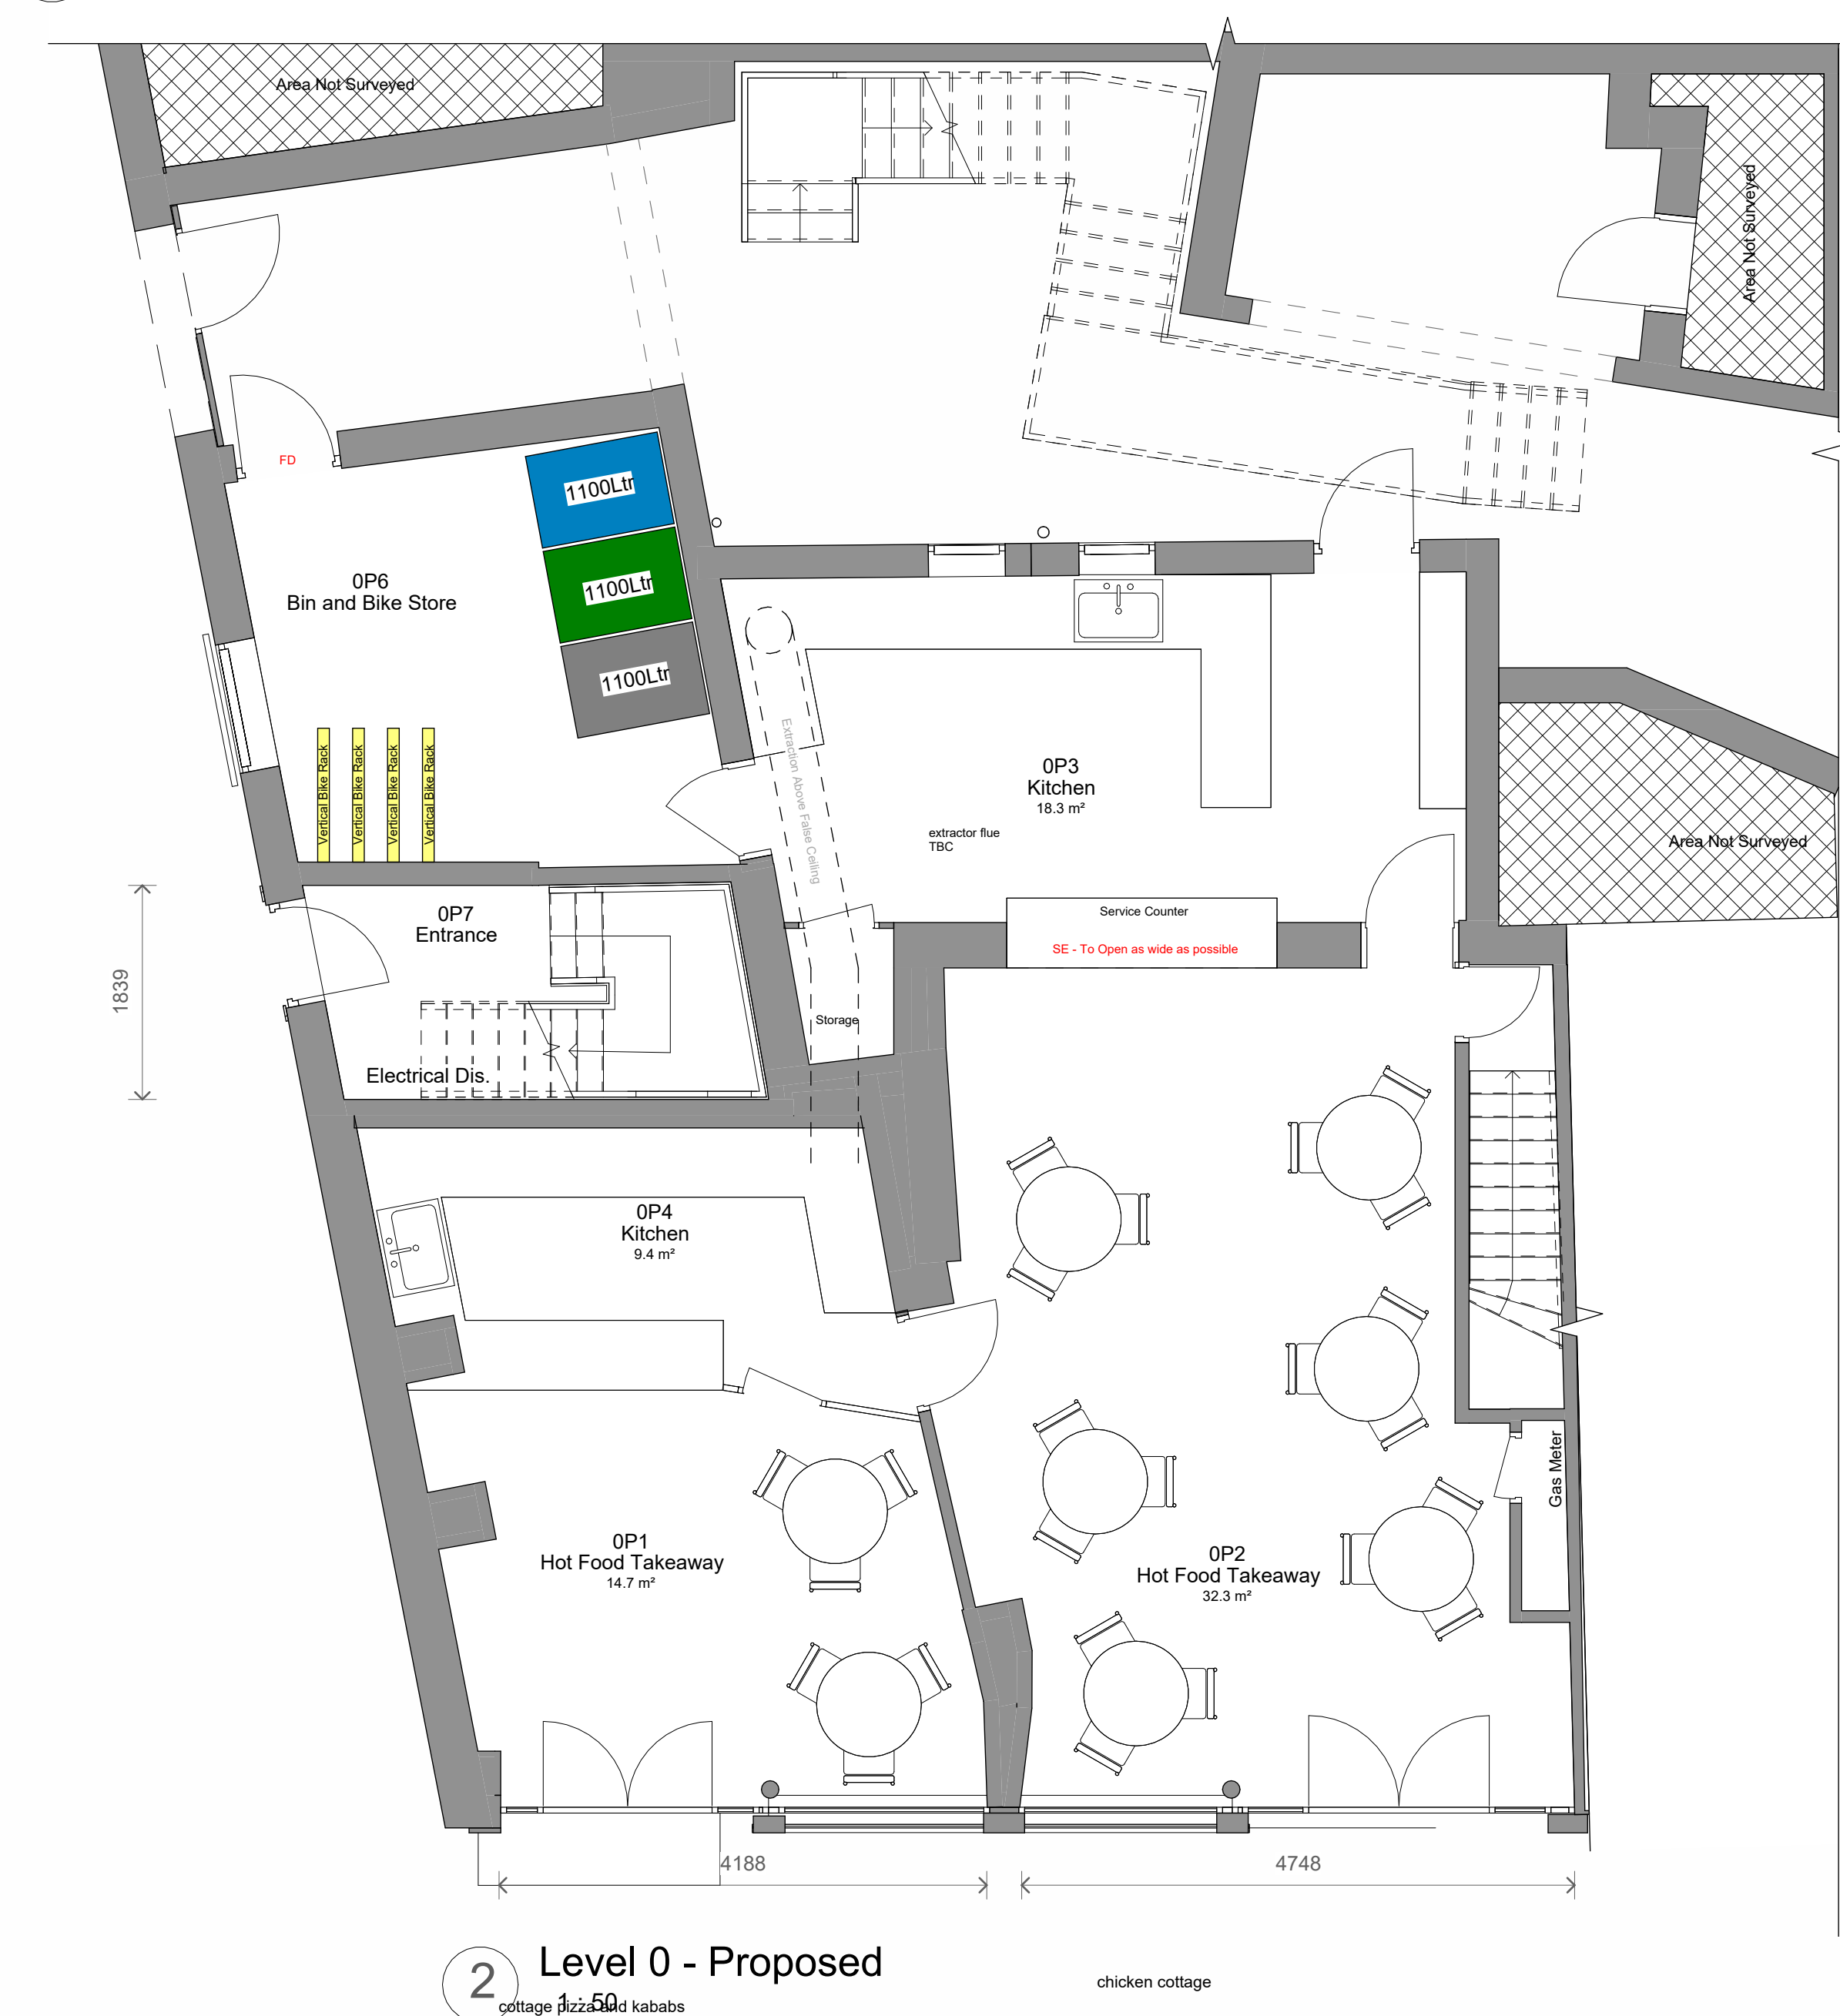

2 Level 0 - Proposed
1 : 50



3 Front - Proposed
1 : 100



6 Rear - Proposed
1 : 100



5 Left Side - Proposed
1 : 100



4 Right Side - Proposed
1 : 100

2	Revised	04/12/2025	JB
1	Revised Design	24/11/2025	CB
No.	Description	Date	Initial

PROJECT		4-6 Silver Street, Bury	
TITLE			
Proposed Plans and Elevations			
STATUS			
DESIGN			
DRAWN BY	DATE	SCALE (@ A1)	
CB	07/11/2025	As indicated	
PROJECT NUMBER		DRAWING NUMBER	REV
GSS25178		004	2
GOLD SKETCH			
S T U D I O S			
www.goldsketch.co.uk info@goldsketch.co.uk 0161 792 9595			
NOTES			
© COPYRIGHT - ALL RIGHTS RESERVED			
THIS DRAWING SHALL NOT BE REPRODUCED WITHOUT PRIOR WRITTEN CONSENT			
DRAWING TO BE USED FOR THE STATUS INDICATED ONLY			
ALL DIMENSIONS AND SETTING OUT SHALL BE CHECKED AND CONFIRMED ON SITE. ANY DISCREPANCIES TO BE REPORTED TO THE			
DESIGNER PRIOR TO THE COMMENCEMENT OF ANY WORK. ALL WORK AND MATERIALS TO BE IN ACCORDANCE WITH CURRENT UK EUROPEAN			
LEGISLATION. RELEVANT CODES OF PRACTICE AND BRITISH STANDARDS. ALL DIMENSIONS ON THIS DRAWING ARE IN MILLIMETRES UNLESS			
OTHERWISE STATED.			

