




This drawing is the copyright of LDM Design.
 All dimensions to be checked on site.
 Do not scale.
 All levels to be checked on site and refer to Ordnance Survey Datum Newlyn
 unless alternative datum given.
 All errors and omissions to be reported to the Architect prior to
 commencement.
 This drawing must be read in conjunction with the relevant specification
 clauses.
 This drawing must not be used on site unless issued for construction.

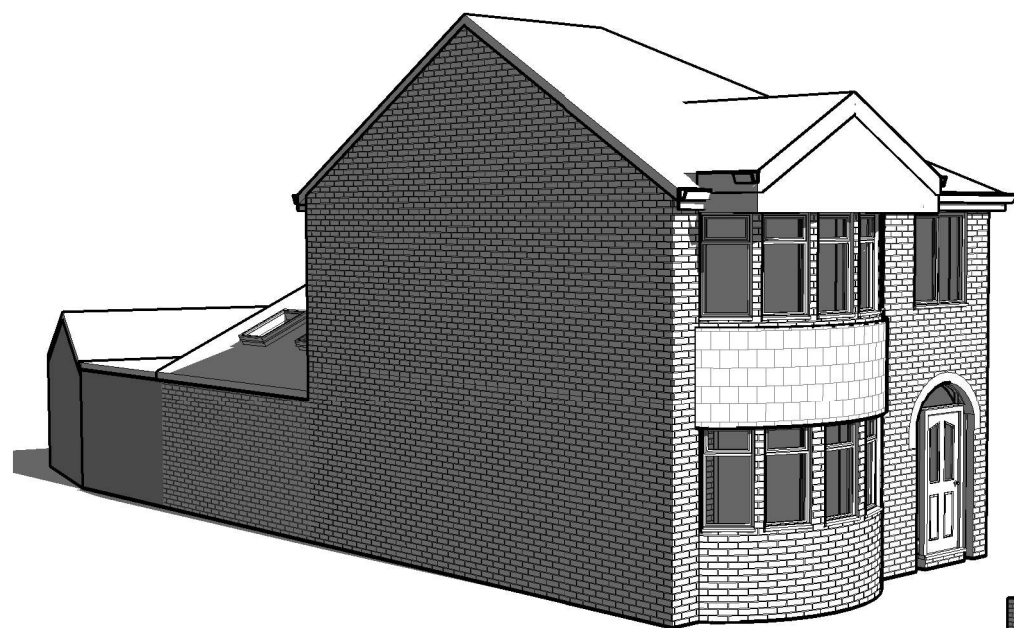


1 Proposed Front Left

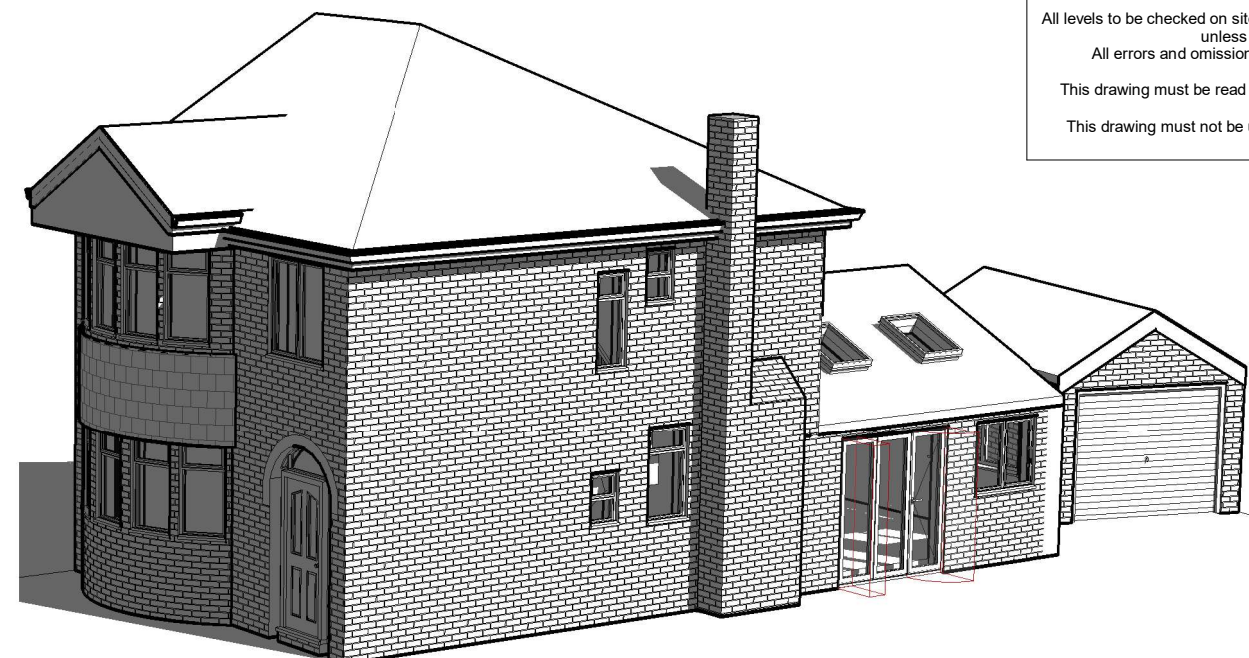


2 Proposed Front Right

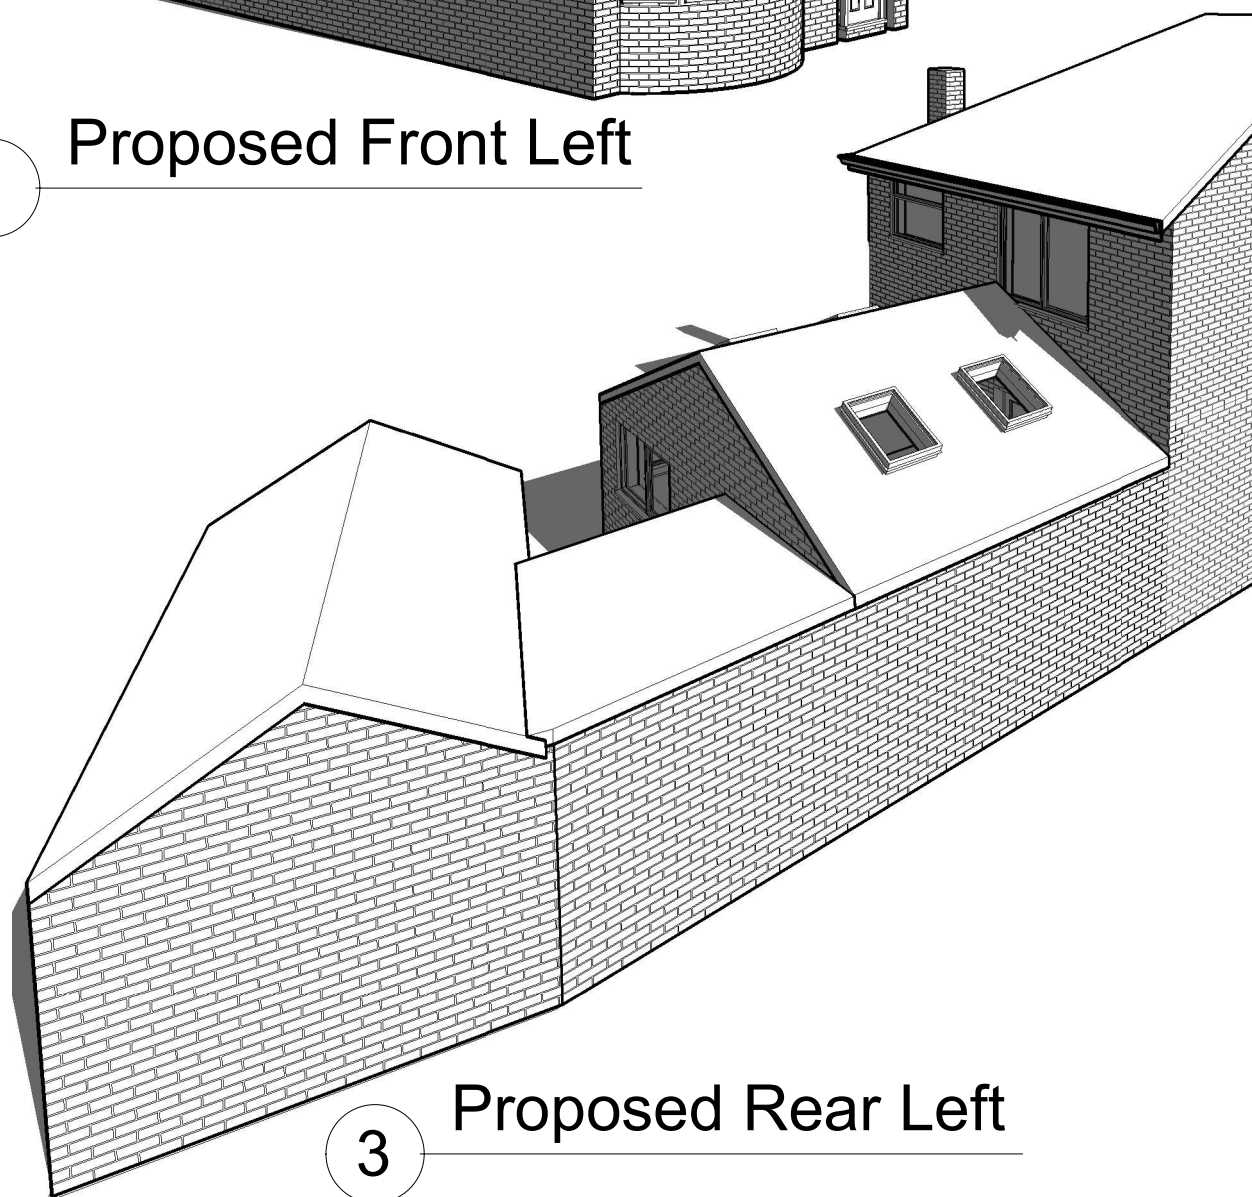



3 Proposed Rear Left

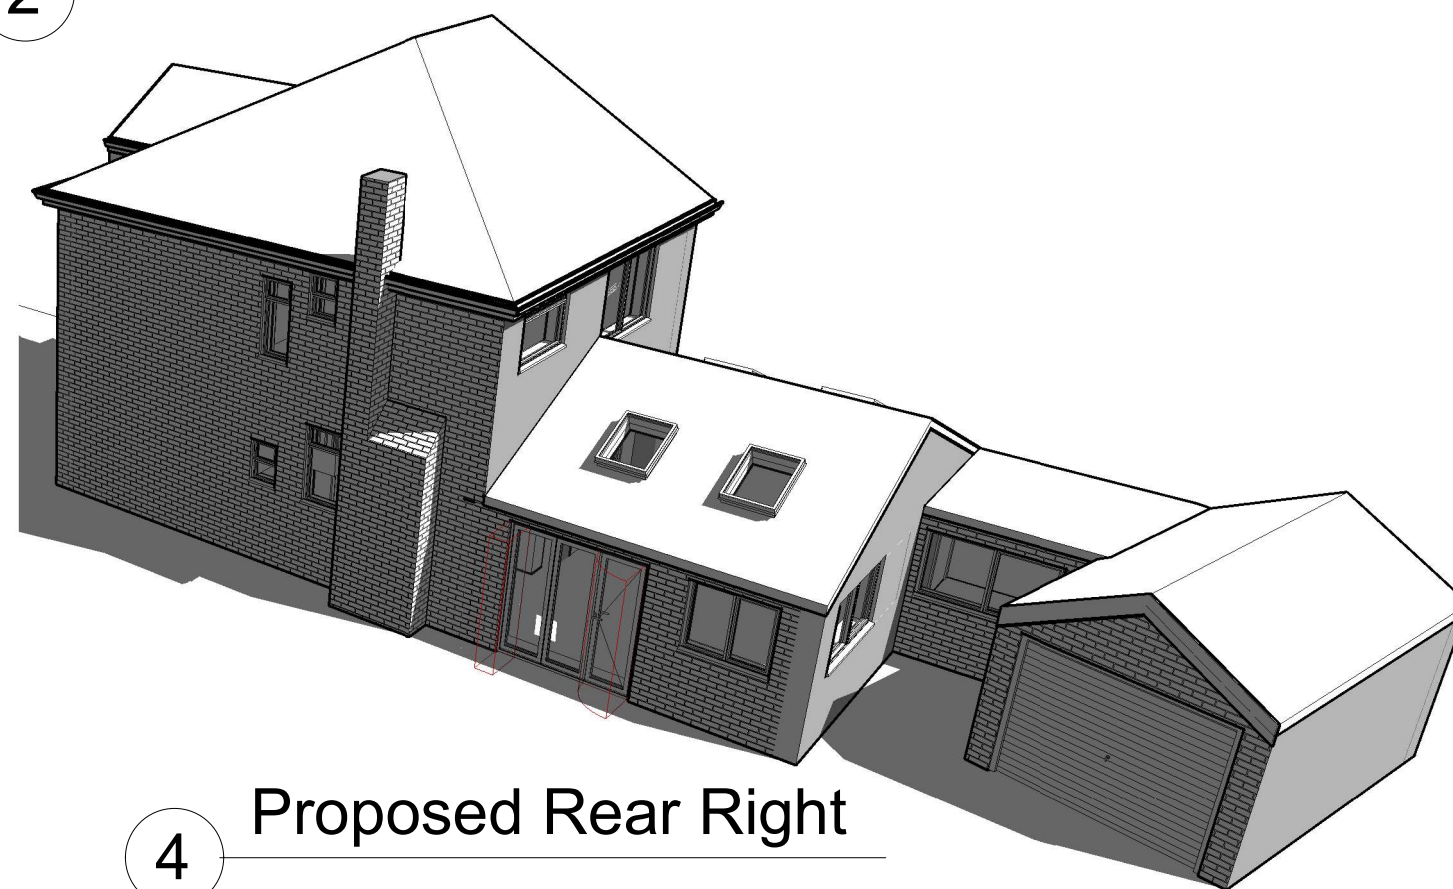

4 Proposed Rear Right

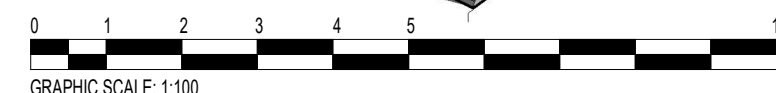

GRAPHIC SCALE: 1:100

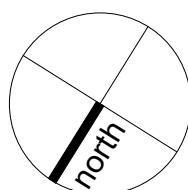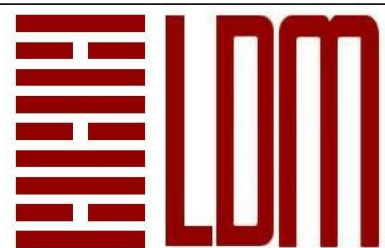

LDM Design

PROJECT
82, Meade Hill Road, Prestwich,
Manchester, M8 4LP

SHEET
Proposed Layout 3D

CLIENT
Mr R Fengold & R Wang

Scale (@ A3)

Drawn by	MD	DRAWING NUMBER	REV
Checked by	ST	PS432	B