


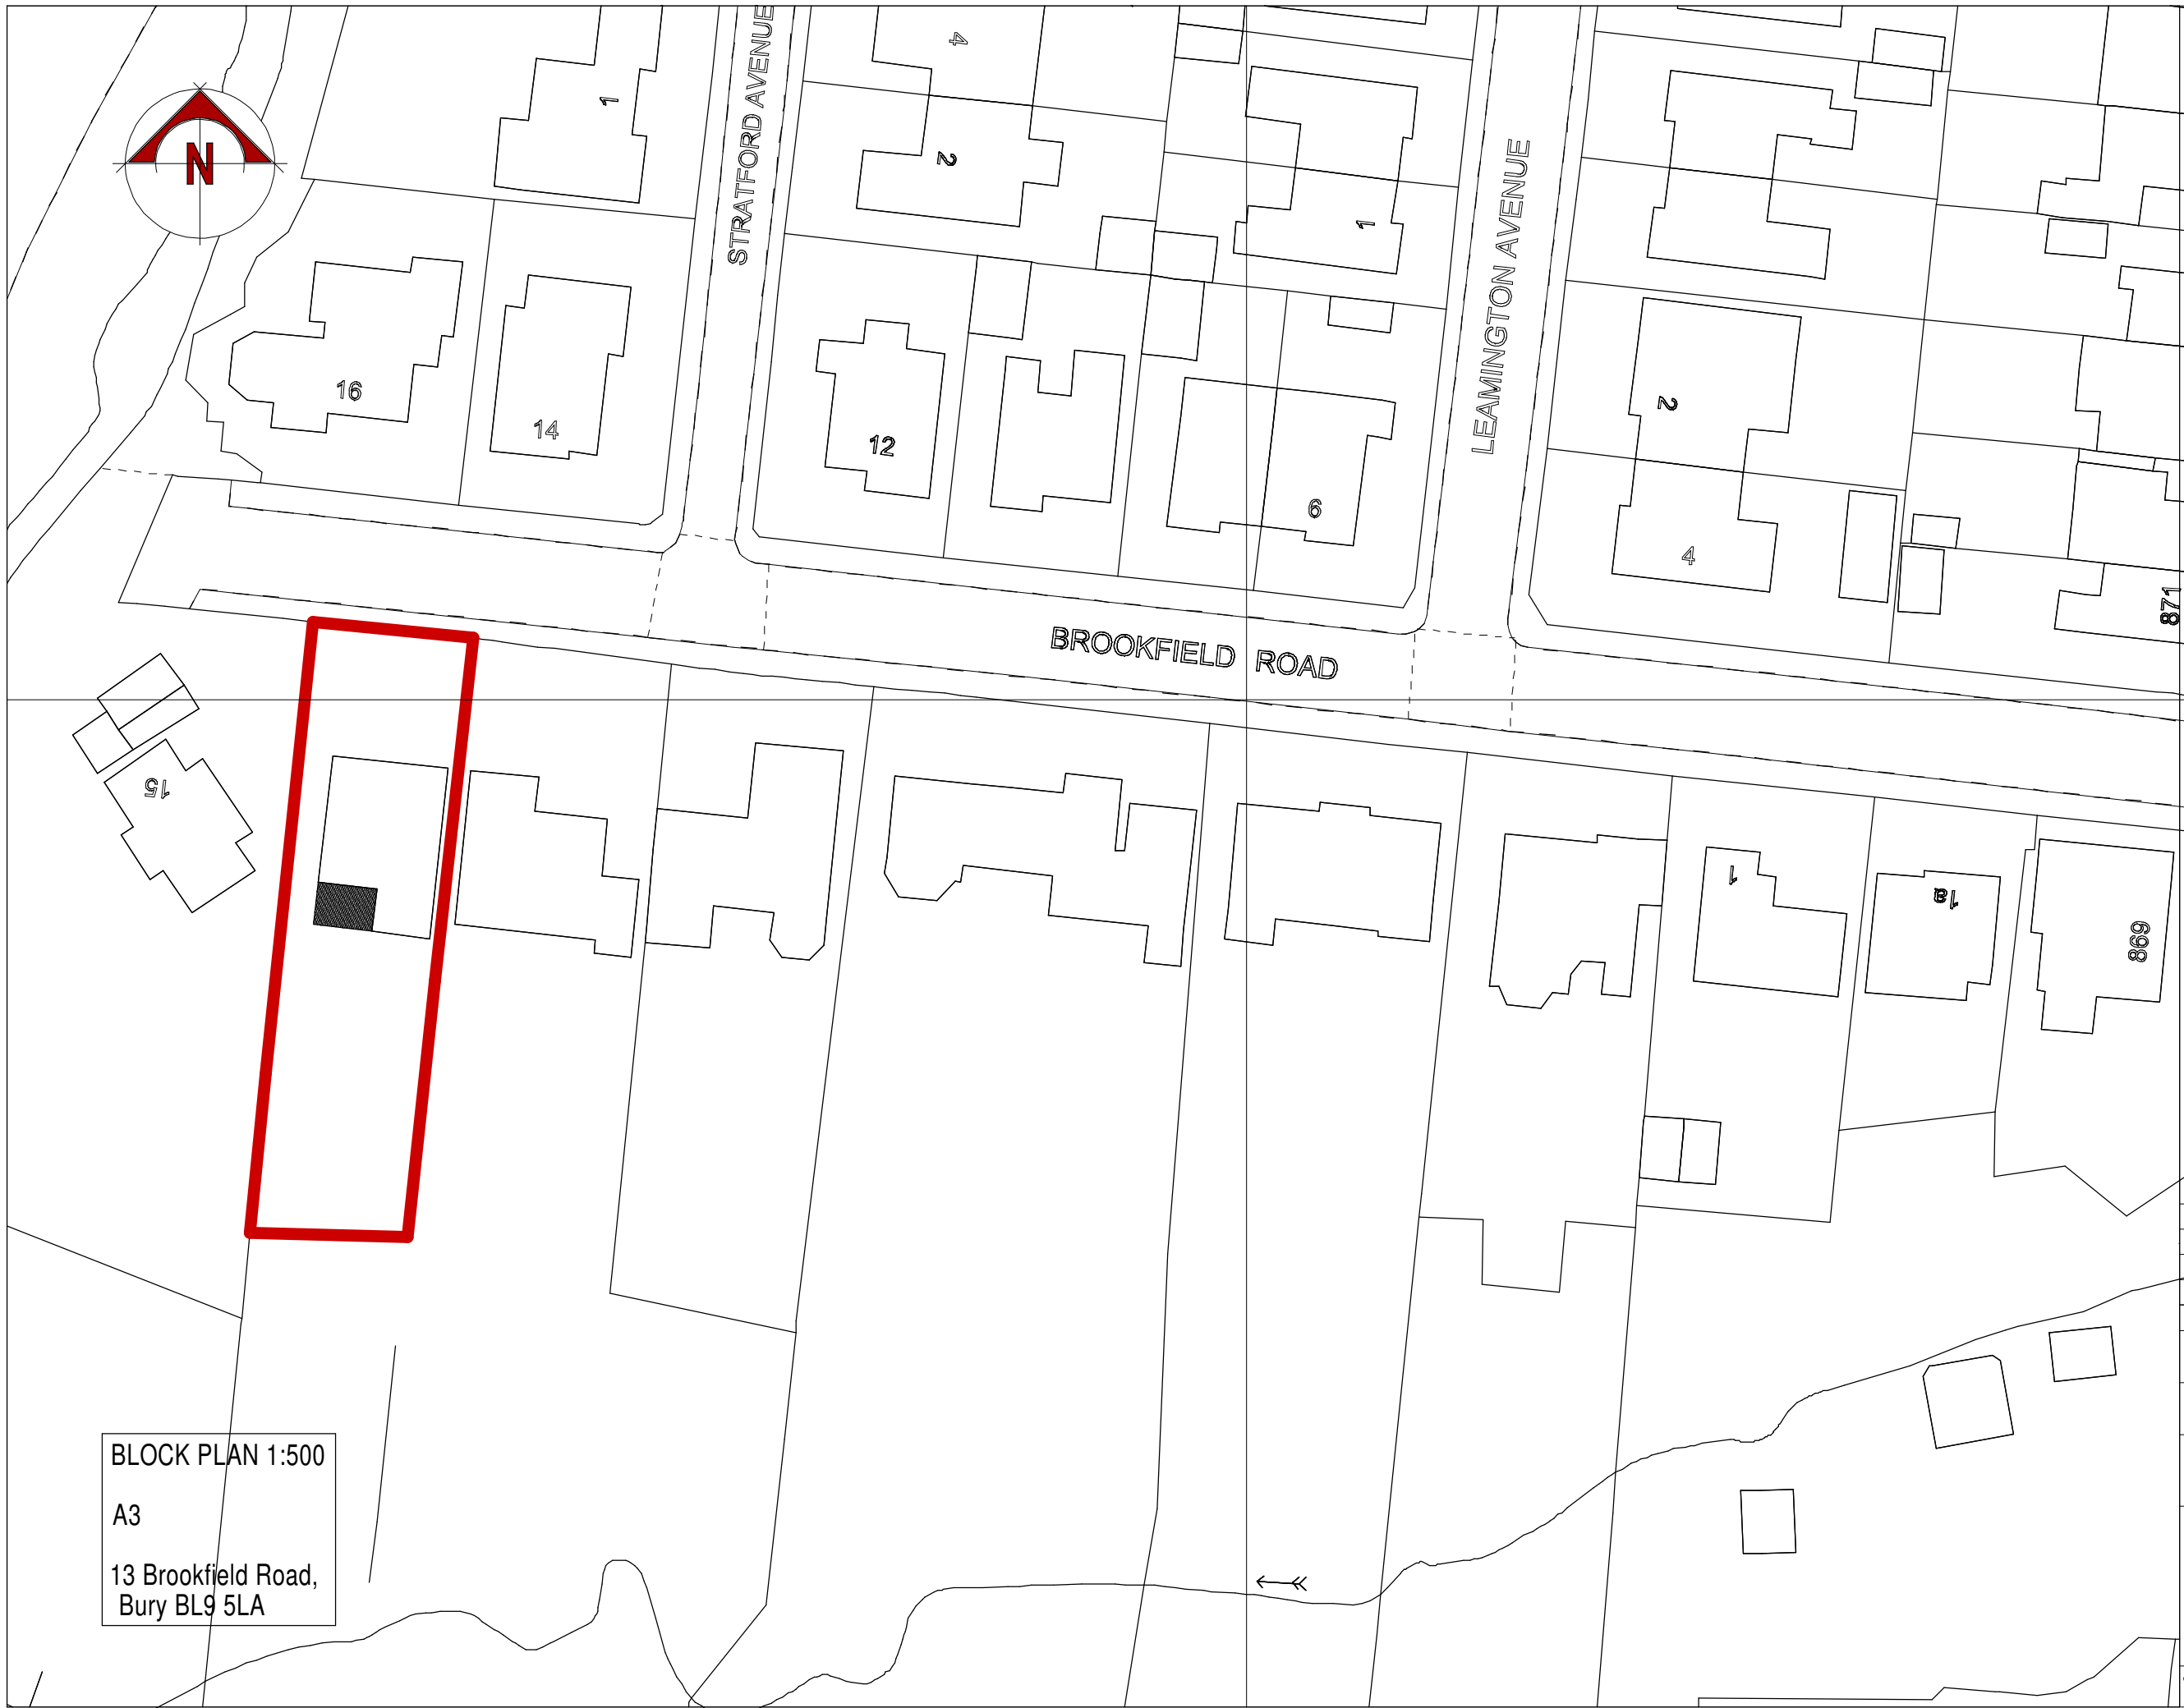

BLOCK PLAN 1:500
A3
13 Brookfield Road,
Bury BL9 5LA

DRAWN	EC	SCALE 1:500	DATE July 22
CUSTOMER Mr & Mrs JONAS			
PROJECT REAR EXTENSION			
LOCATION 13 Brookfield Road, Bury BL9 5LA			
Adamson House, Outram Road, Dukinfield, Cheshire SK16 4XE Telephone 0161-339-1099 Fax 0161-214-2524			
JOB No.	7844	REV.	