


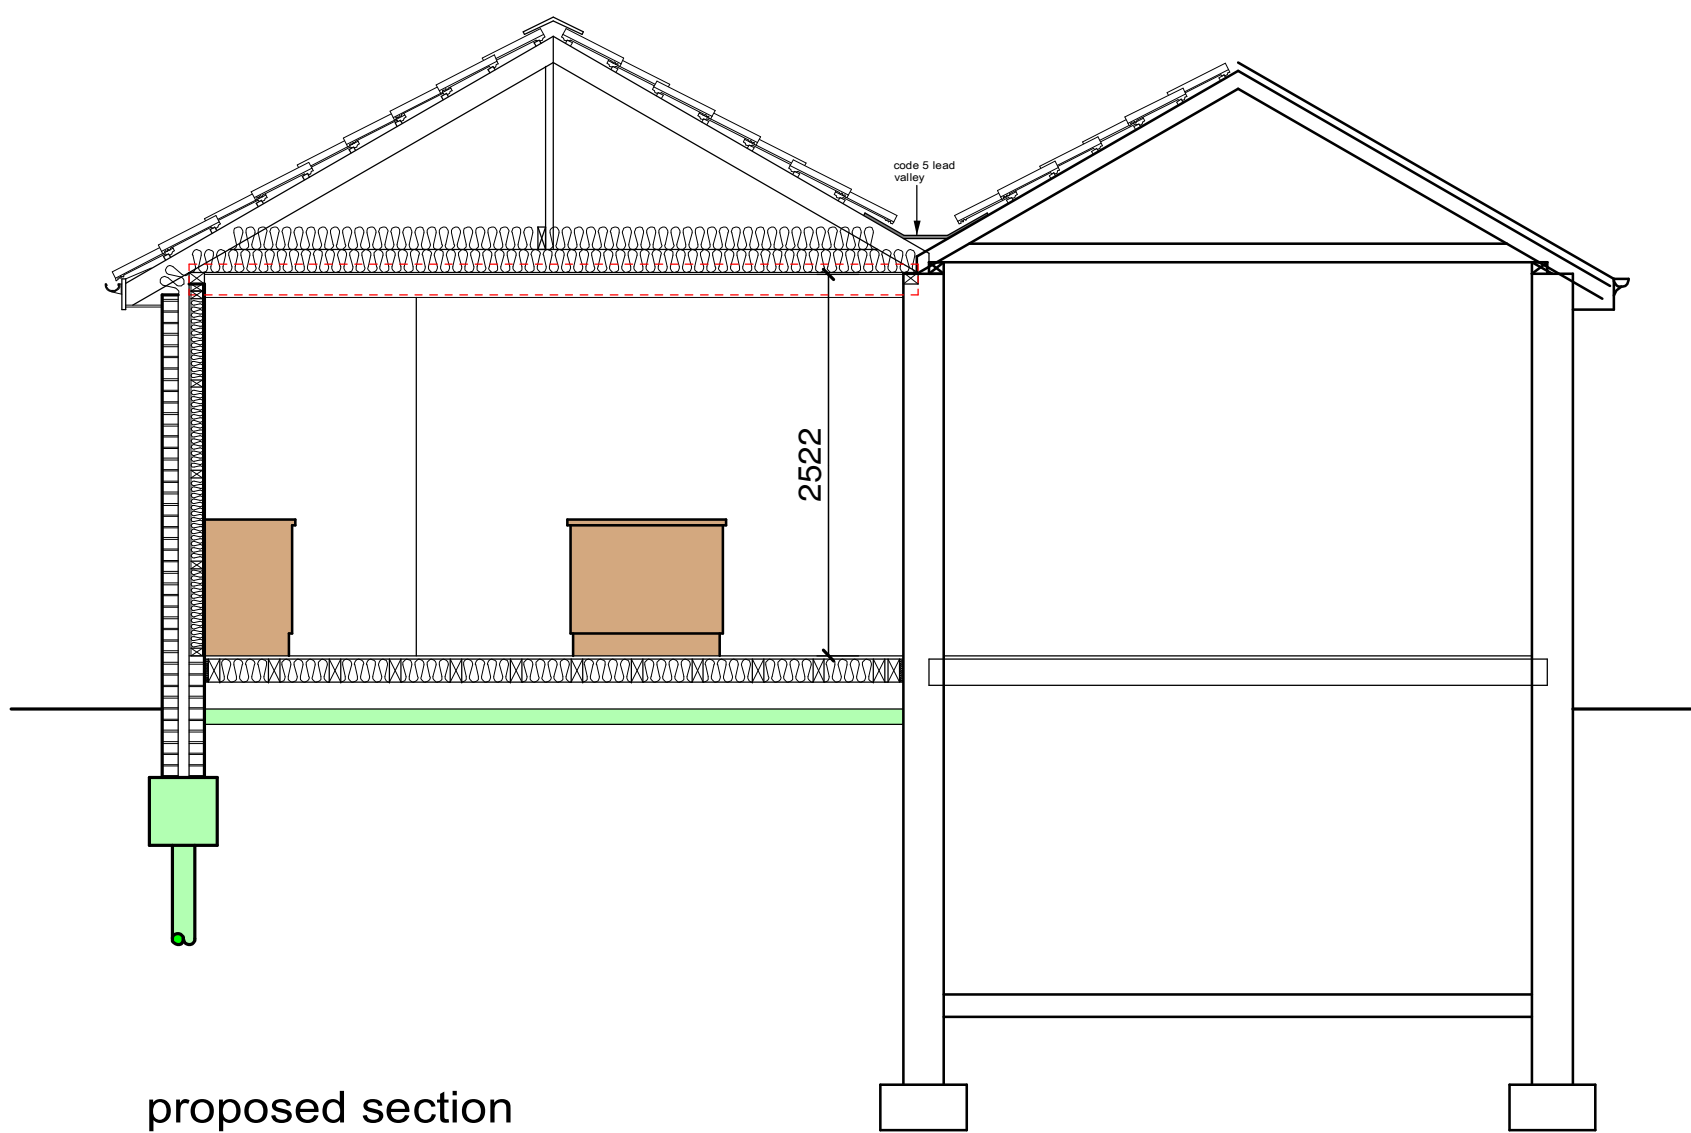


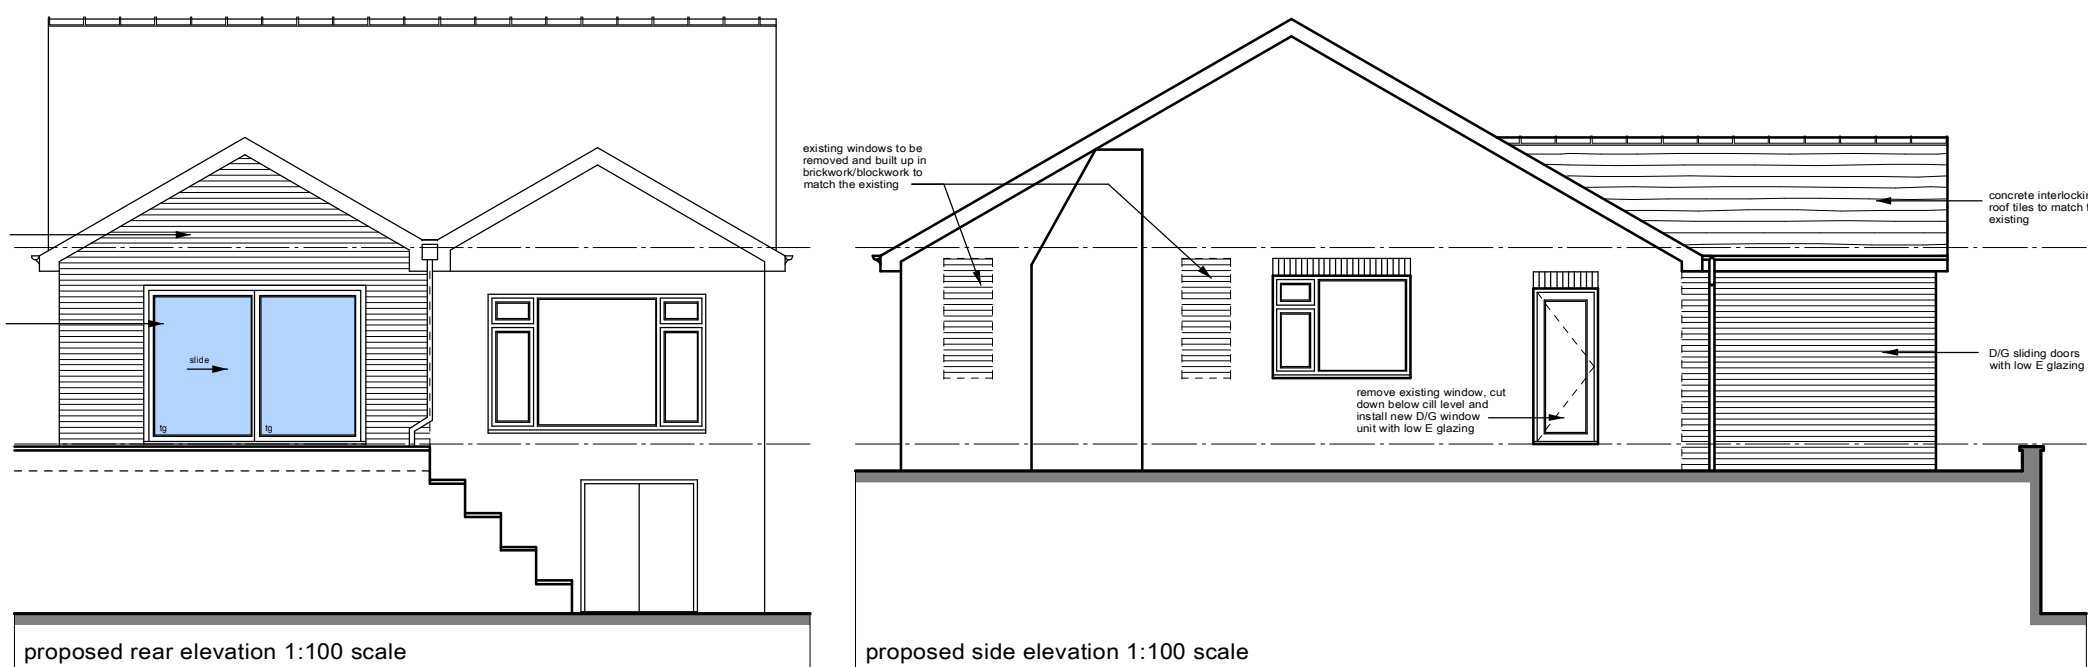


proposed section

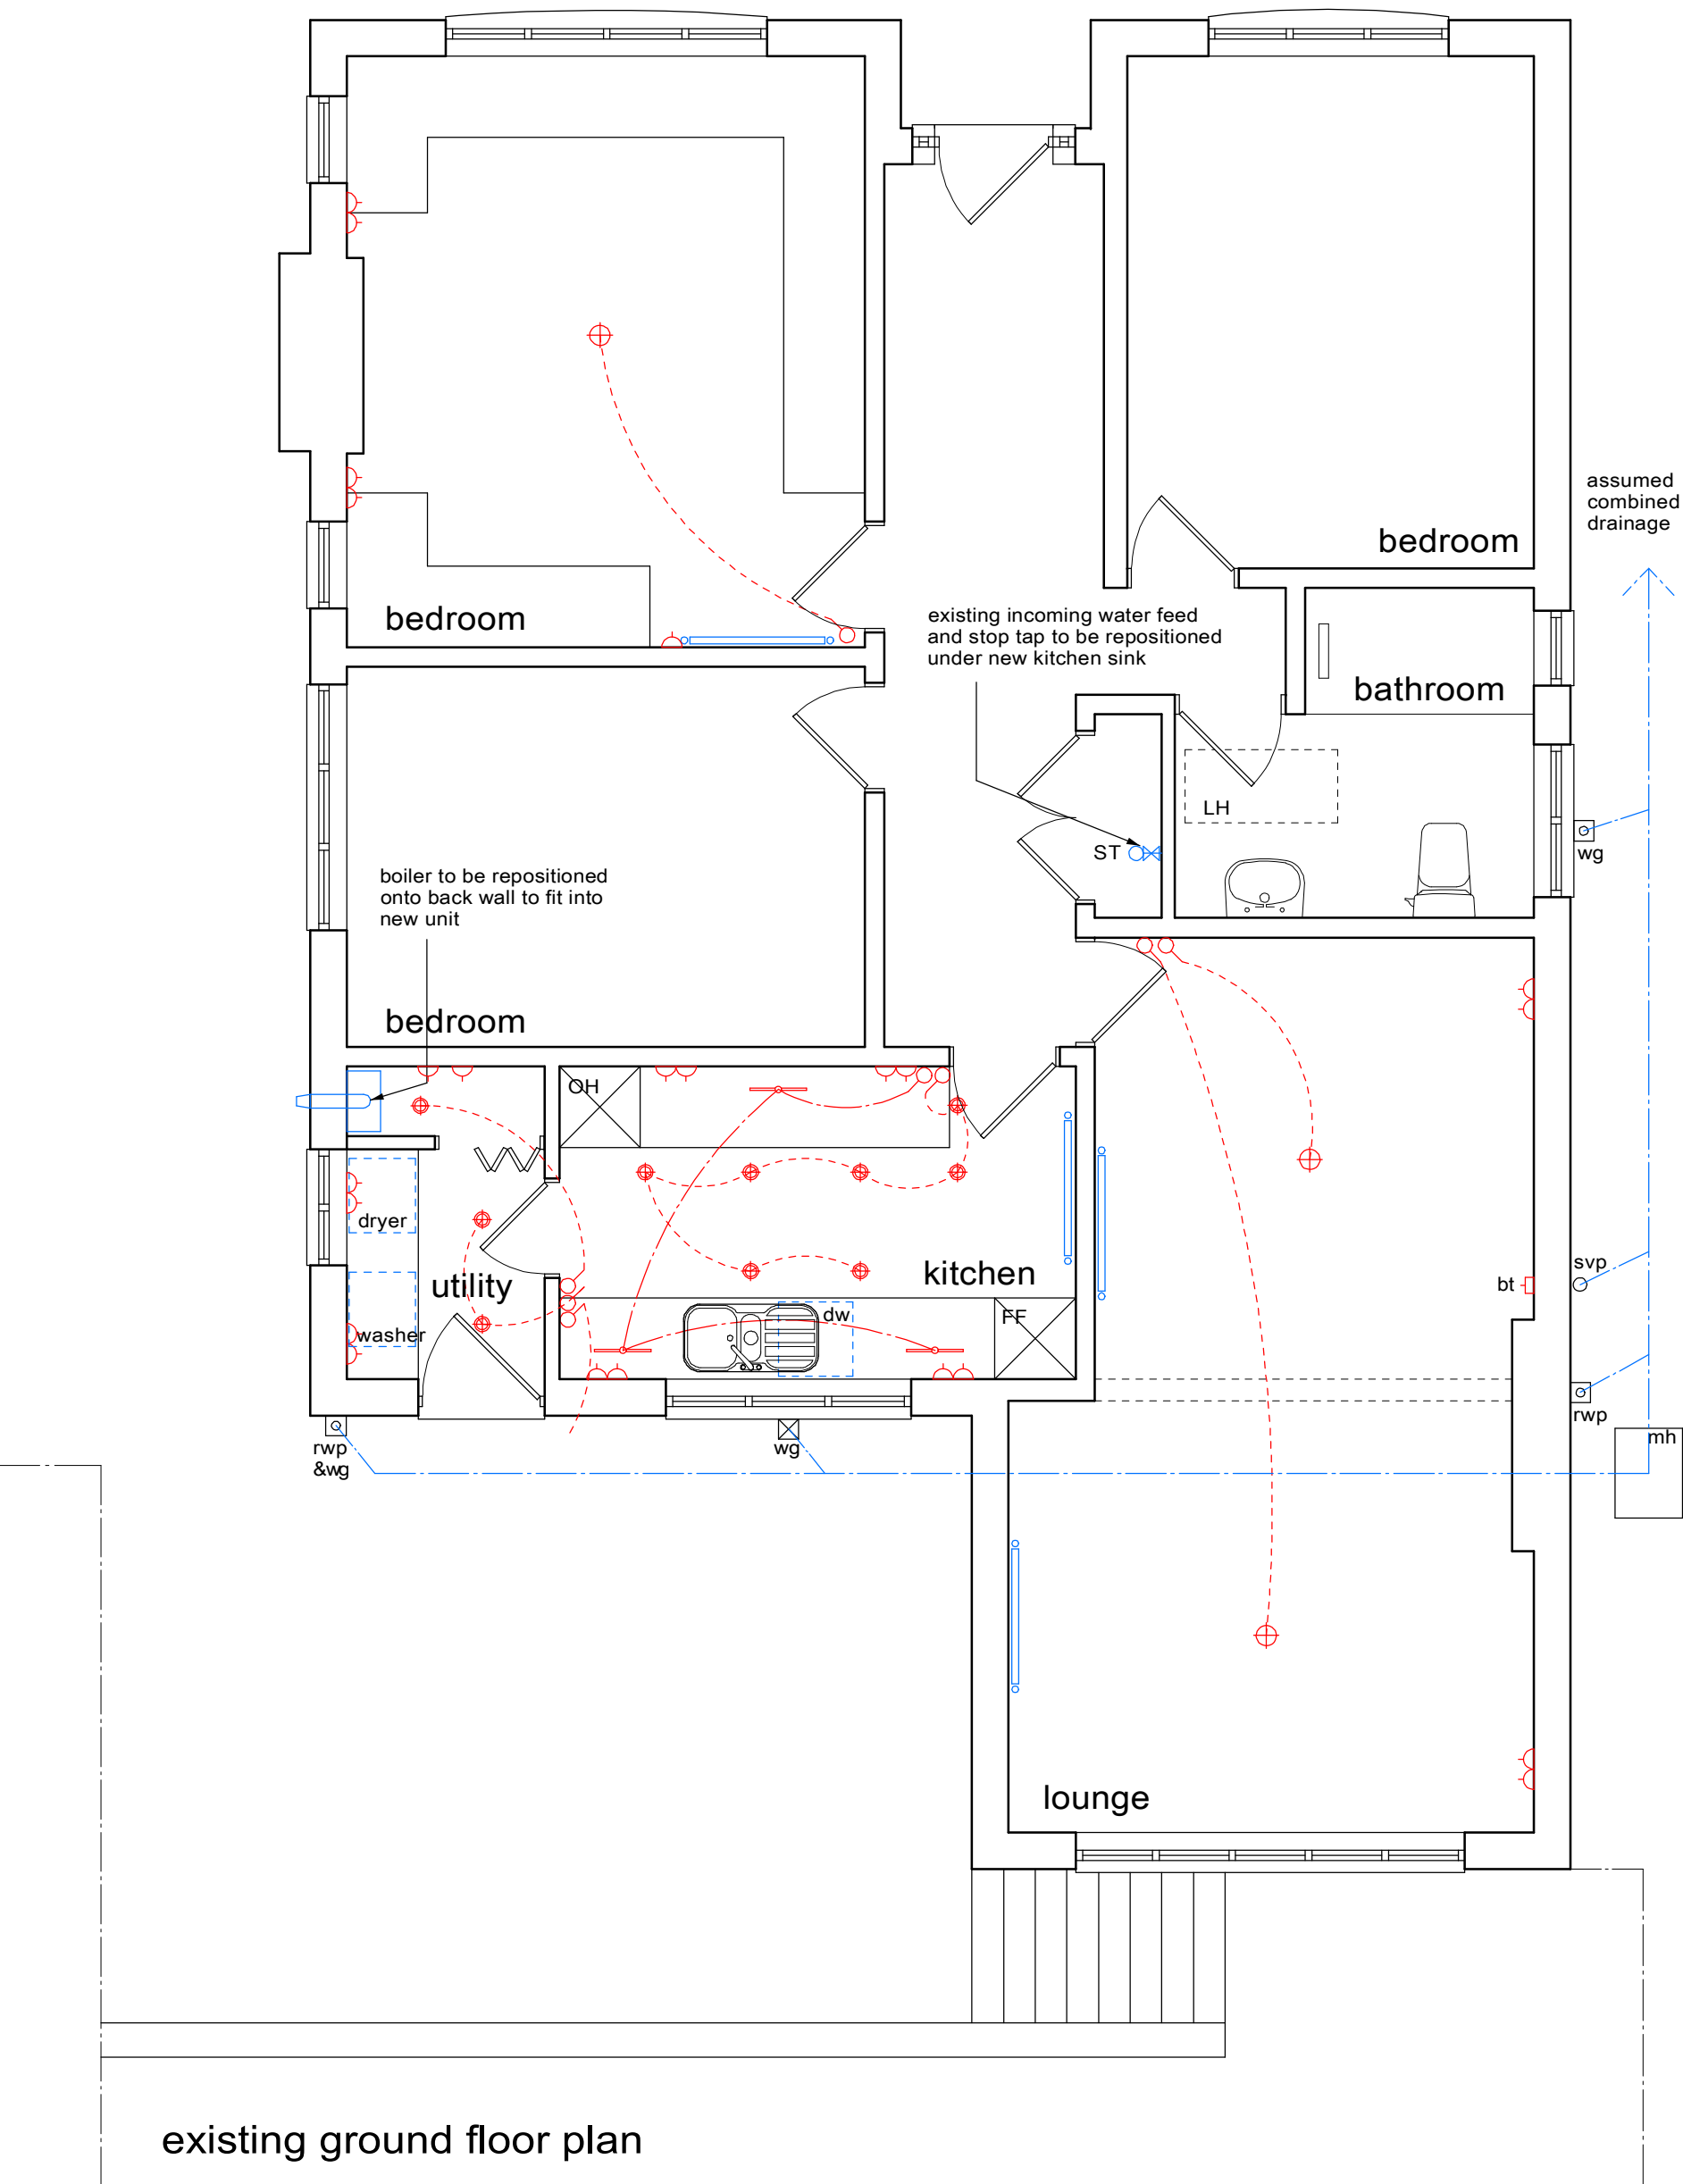


existing ground floor plan

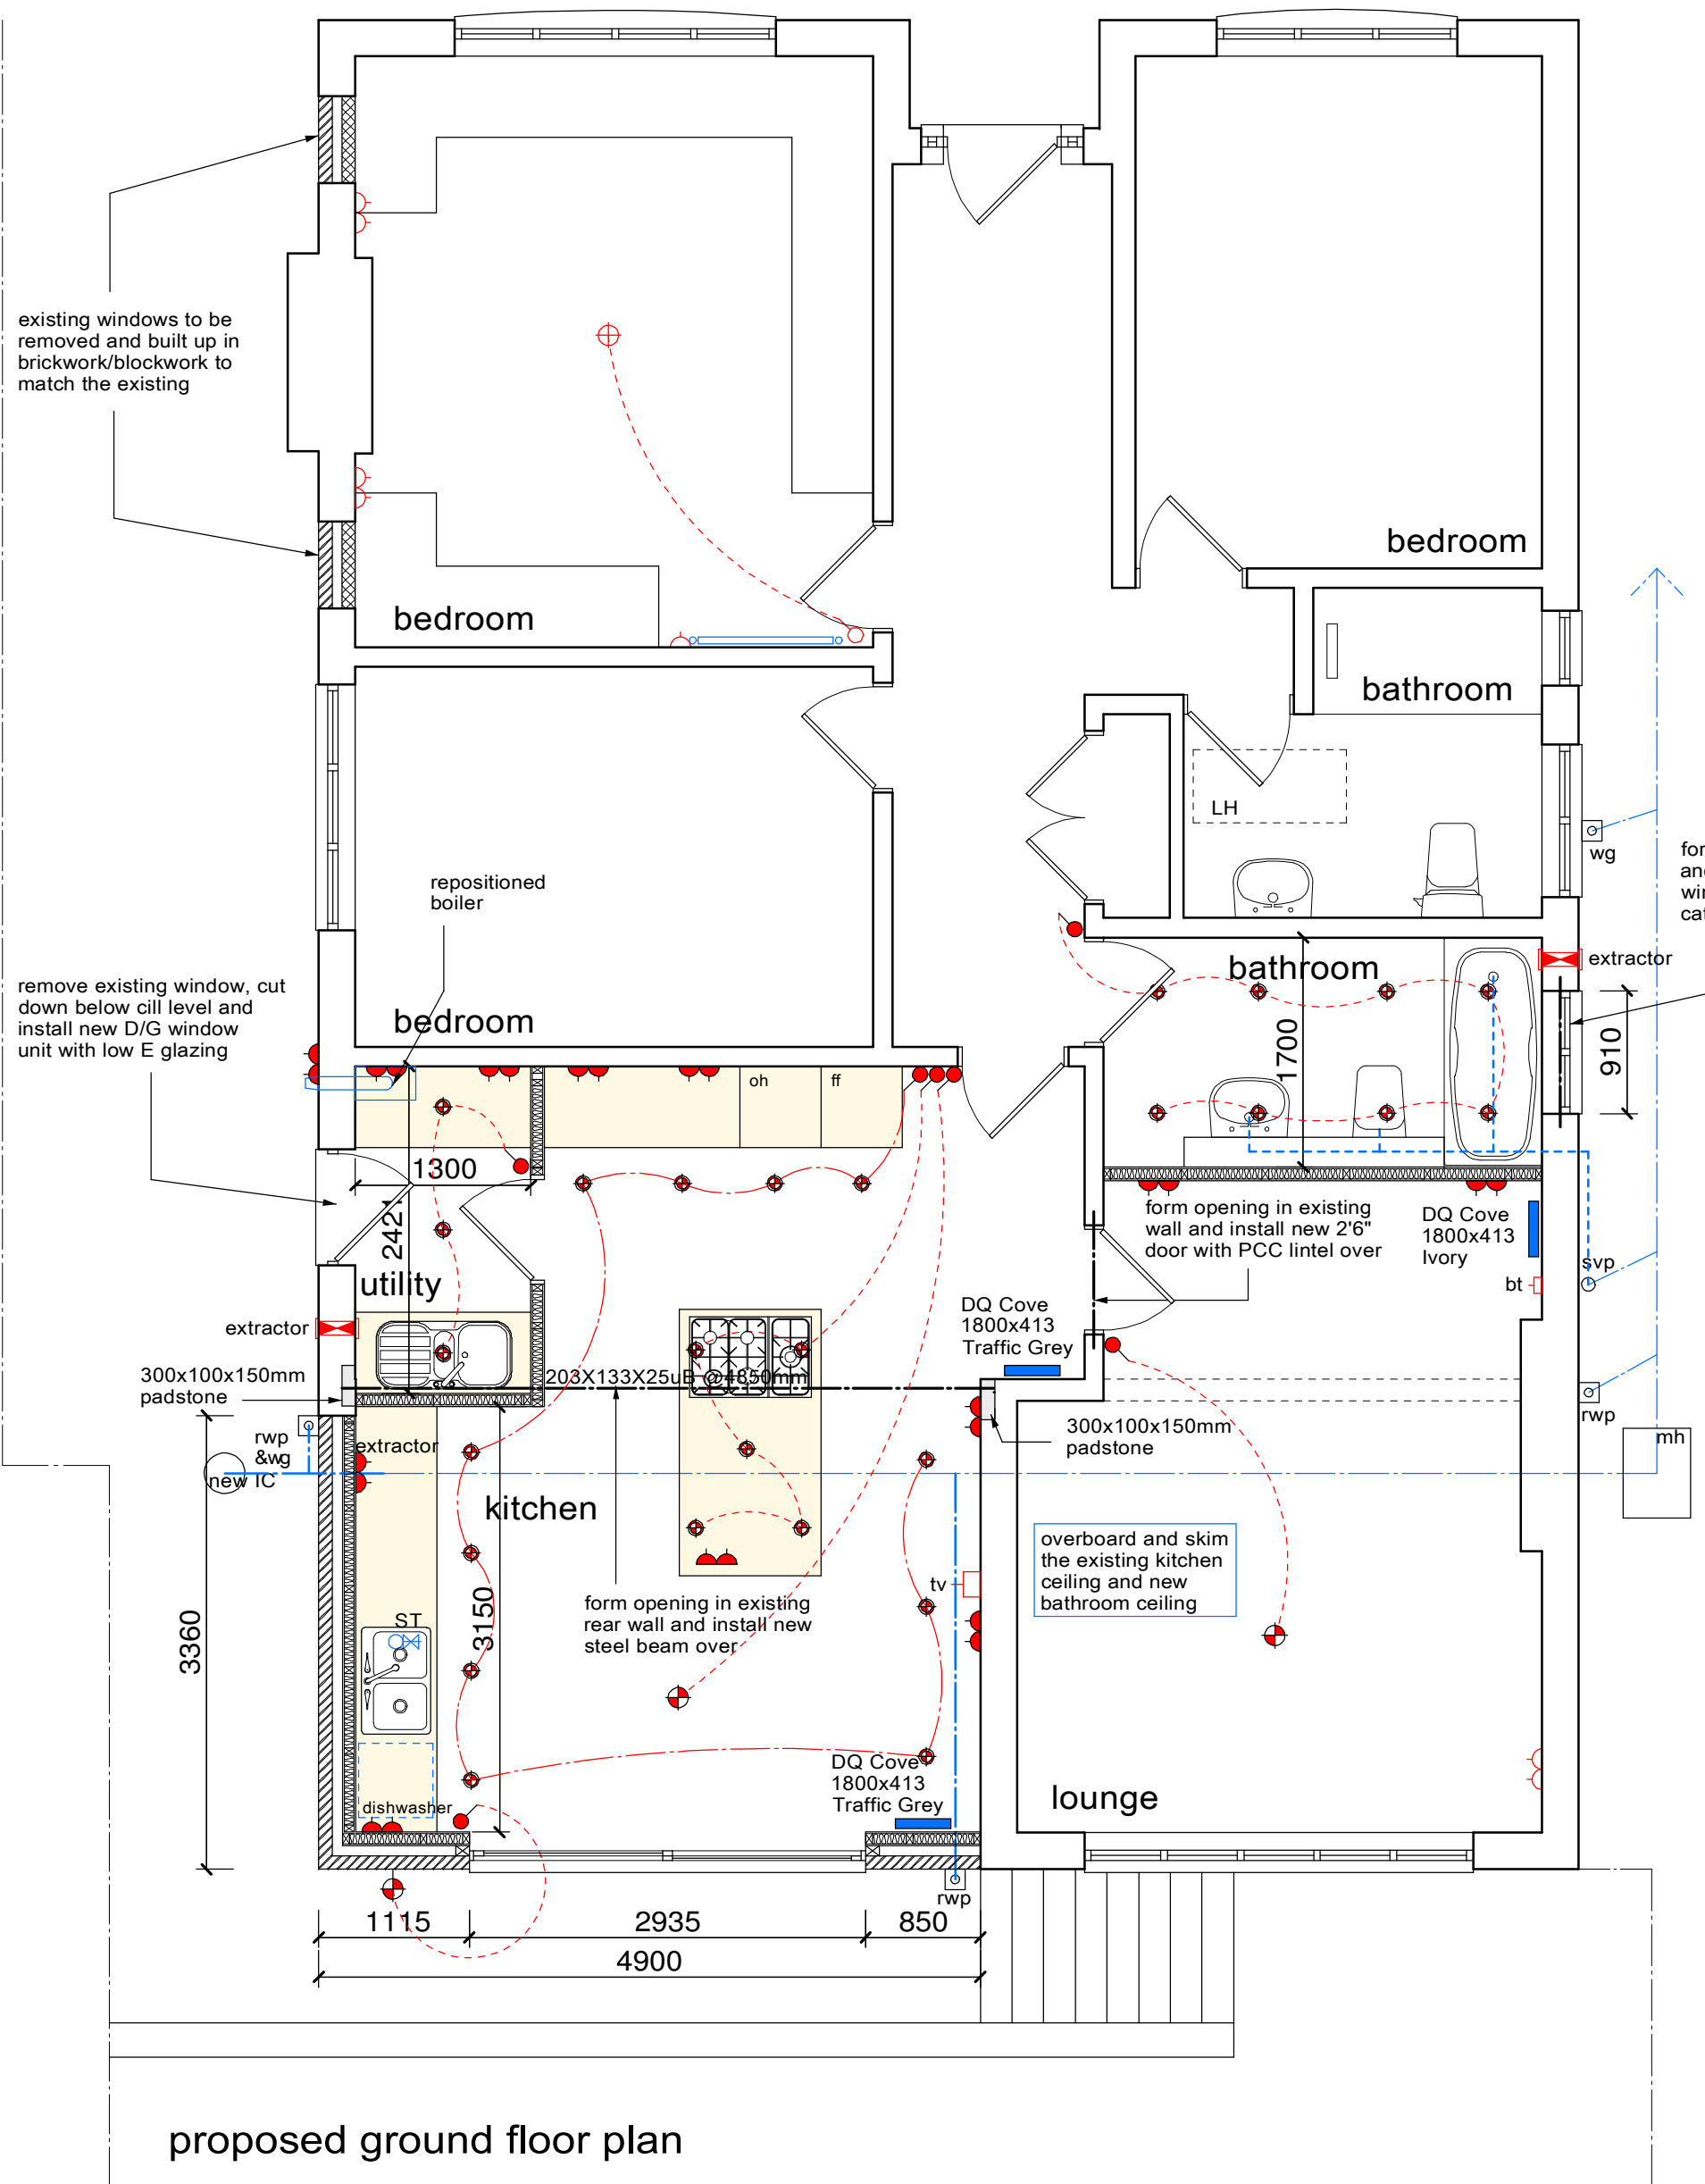

proposed ground floor plan

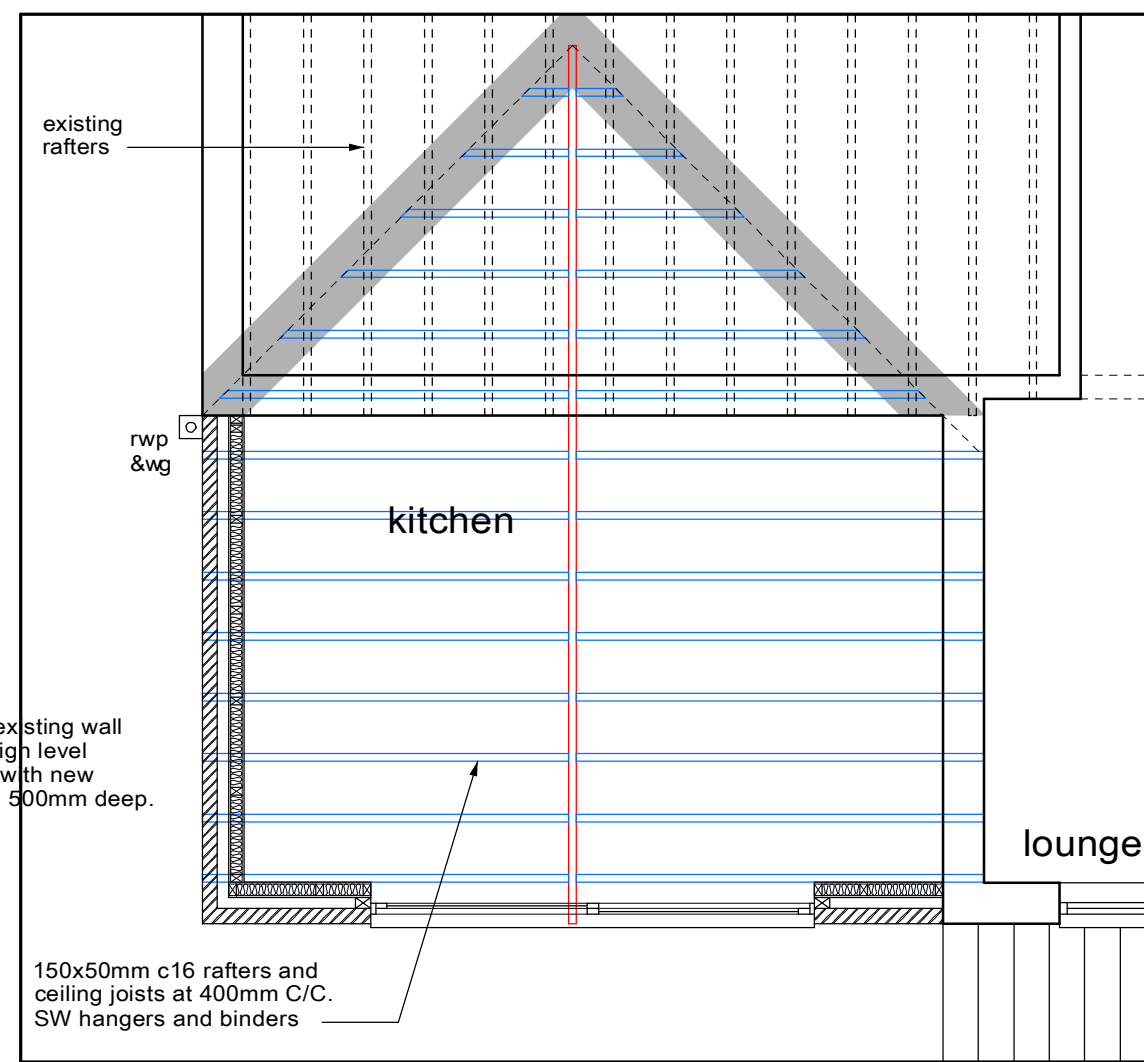

proposed roof plan

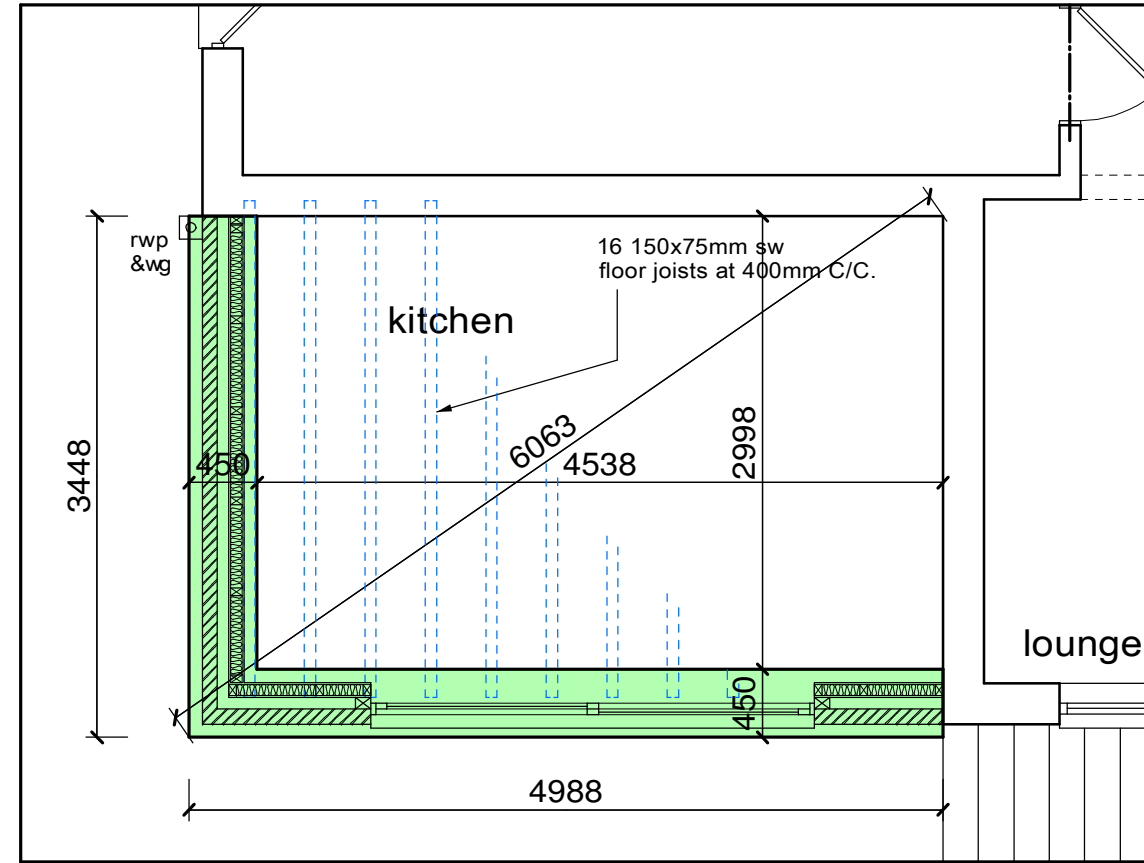

proposed PILED foundation plan

Proposed	
Roof Tiles	Ridge
Brickwork	Mortar
SVP	Gutters
Rwp	
RAFTERS - 100 x 50mm @ 400c/c	
Ceiling Joists - 100 x 50mm @ 400c/c	
Flat Roof Joists - 150 x 50mm @ 400 c/c	
Hipped Rafters - 100 x 50mm @ 400c/c	
Purins - 100 x 50mm @ 400c/c	
Hangers and Binders - 100 x 50mm	
Ridge Size - 150 x 50mm	
Ground Floor Joists - 100 x 50mm @ 400c/c	
First Floor Joists - 100 x 50mm @ 400c/c	
Internal Stairs - 100 x 50mm @ 400c/c	
Frauses & Suffs	
Existing Switch	
Proposed New Switch	
Existing Pull Cord Switch	
Proposed Pull Cord Switch	
Existing Fluorescent	
Proposed Fluorescent	
Existing Single Double Power Point	
Proposed Single Double Power Point	
Existing Ceiling Light/Fixture/Flare	
Proposed Ceiling Light/Fixture/Flare	
Mains Downlight - Flush	
Shower Downlight - Flush	
Proposed New Heat Blind Smoke Detector	
Existing Spur	
Proposed Spur	
Existing Cooler Power Point	
Proposed Cooler Power Point	
Proposed Under Cupboard Tri-Lite	
Devices a High Level Power Point	
Devices a Low Level Power Point	
Existing Extractor in Ceiling	
Proposed Extractor in Ceiling	
Existing Extractor Through Wall	
Proposed Extractor Through Wall	
New TV Point	
New Tap Position	
New Shower Position	
New Stop Tap Position	
New Cold Water Tap Position	
Existing Radiator	
New Radiator	
New Straight Towel Radiator	
New Curved Towel Radiator	
Radiator Pipe Diameter - 15mm	
Skirting - ??	Architrave - ??
SKIP LOCATION - MATERIALS - PORTALOO -	????????? ????????? ?????????
During the construction process of carrying out loft conversions and alteration works to existing properties there is a risk that cracks may appear in existing ceilings. Additionally "nail pops" (which is the detachment of plaster from the existing wall heads) can also be experienced. Adamson Construction Ltd will take all reasonable precautions to prevent such occurrences and will carry out reasonable repairs to such cracks. However, the company cannot be held responsible for defects in the ceilings, such as existing ceilings which are out of level or are already cracked. Adamson Construction Ltd suggest that the Customer arrange for the removal of all carpets adjacent to the proposed works for the duration of the contract. Whilst we will undertake reasonable protection measures we can not be held responsible for any removal or clearing of carpets left in situ.	
The company does not undertake external painting, landscaping or steps. The company will not be liable for any decoration works to new or existing ceilings, walls & woodwork. This drawing is the copyright of Adamson Construction Limited and any reproduction in whole or part is strictly forbidden. Adamson Construction reserve the right to modify and make necessary alterations dependent on site conditions. Plotted on 05/02/2018	
Current Continuation of Order Book	
THIS DRAWING HAS BEEN EXAMINED AND APPROVED AND WE ARE AWARE THAT ANY CHANGES WILL BE CHARGEABLE. DATE	
APPROVED BY CUSTOMER	
E	
D	
C	
B	
A	
DRAWN	JDJ
SCALE	1:50
DATE	May 2022
CUSTOMER	
Mr and Mrs Jonas	
PROJECT	
Extension to the rear	
LOCATION	
13 Brookfield Road, Bury, BL9 5LA	
Adamson Home Care, Chester Road, Oldfield, Chester CH3 1JZ Telephone: 01244 376 089 Fax: 01244 376 024	
JOB No.	7844 - 01
REV.	