


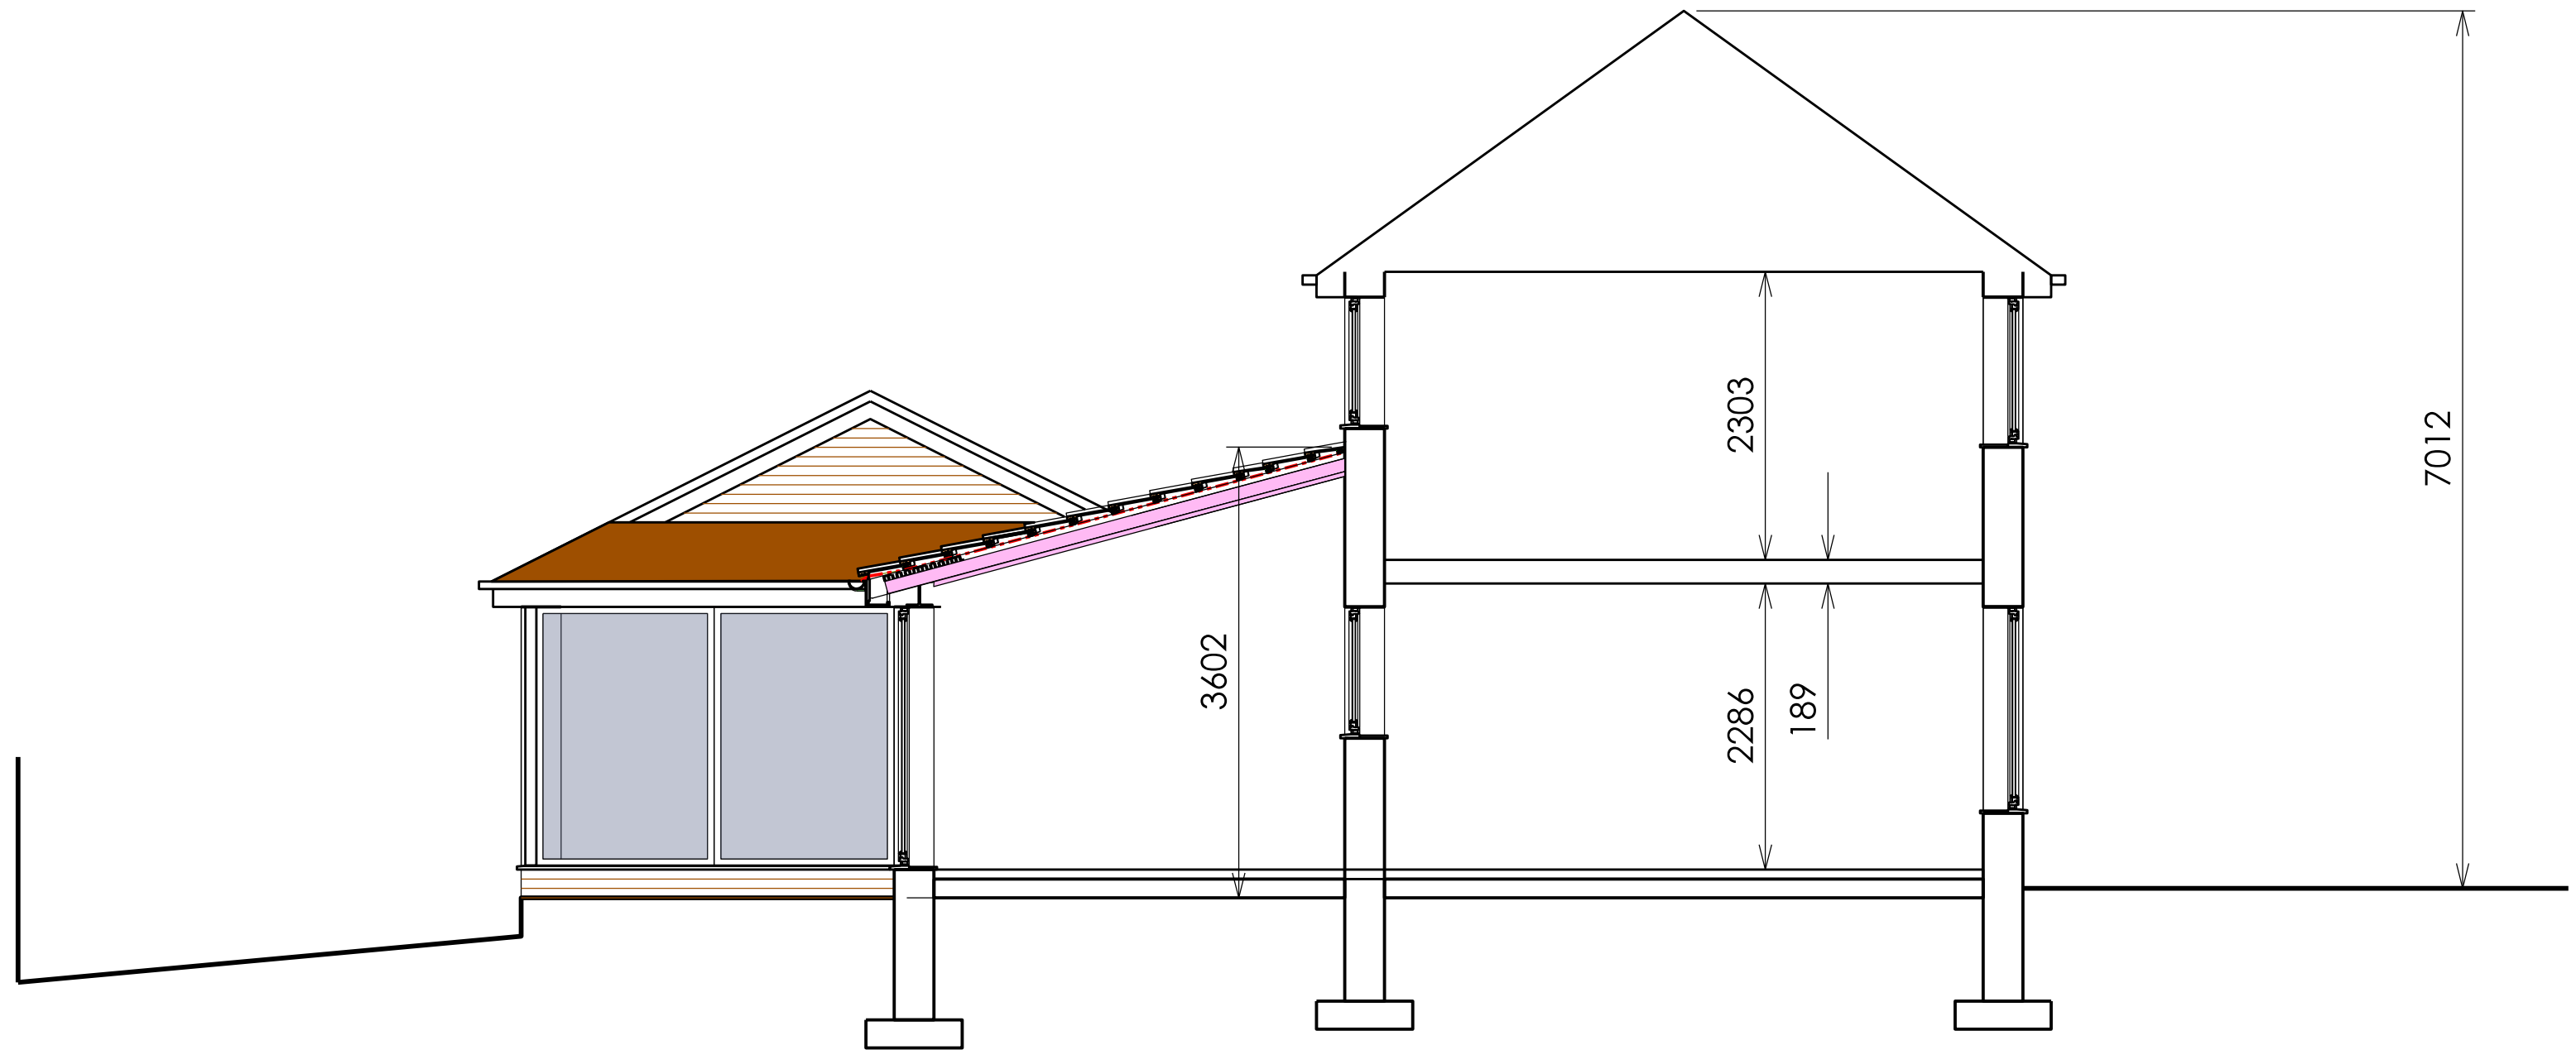

SECTION THROUGH PROPOSED EXTENSION 1:50

Description	By	Date

Description	By	Date

Notes:
DO NOT SCALE. Use figured dimensions only. The contractor is requested to check all dimensions before the work is put in hand. Copyright of this drawing belongs solely to SCA Ltd. This drawing must only be used for the purpose for which it is supplied and its contents must not be reproduced for any purpose without written permission. Areas indicated, or areas calculated from this drawing should be used for valuation purposes or as the basis for development contracts. SCA is a limited company registered in England and Wales. Number 7428841



Drawn	SC
Date	MAY 2022
Checked	SC
Date	MAY 2022
Scale	1:50 @ A1
Status	Planning

Project	8 Woodvale Road
	Radcliffe
	M26 1UA
Drg Title	Proposed Section through
Drg No	SC2022-282-L(-0)005 Rev A