


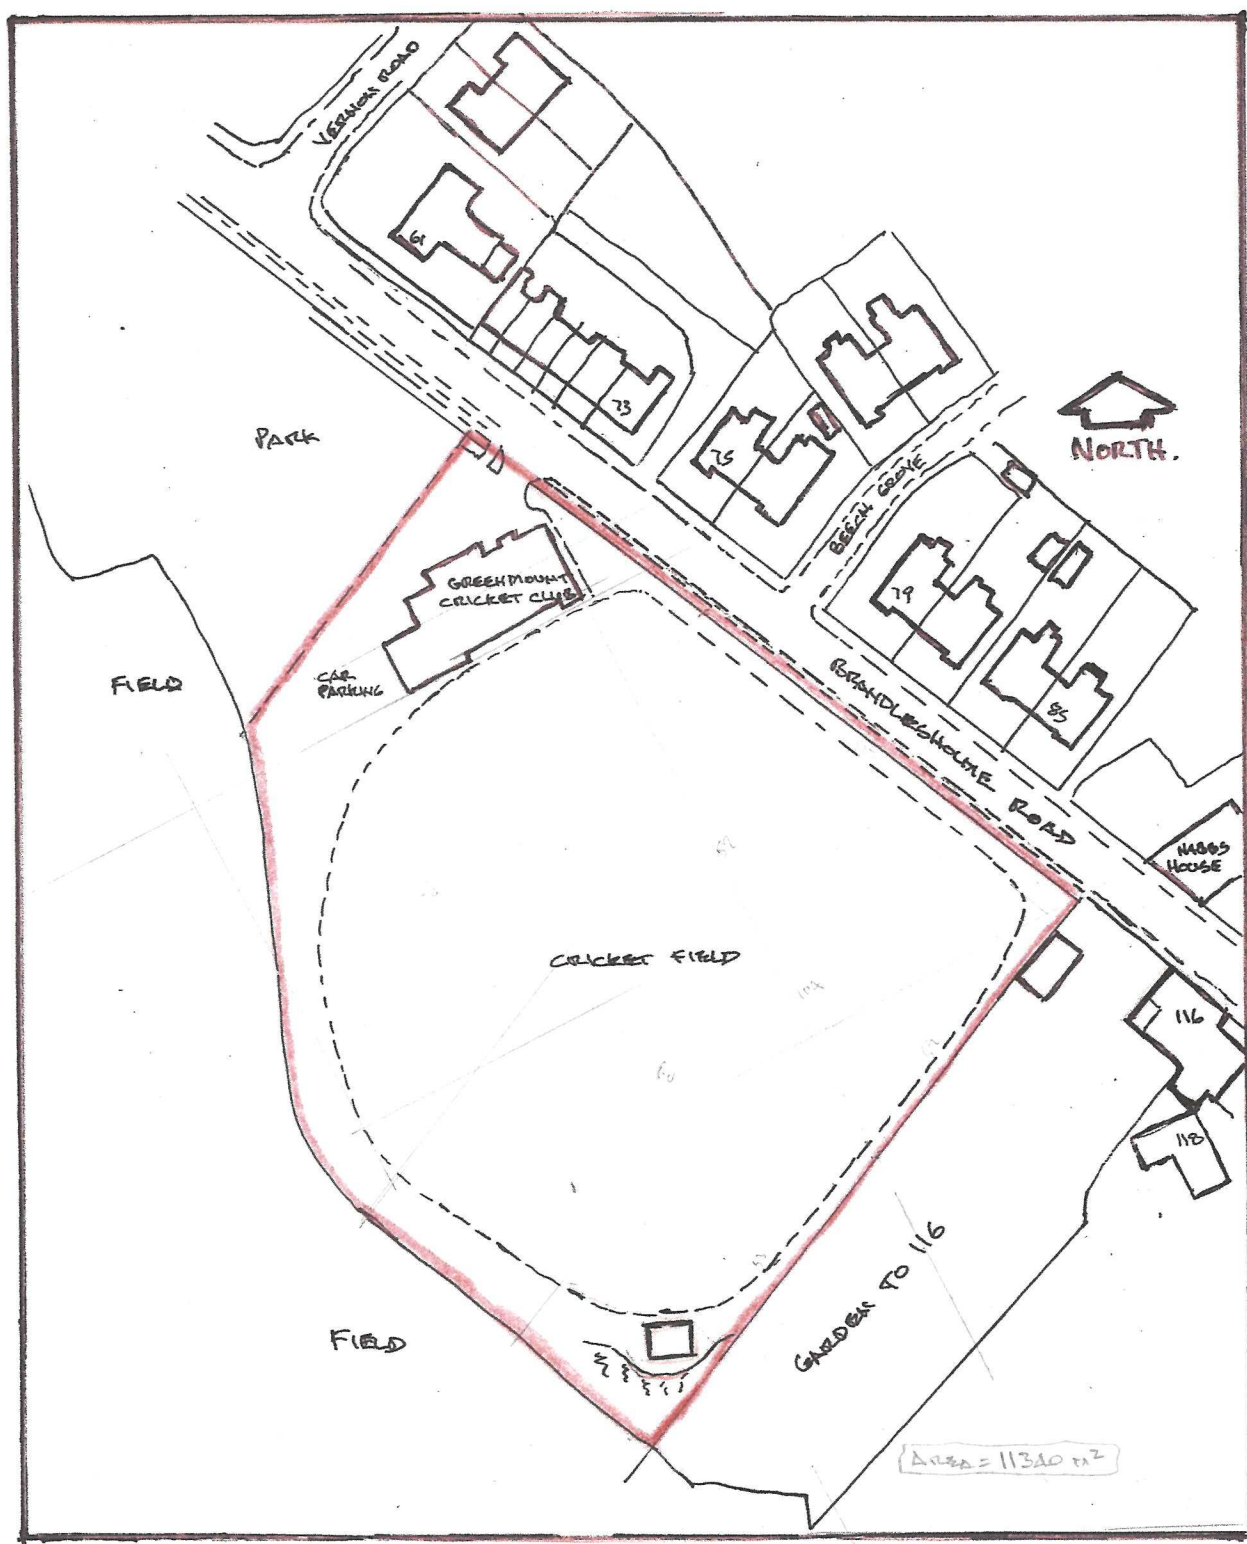

LOCATION PLAN. 1:1250

GREENMOUNT CRICKET GROUND

BRANDLESHOLME ROAD, GREENMOUNT, BURY