


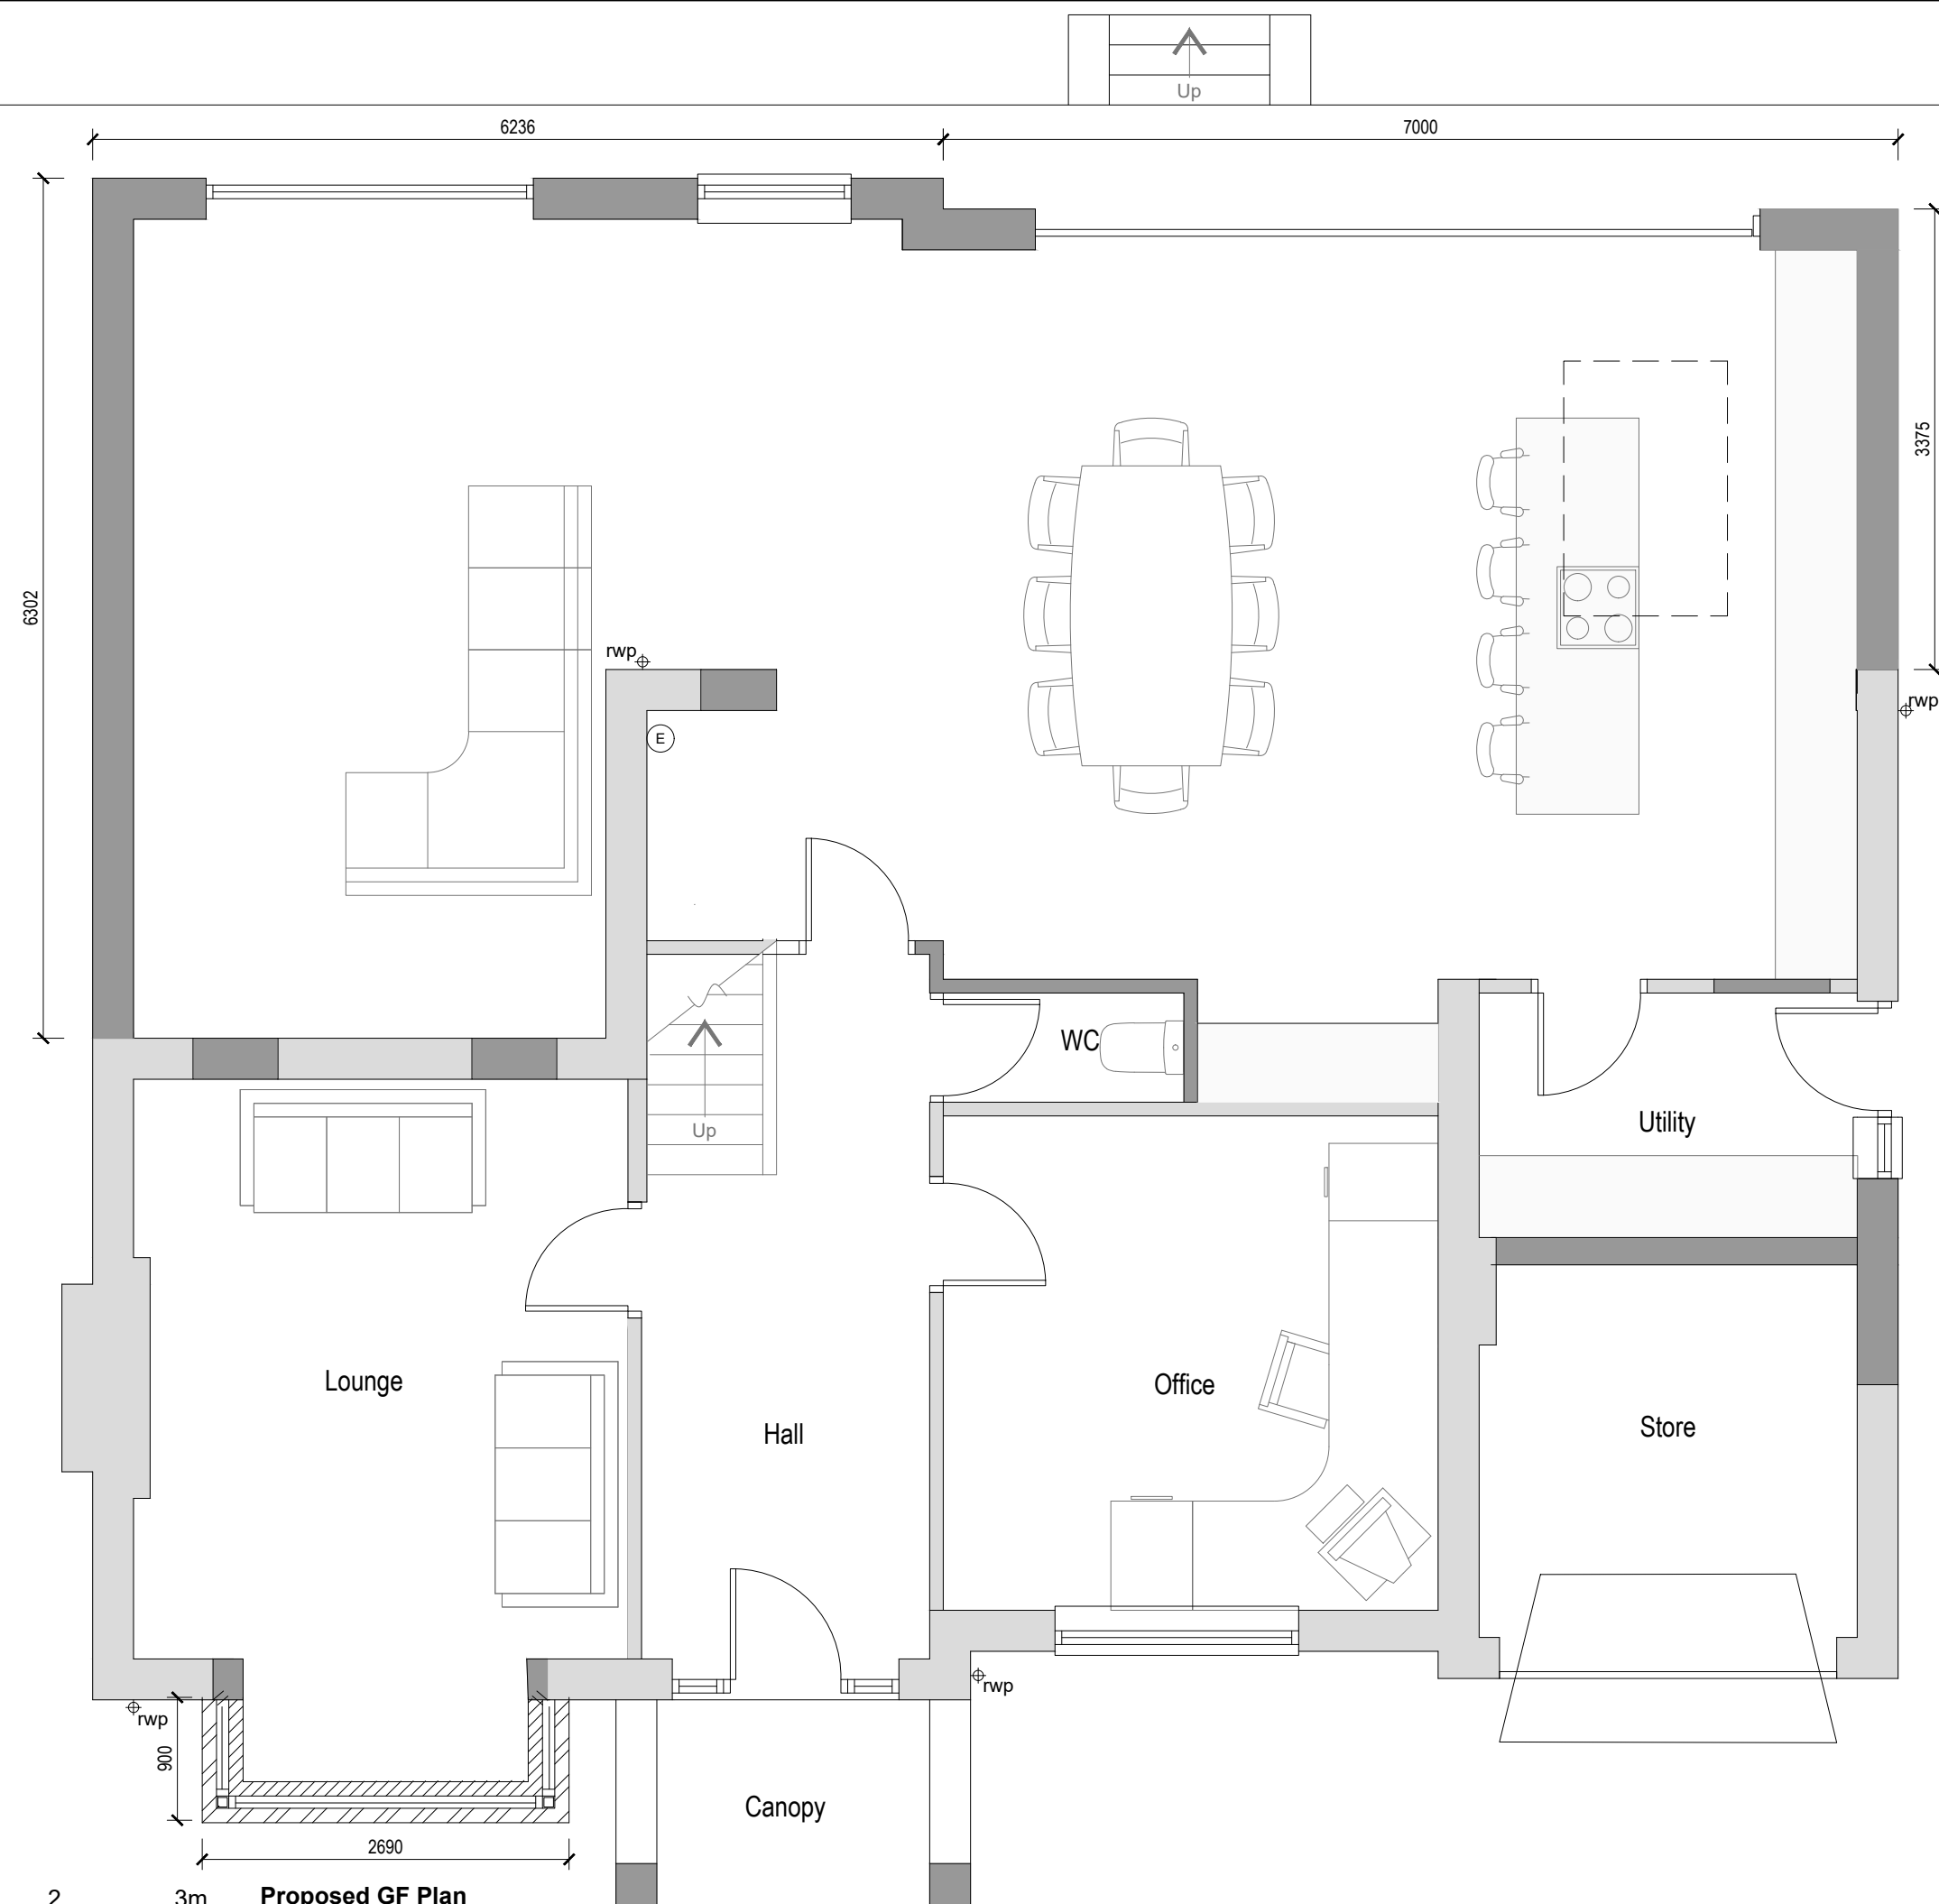

DO NOT SCALE FROM THIS DRAWING.
This drawing is to be read in conjunction with all related drawings. All dimensions must be checked and verified on site before commencing any work or material production. The originator should be notified immediately of any discrepancy.



Rev	Date	Description
Issued For : INFORMATION PURPOSES ONLY		
Client		
-		
Project		
443 Bury & Bolton Road		
Radcliffe		
M26 4LJ		
Scheme - Drawing Title		
Proposed Plans		
-/ Project No.	04 Drawing No.	- Revision
		Date 27-08-2022
		Scale 1:50 @A3



Proposed FF Plan

DO NOT SCALE FROM THIS DRAWING.
This drawing is to be read in conjunction with all related drawings. All dimensions must be checked and verified on site before commencing any work or material production. The originator should be notified immediately of any discrepancy.

Ronson
building design
Tel: 07926826016
craig@ronsonbuildingdesign.co.uk

A		26-10-21	Planning
Rev	Date	Description	
Issued For : INFORMATION PURPOSES ONLY			
Client			
-			
Project			
443 Bury & Bolton Road			
Radcliffe			
M26 4LJ			
Scheme - Drawing Title			
Proposed Plans			
-/	05	A	Date 27-08-2021
Project No.	Drawing No.	Revision	Scale 1:50 @A3