



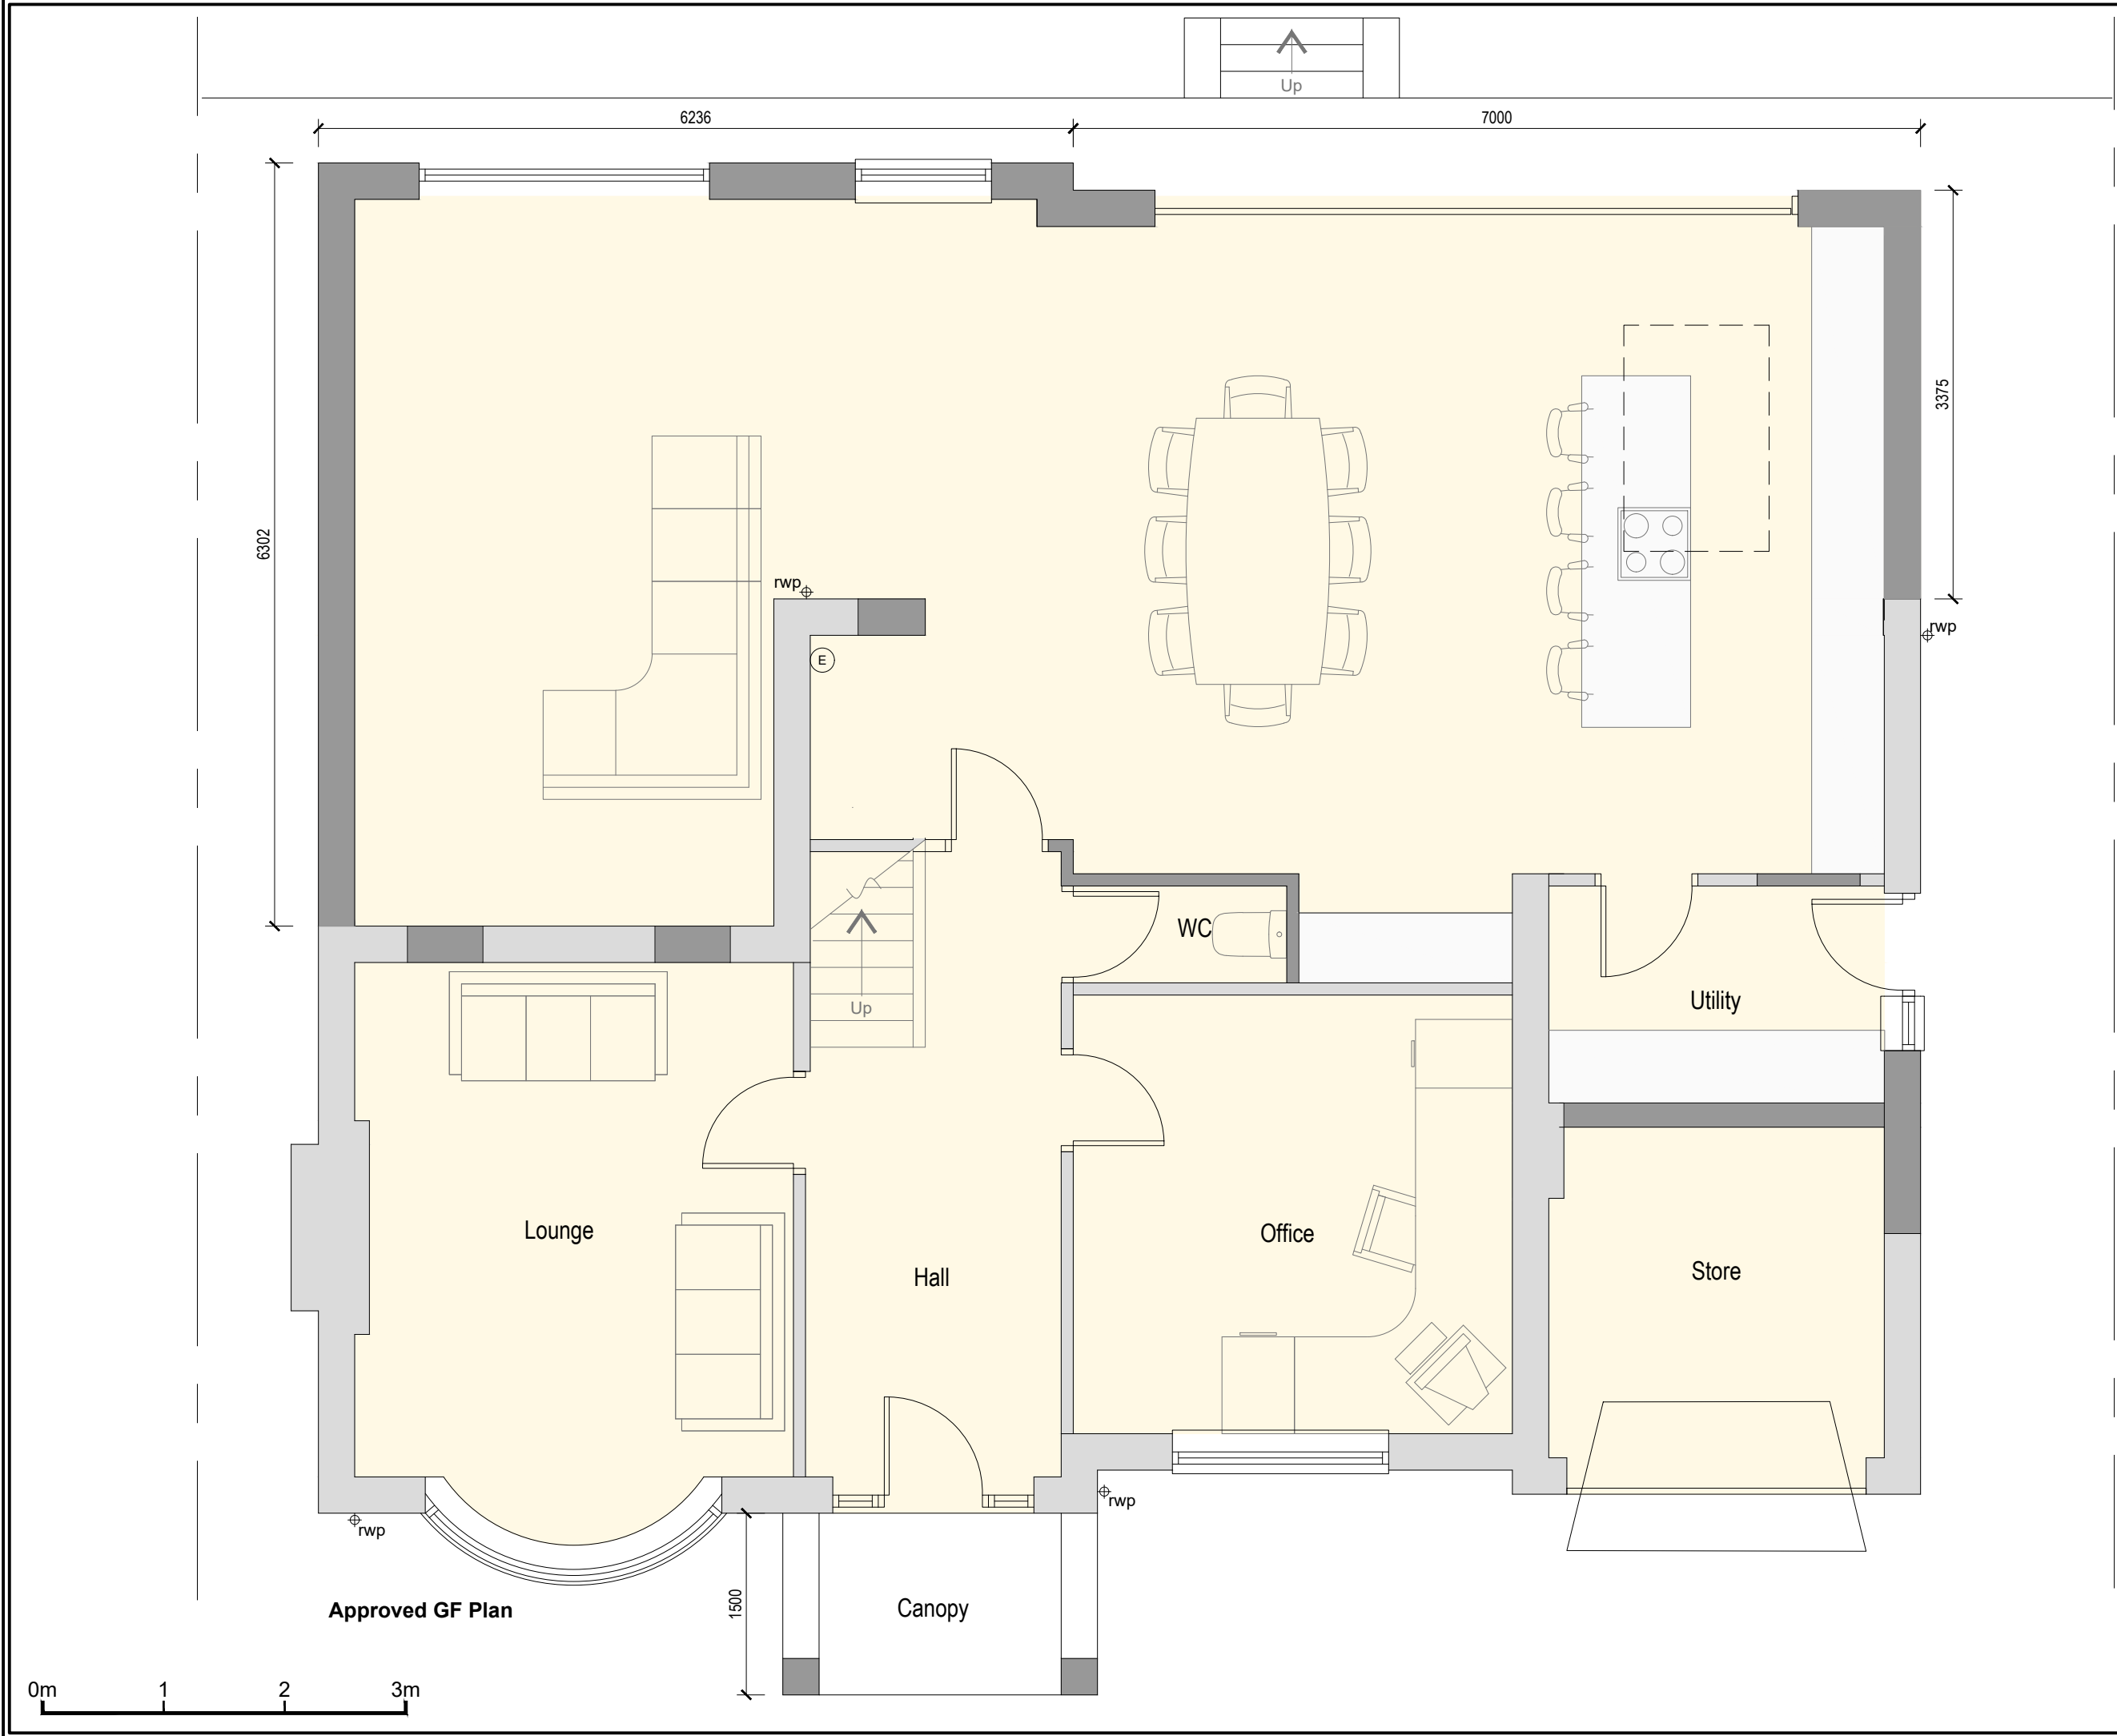

DO NOT SCALE FROM THIS DRAWING.
This drawing is to be read in conjunction with all related drawings. All dimensions must be checked and verified on site before commencing any work or material production. The originator should be notified immediately of any discrepancy.

Ronson
building design
Tel: 07926826016
craig@ronsonbuildingdesign.co.uk

Rev	Date	Description
Issued For : INFORMATION PURPOSES ONLY		
Client -		
Project 443 Bury & Bolton Road Radcliffe M26 4LJ		
Scheme - Drawing Title Proposed Plans		
-	04	Date 27-08-2021
Project No.	Drawing No.	Revision Scale 1:50 @A3

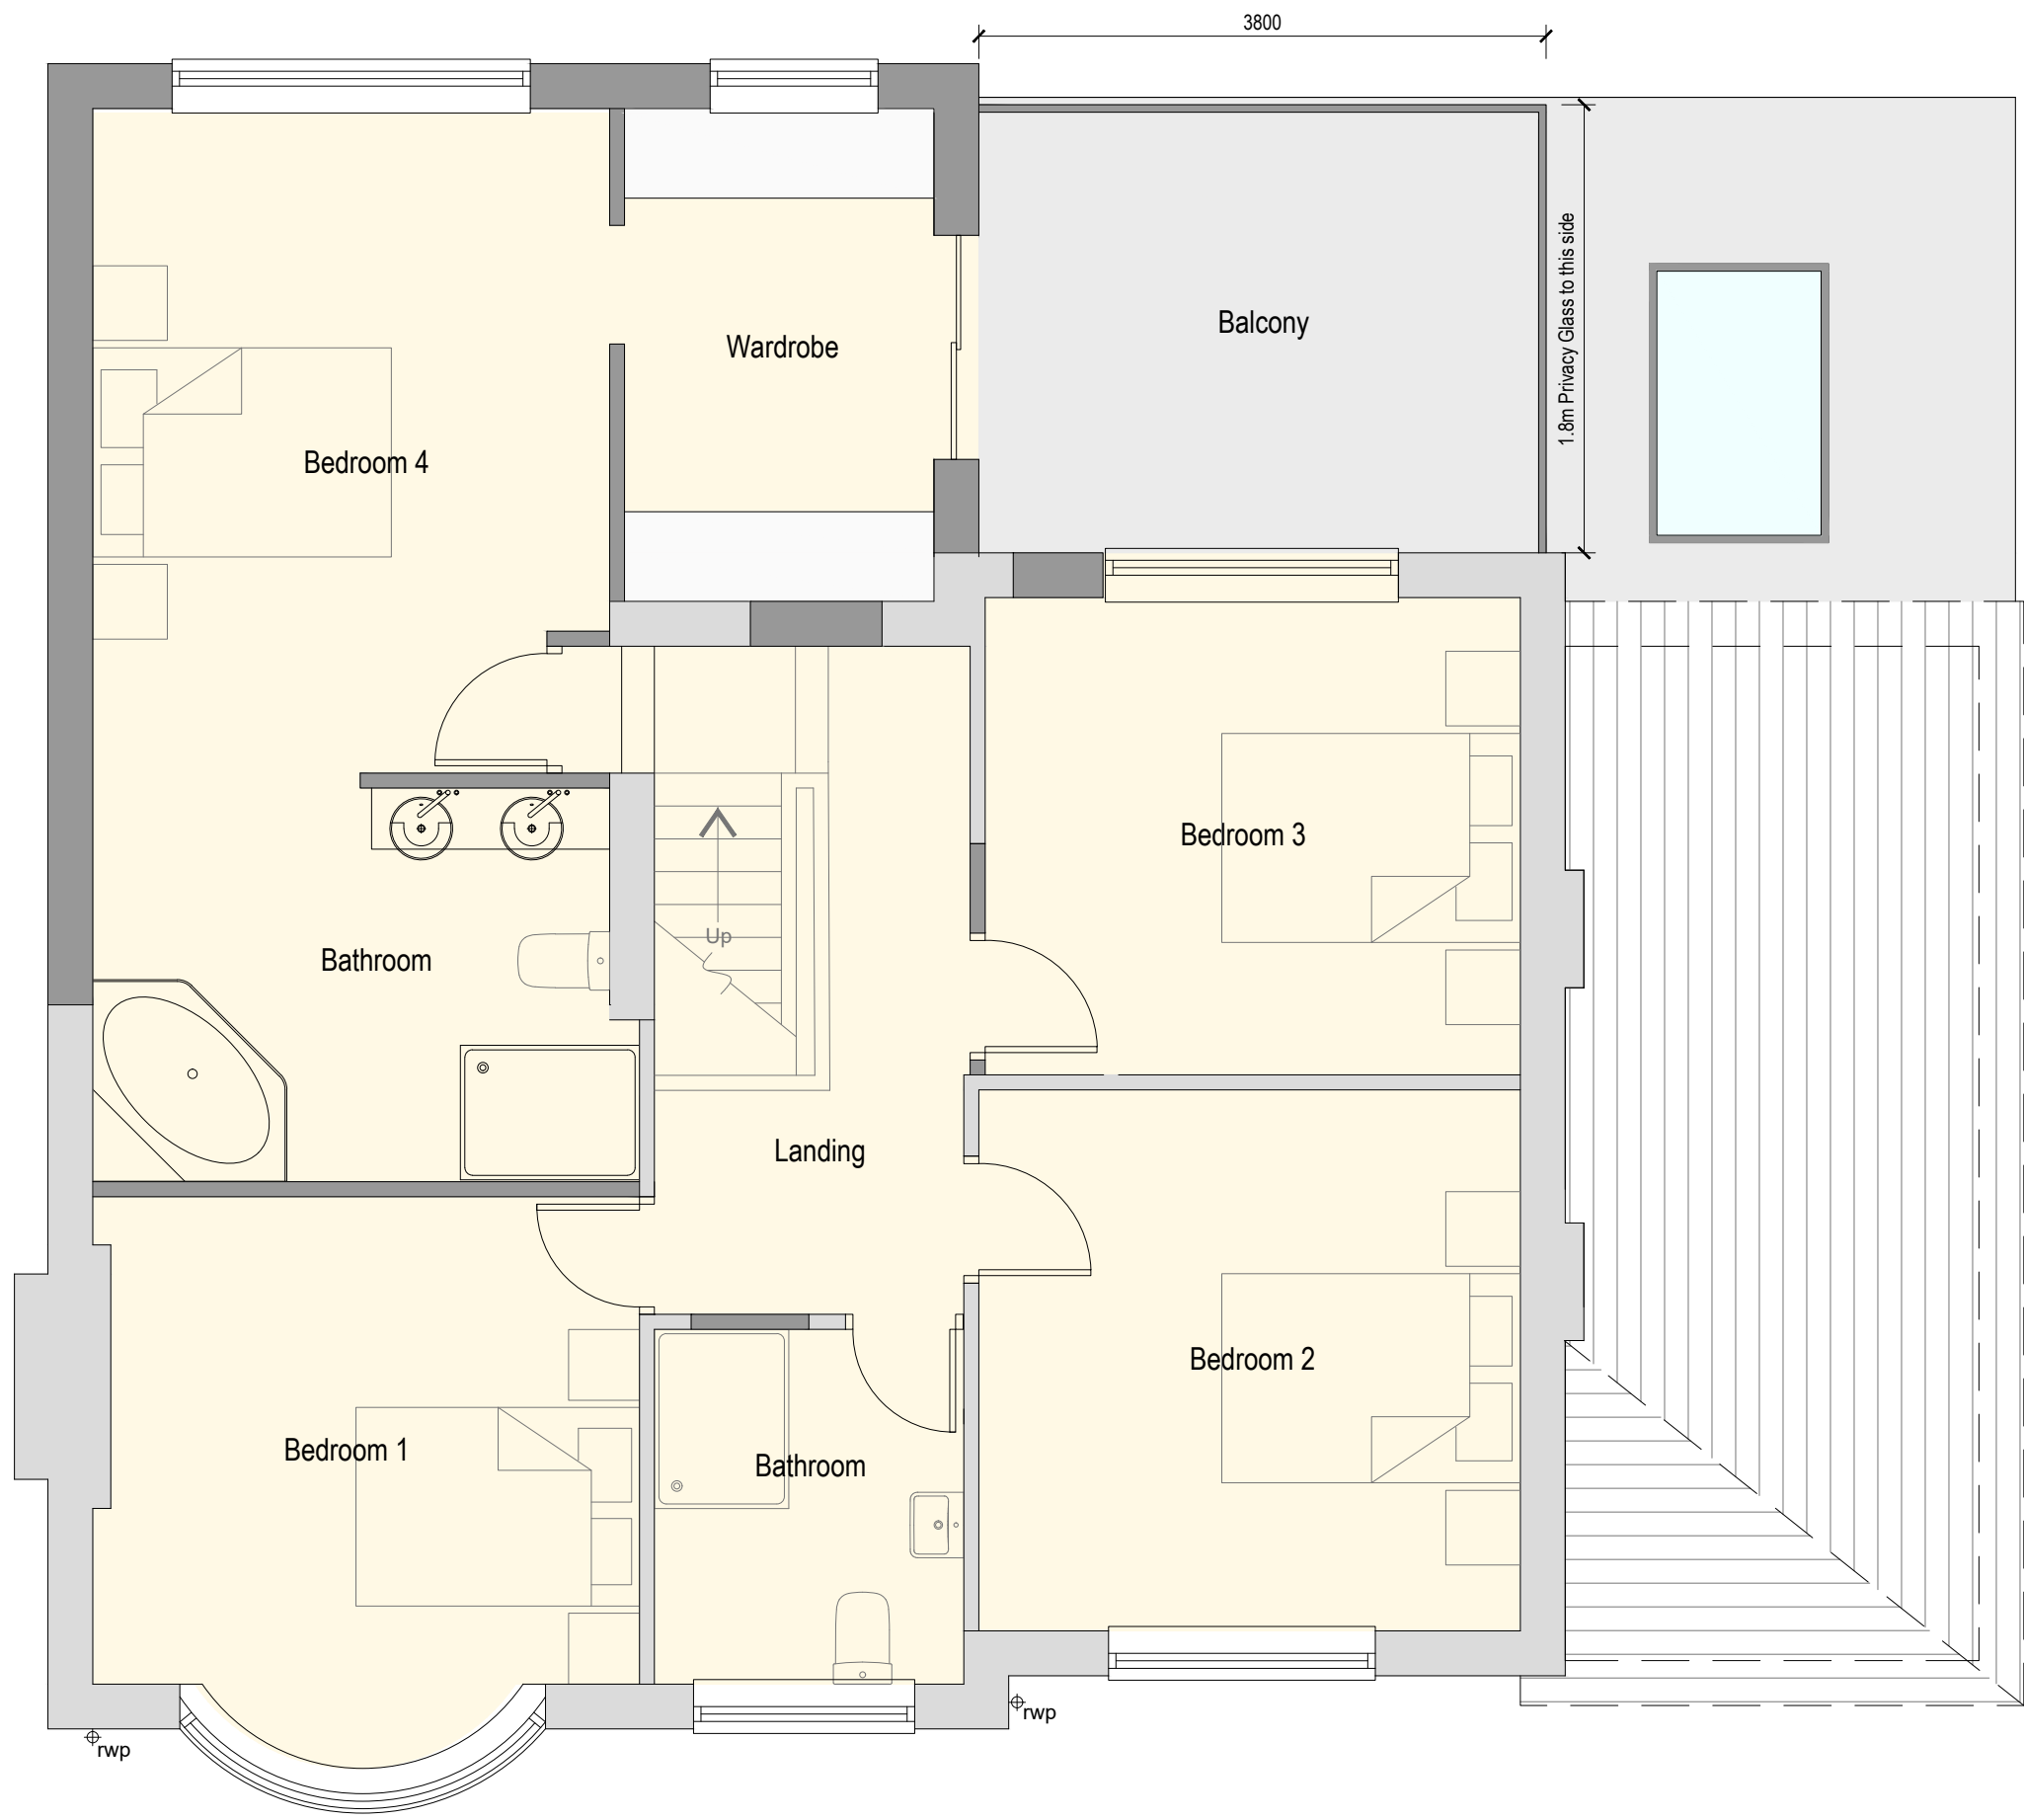

Approved FF Plan



DO NOT SCALE FROM THIS DRAWING.
This drawing is to be read in conjunction with all related drawings. All dimensions must be checked and verified on site before commencing any work or material production. The originator should be notified immediately of any discrepancy.



Tel:07926826016
craig@ronsonbuildingdesign.co.uk

A		26-10-21		Planning	
Rev	Date		Description		
Issued For : INFORMATION PURPOSES ONLY					
Client					
-					
Project					
443 Bury & Bolton Road					
Radcliffe					
M26 4LJ					
Scheme - Drawing Title					
Proposed Plans					
-/		05		A	
Project No.		Drawing No.		Date 27-08-2021	
Revision		Scale		1:50 @A3	