
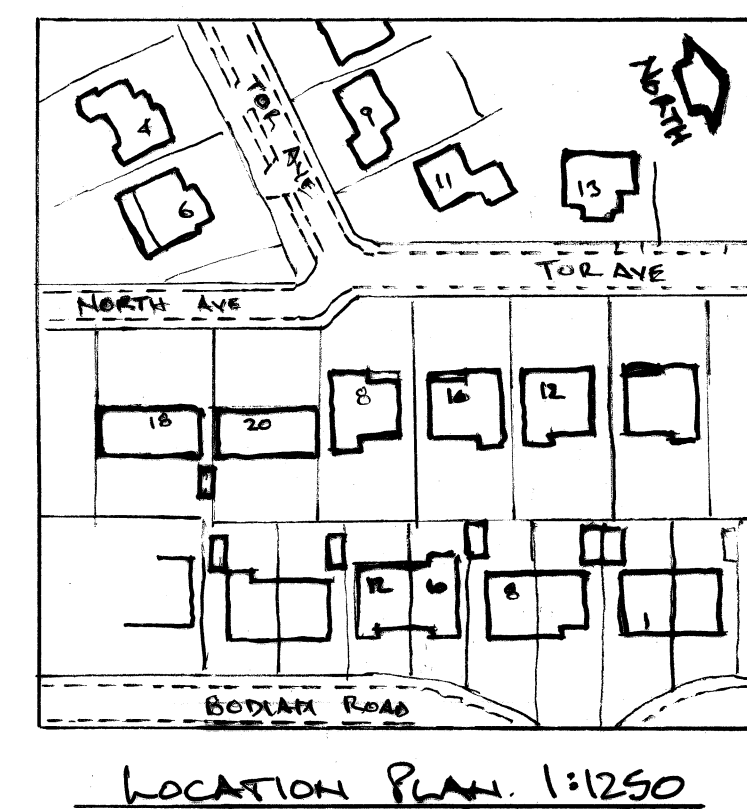
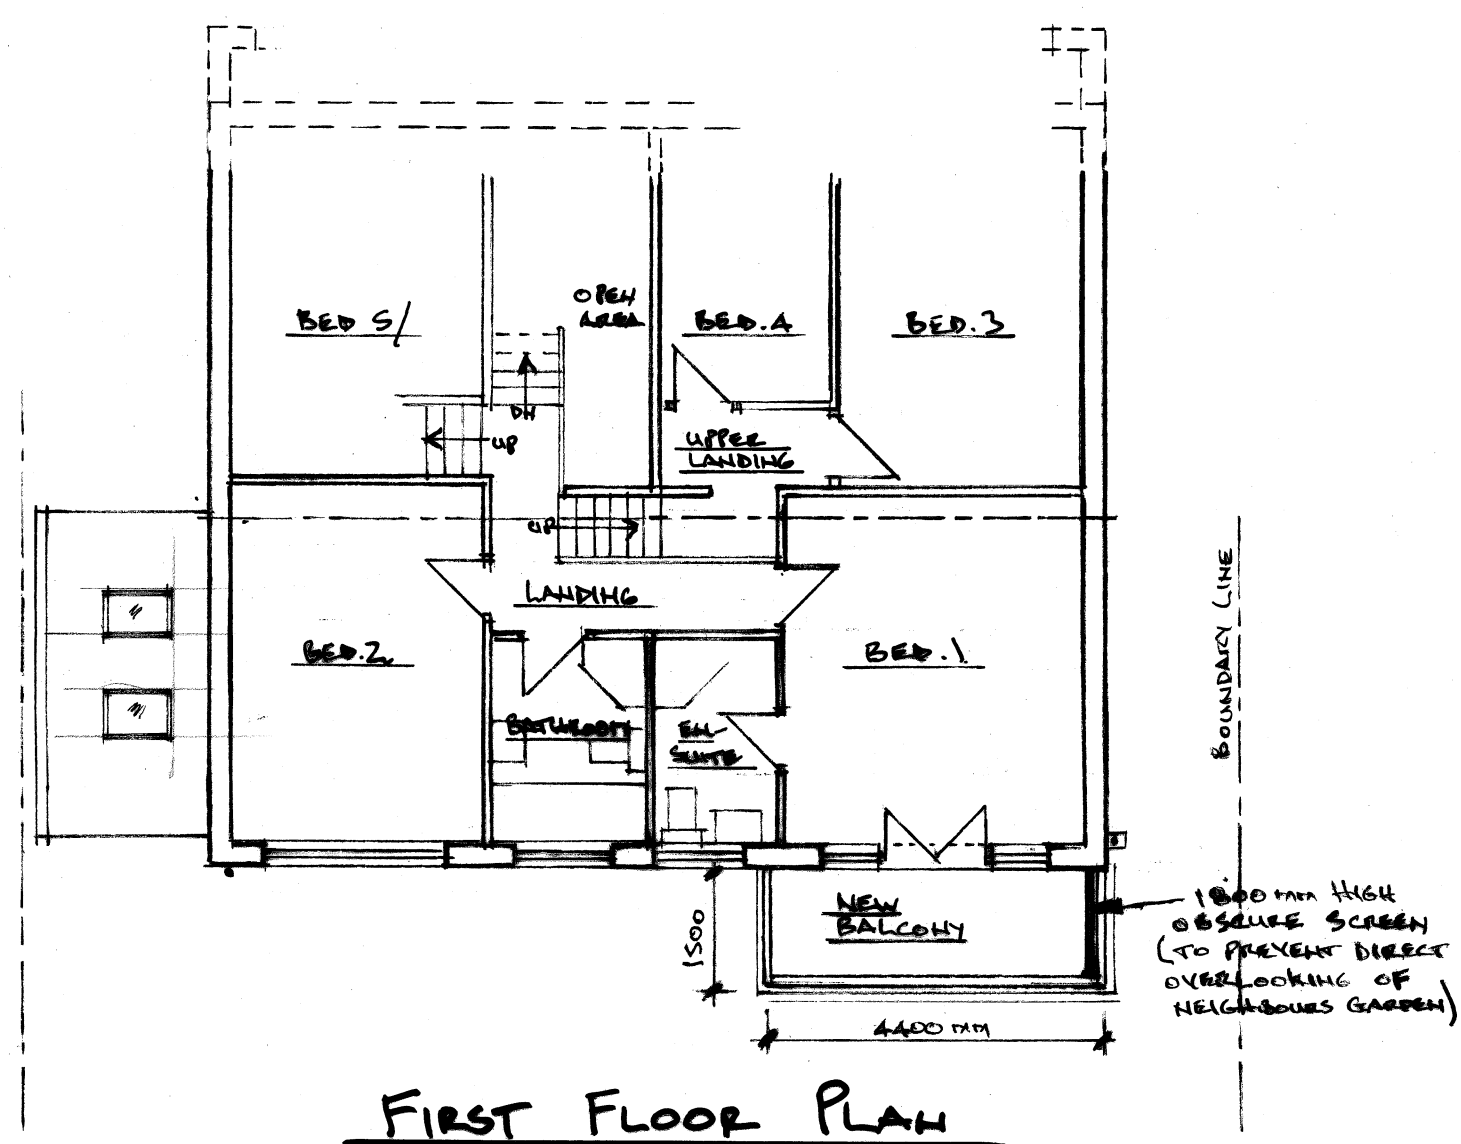
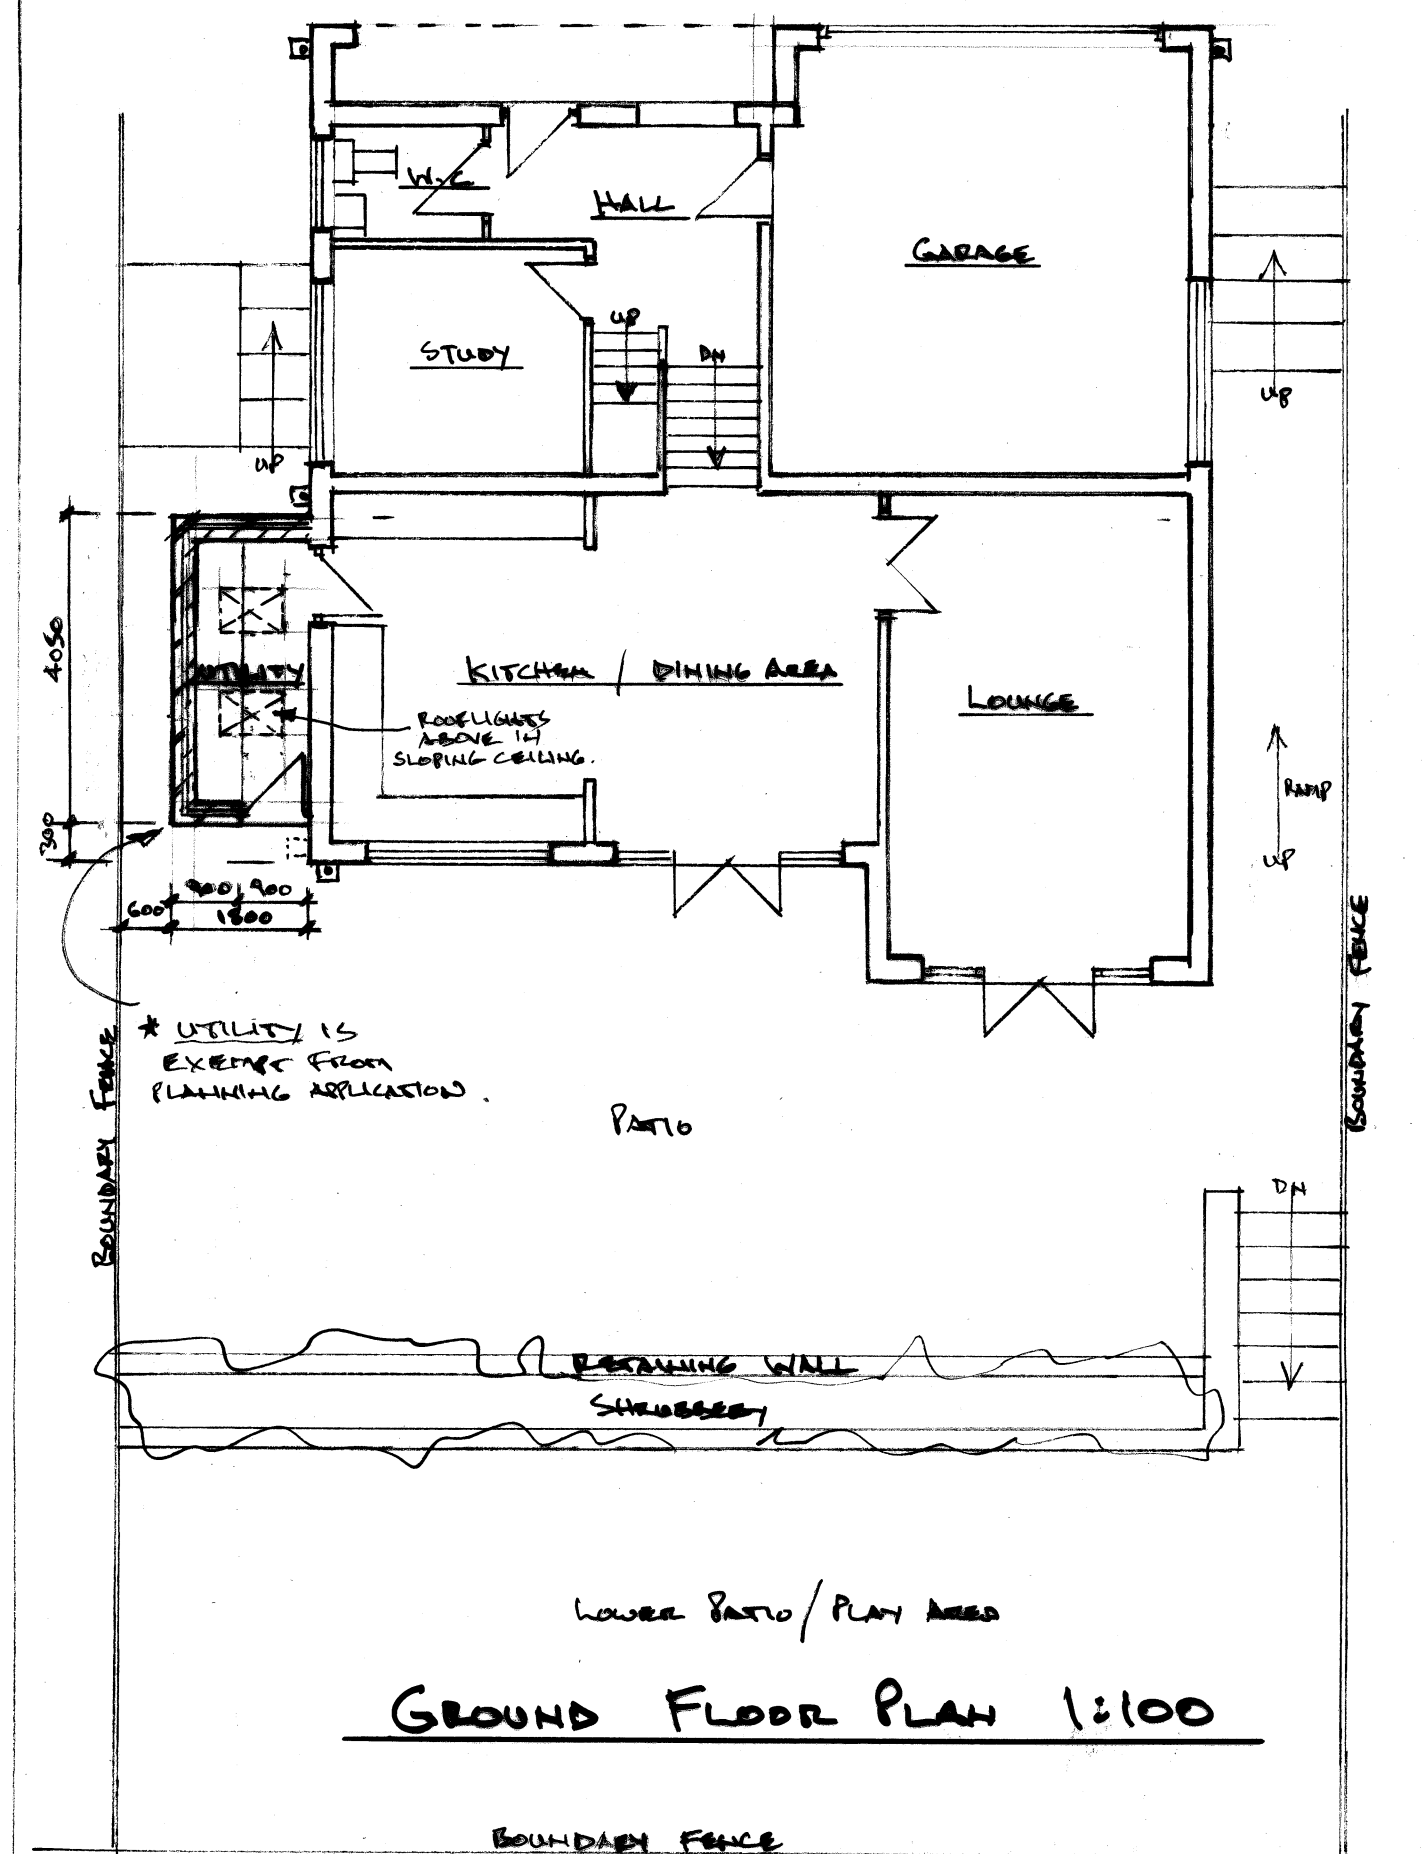
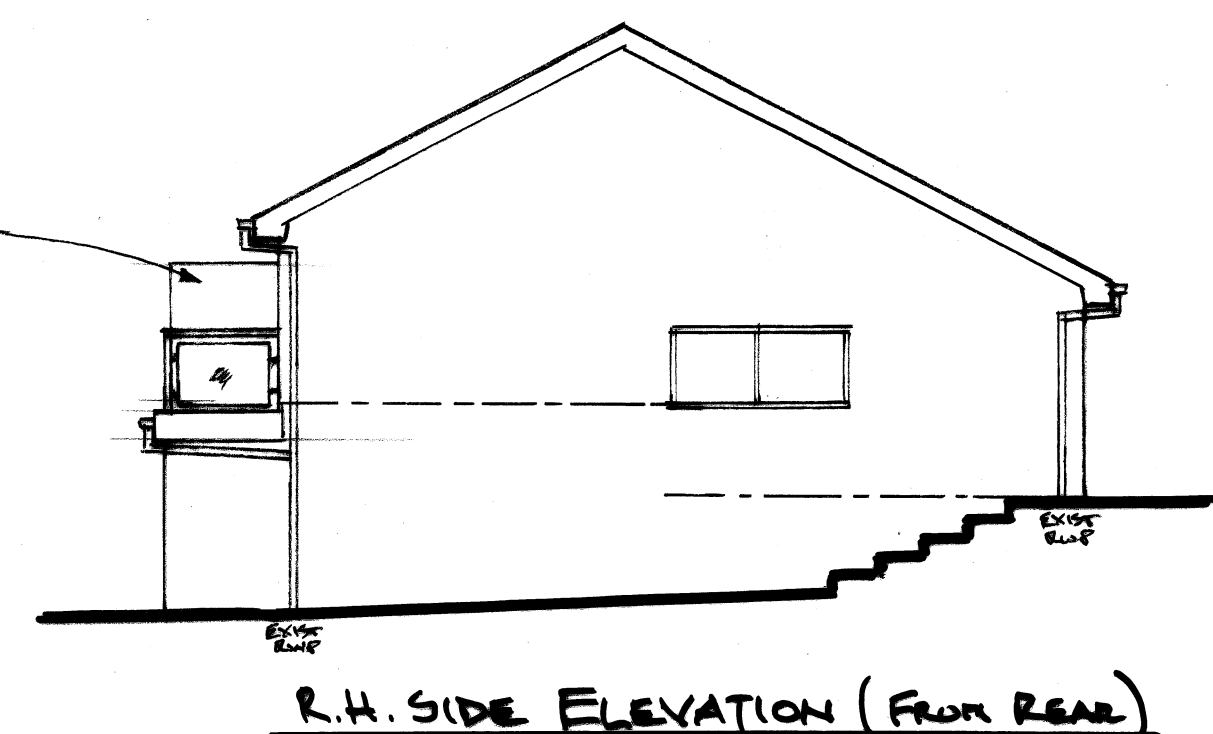
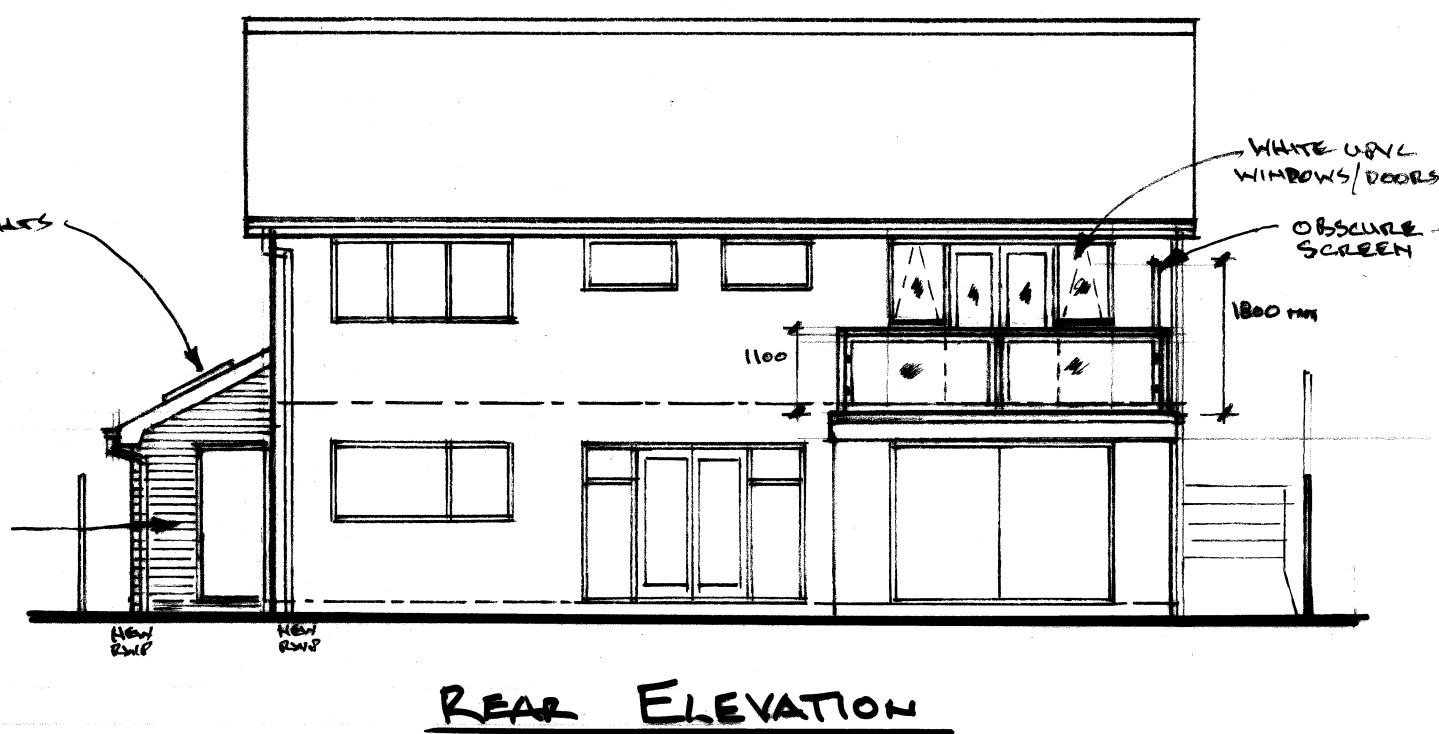


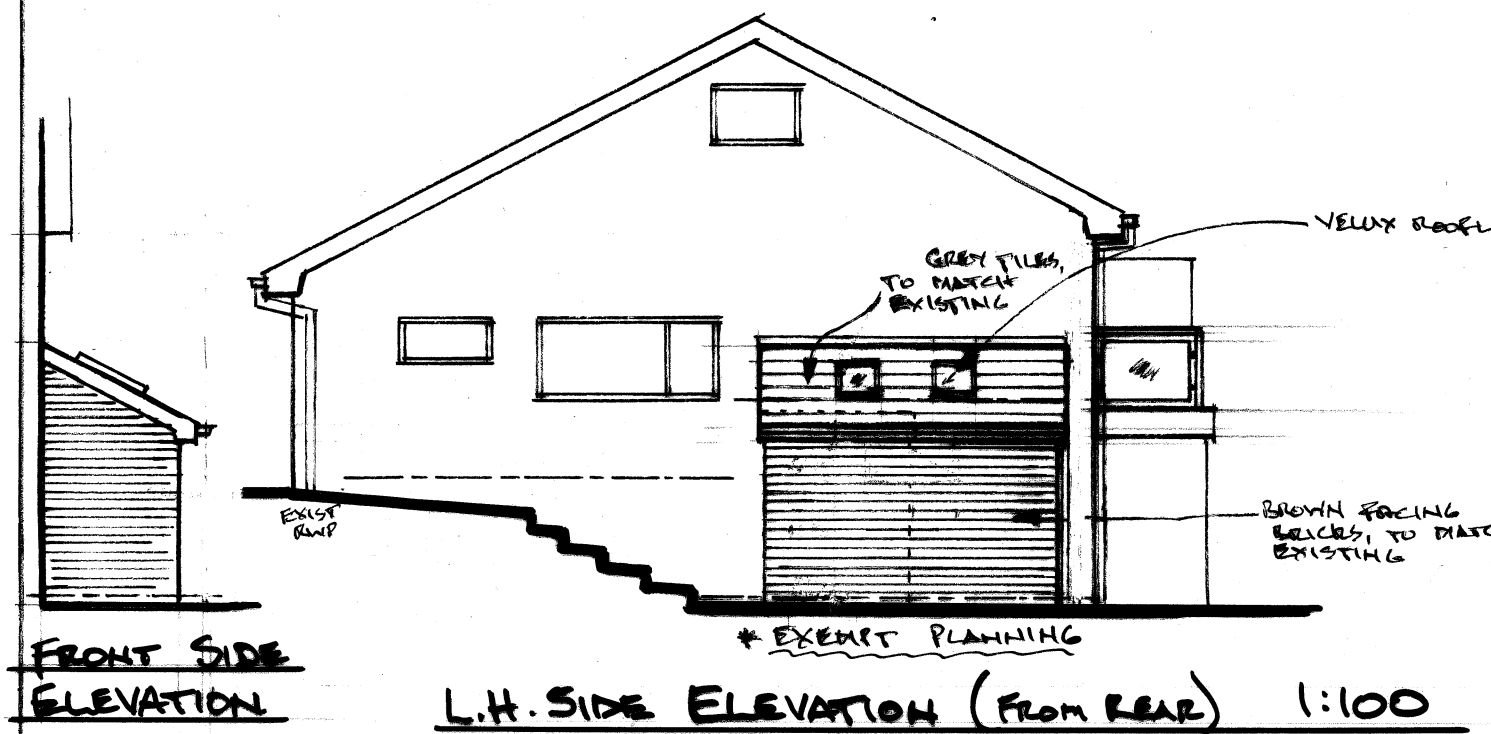

Architectural & Building Services NEIL BUTTERWORTH Tel: Mobile: 07785 275483 89 Higher Ainsworth Road, Radcliffe, Manchester, M26 4JJ.			
Job Title PROPOSED SINGLE STOREY SIDE EXTENSION & REAR BALCONY, AT 10 TOR AVE, GREENMOUNT, BURY, FOR MR R. PILLING			
Drawing Title PROPOSED PLANS & ELEVATIONS.			
Scale	Date	Drawn by	Drawing No.
1:100	AUG. 22	N.B.	2